
RevNo	Revision note	Date	Signature	Checked

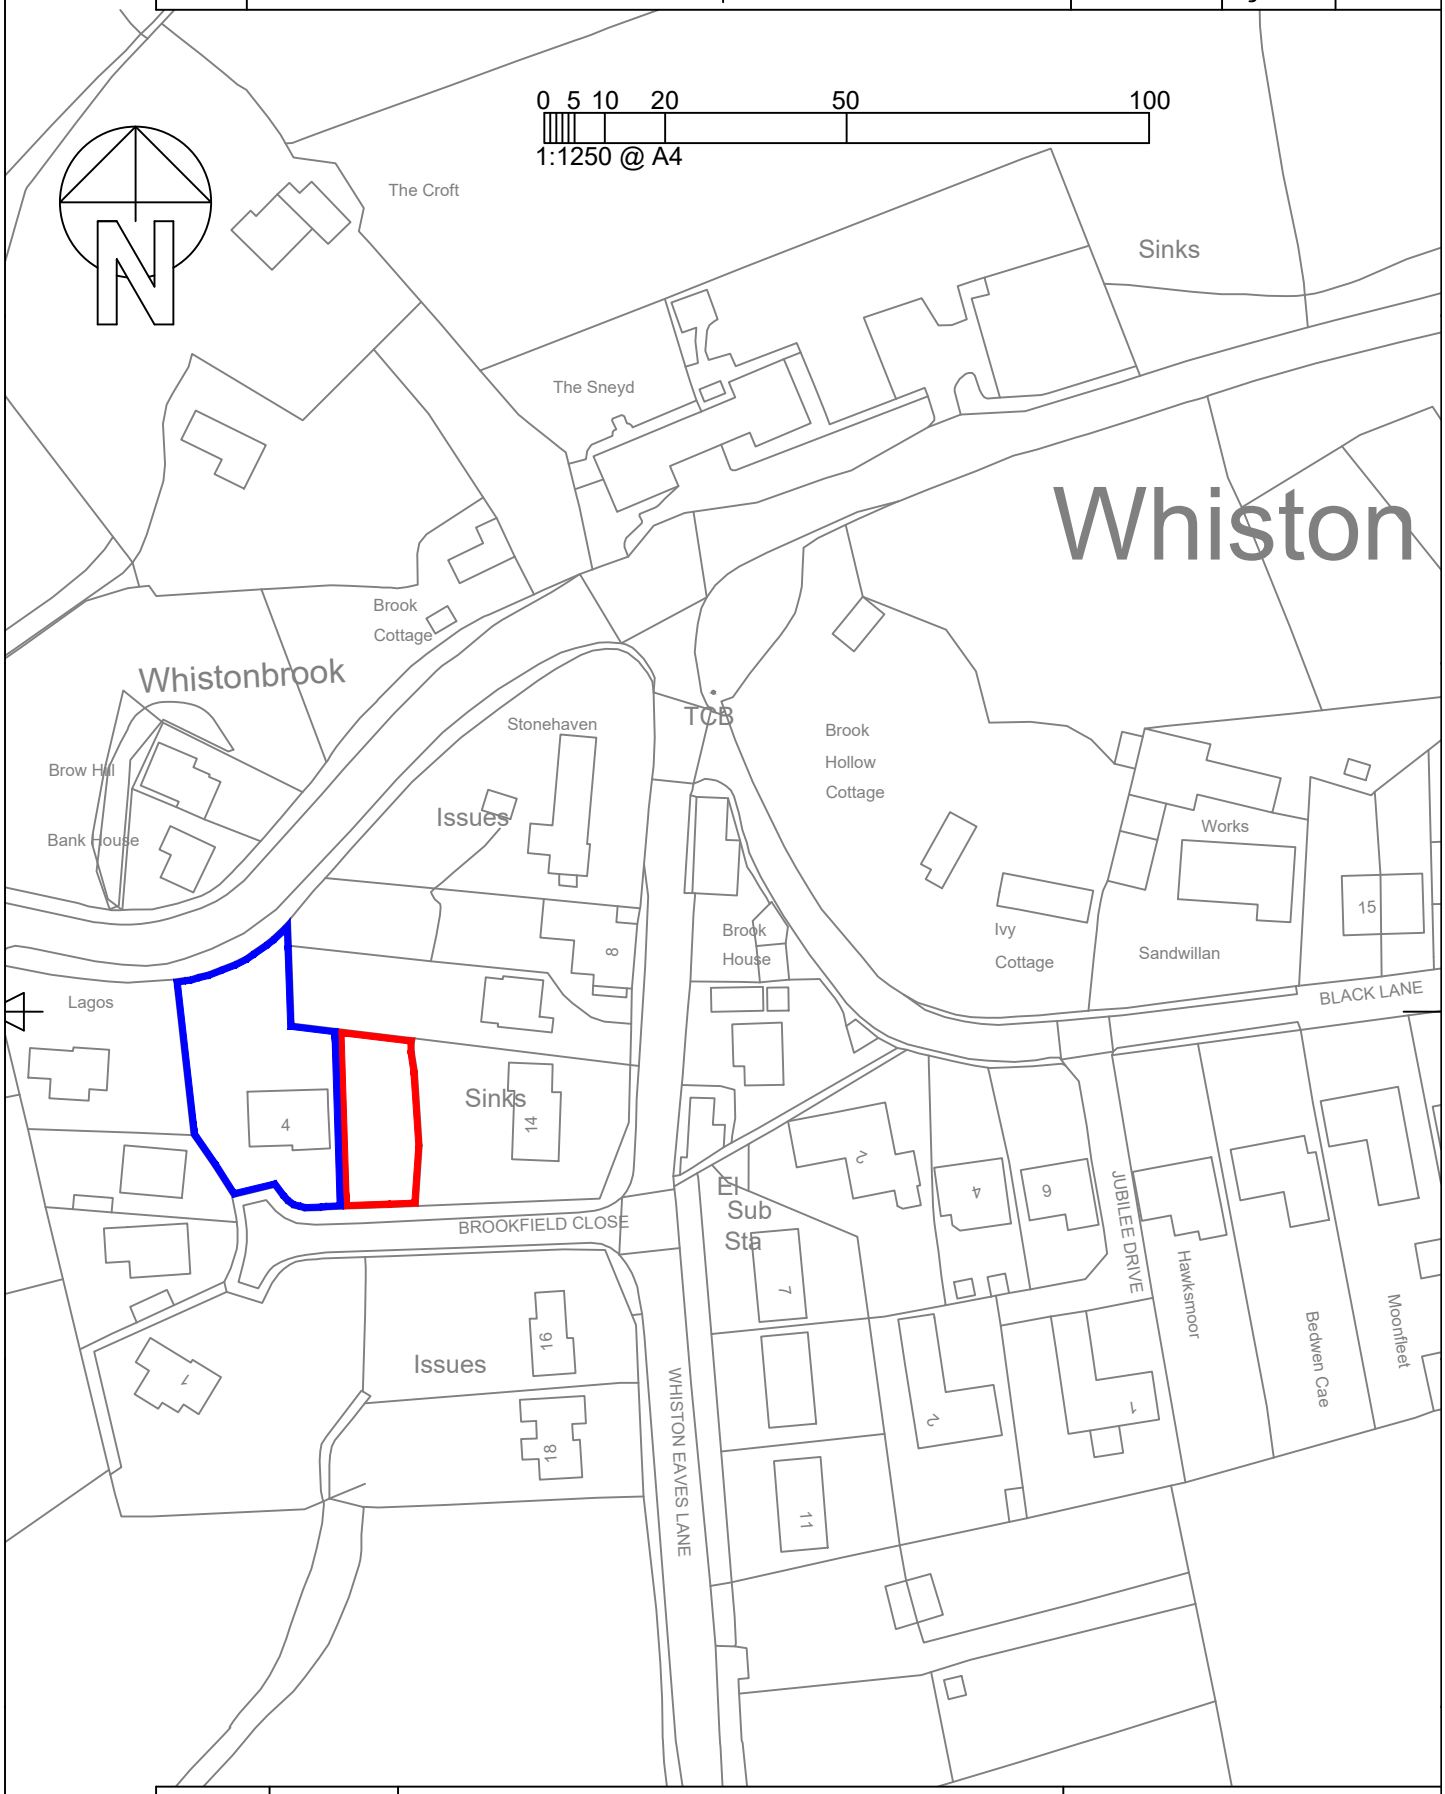

Itemref	Quantity	Title/Name, designation, material, dimension etc		Article No./Reference	
Designed by S		Checked by S	Approved by - date 10/05/2021	File name	Date 01/05/2021	Scale 1:1250

R. & N. Green	Location Plan		
	OP21-05/01	Edition 1	Sheet 1/2