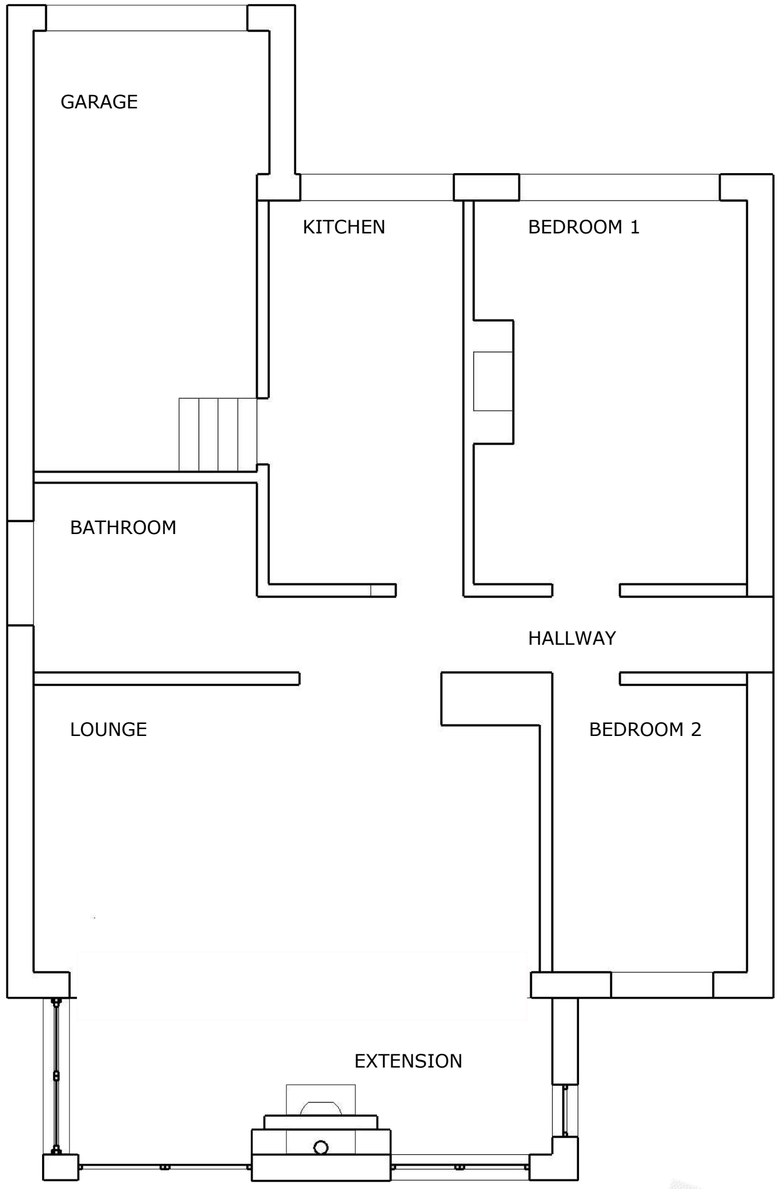

GROUND FLOOR PLAN

1:50 0 1 2 3 4 5 M

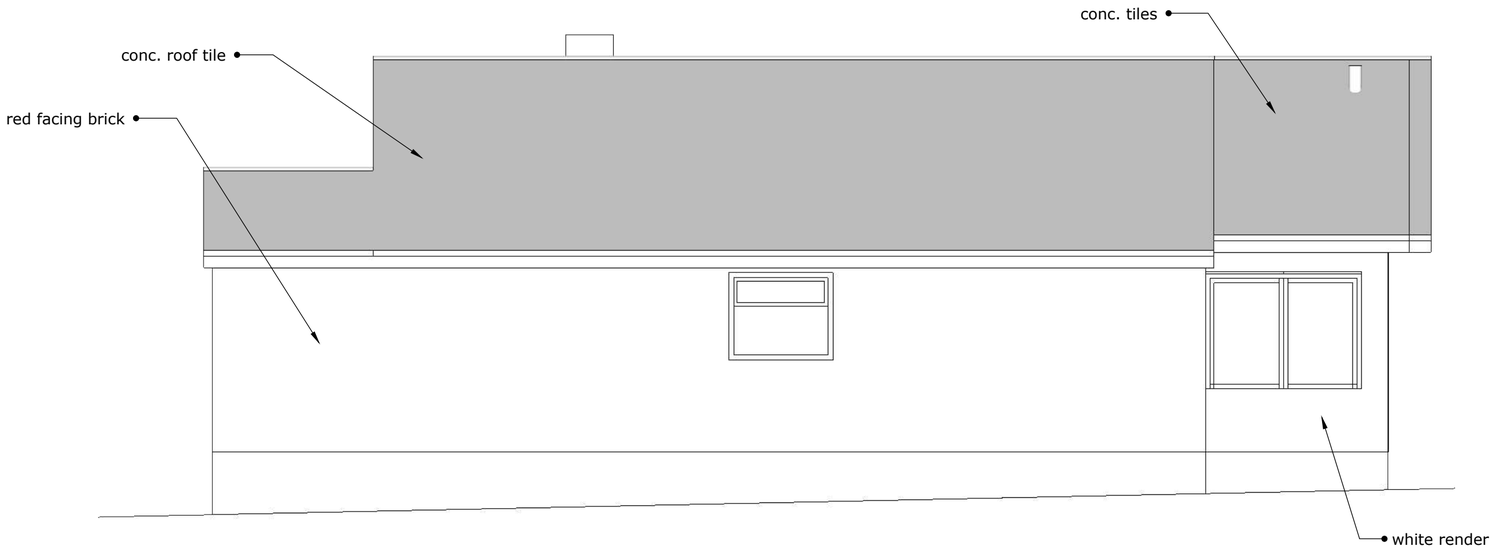

NORTH ELEVATION



SOUTH ELEVATION

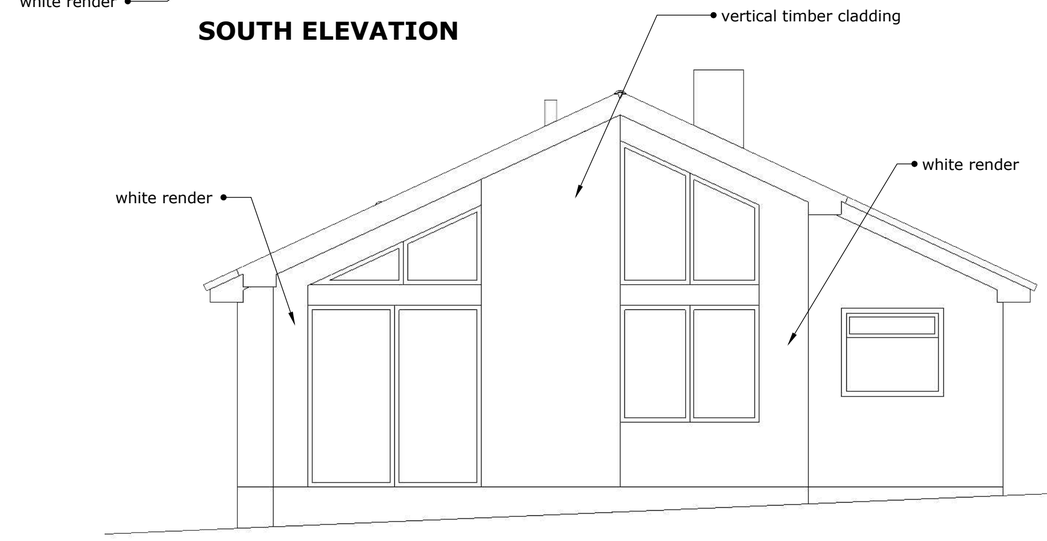

WEST ELEVATION

job	14 Southlands Close, Leek Rear Extension			
title	Plans as Proposed			
date	scale	drawn by	dwg. no.	rev.
06.01.23	1:50 @ A2	RA	14SC-02	.

Ian Ankers architecture
Building and Design Consultants
Ryecroft Farm, Rushton Spencer, Macclesfield, SK11 0RP
t 01260 546944
e ross@ianankers.co.uk
w www.ianankers.co.uk