


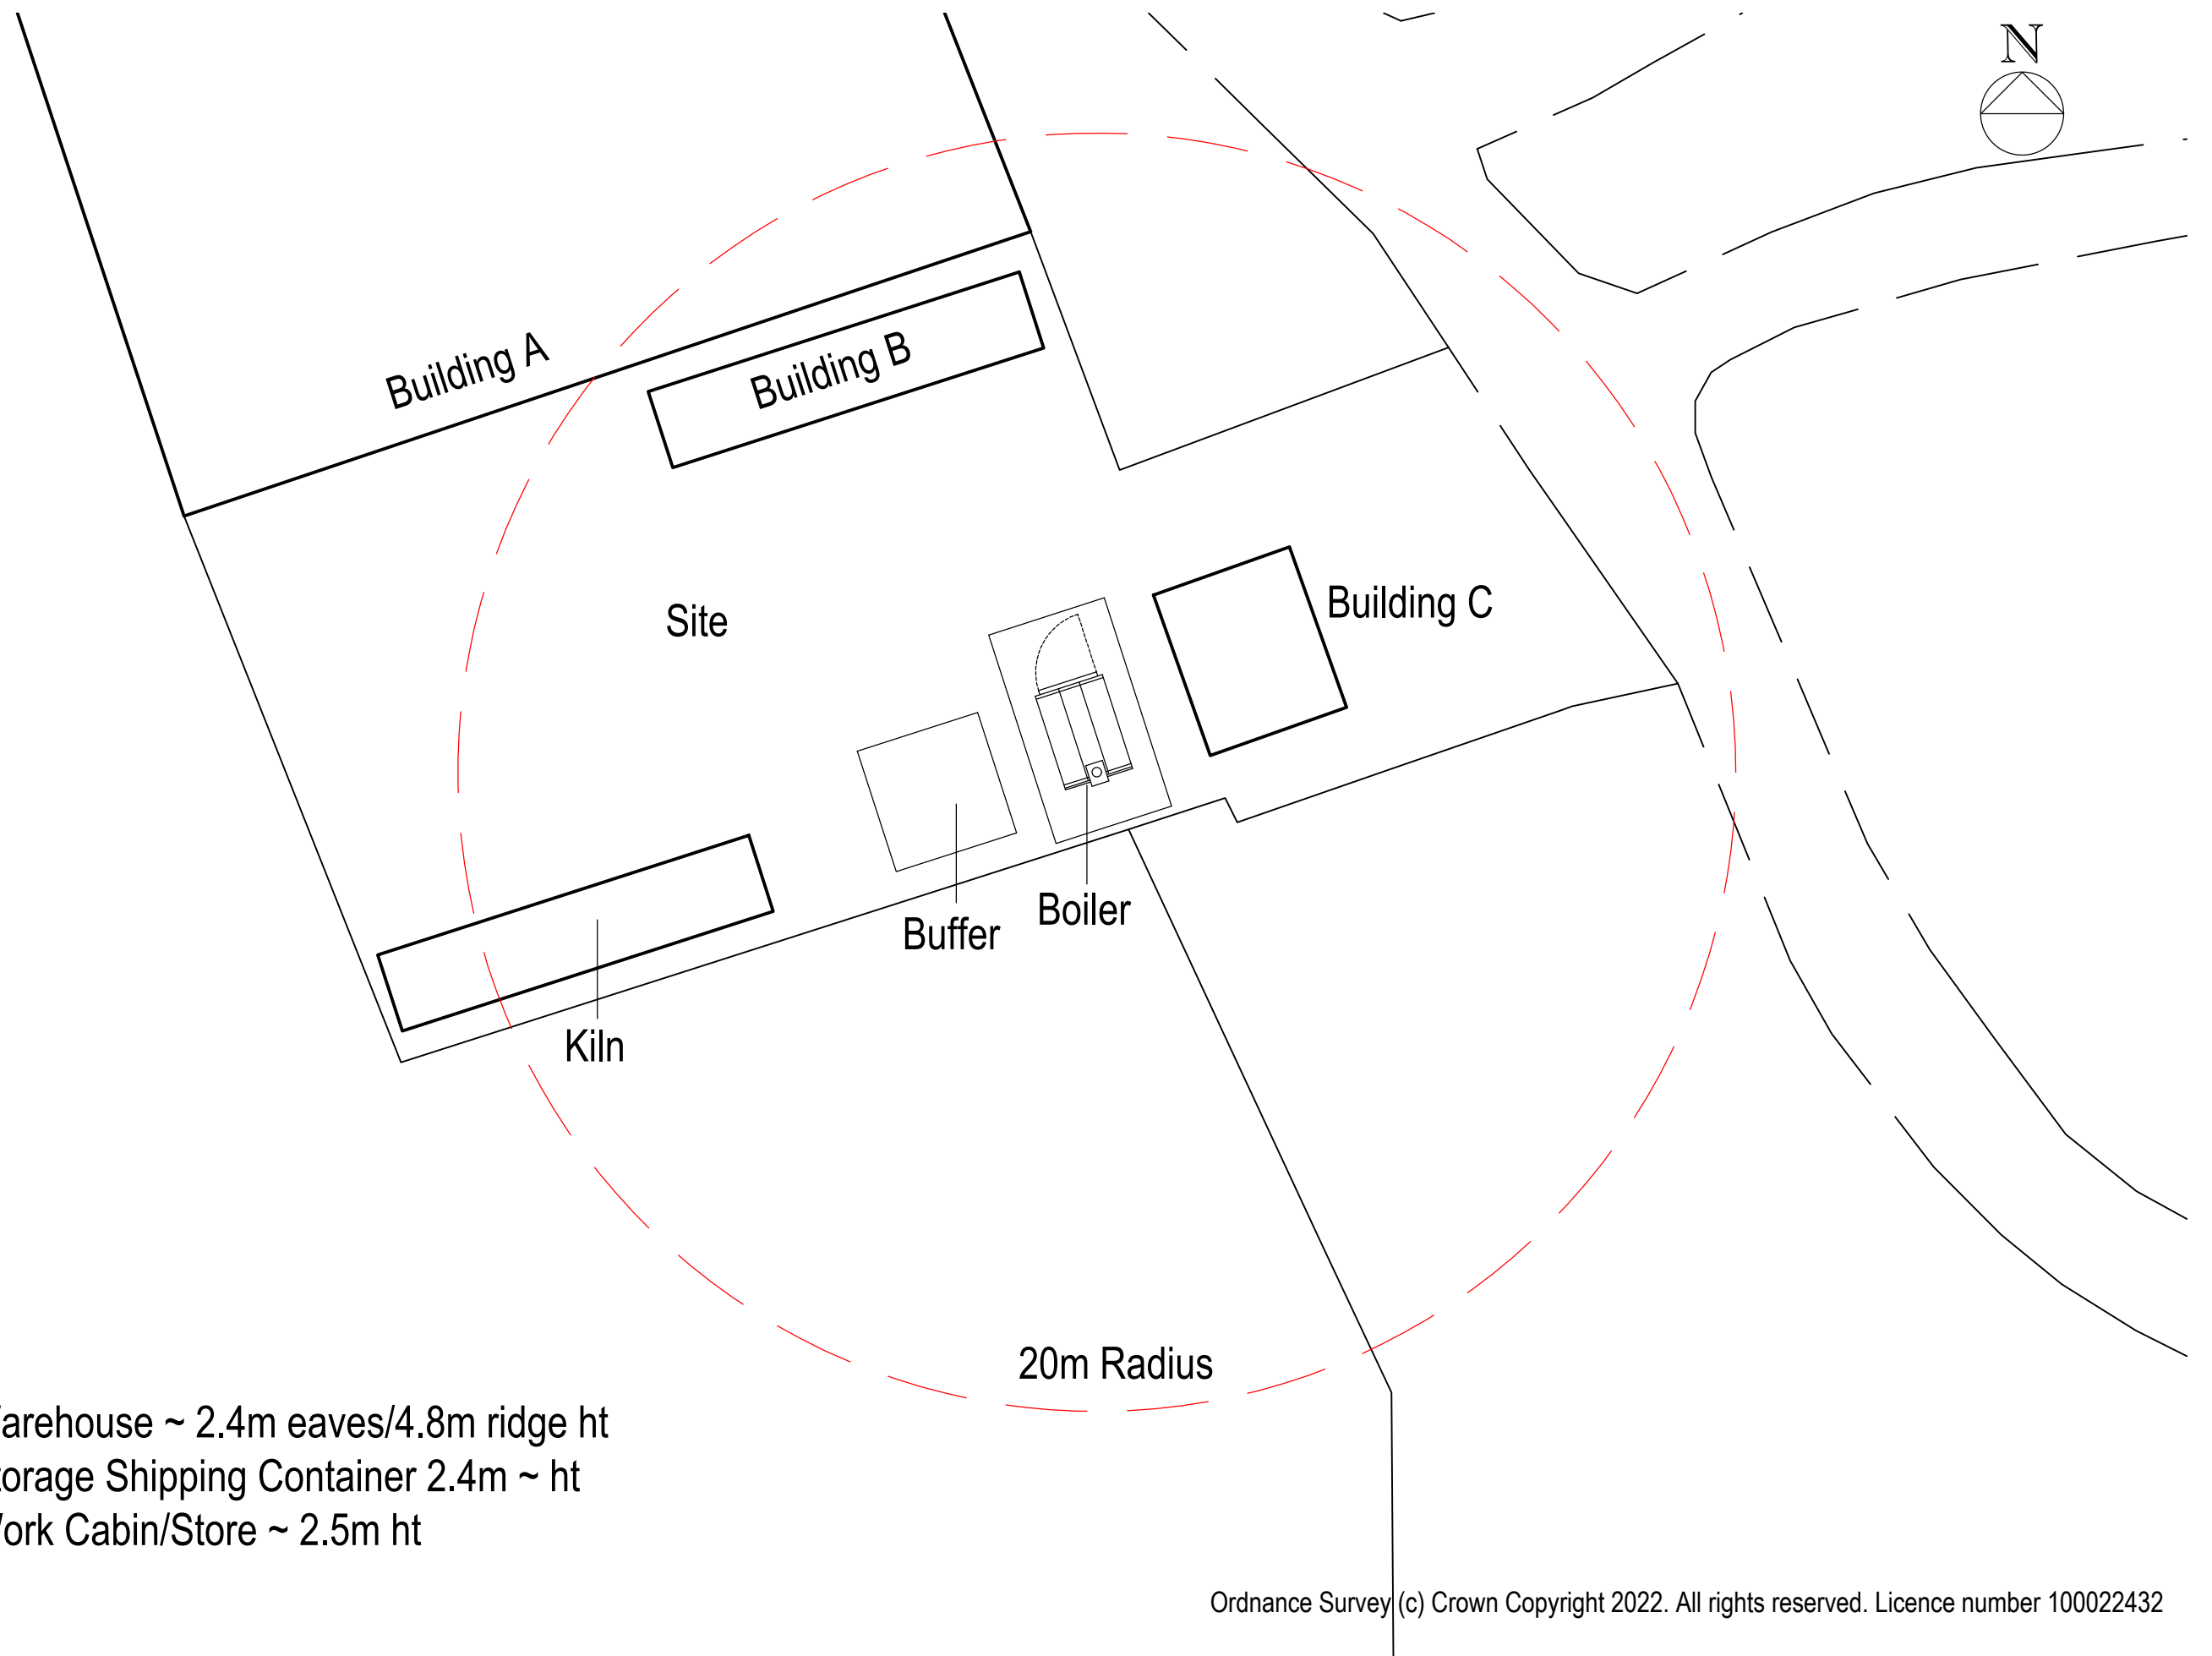

Andrew Martin Associates 44 Cramer Street, Stafford, Staffs. ST17 4BX Tel : 01785 614969	Client British Oak Barrels	Project Hales View Farm, Oakamoor Road, Cheadle.	Drawing Site Layout Plan	Scale 1:500 @ A3	Date Oct 2022	Job. No. 591	Drwg. No. SP1	Rev.
---	--------------------------------------	---	------------------------------------	----------------------------	-------------------------	------------------------	-------------------------	-------------