


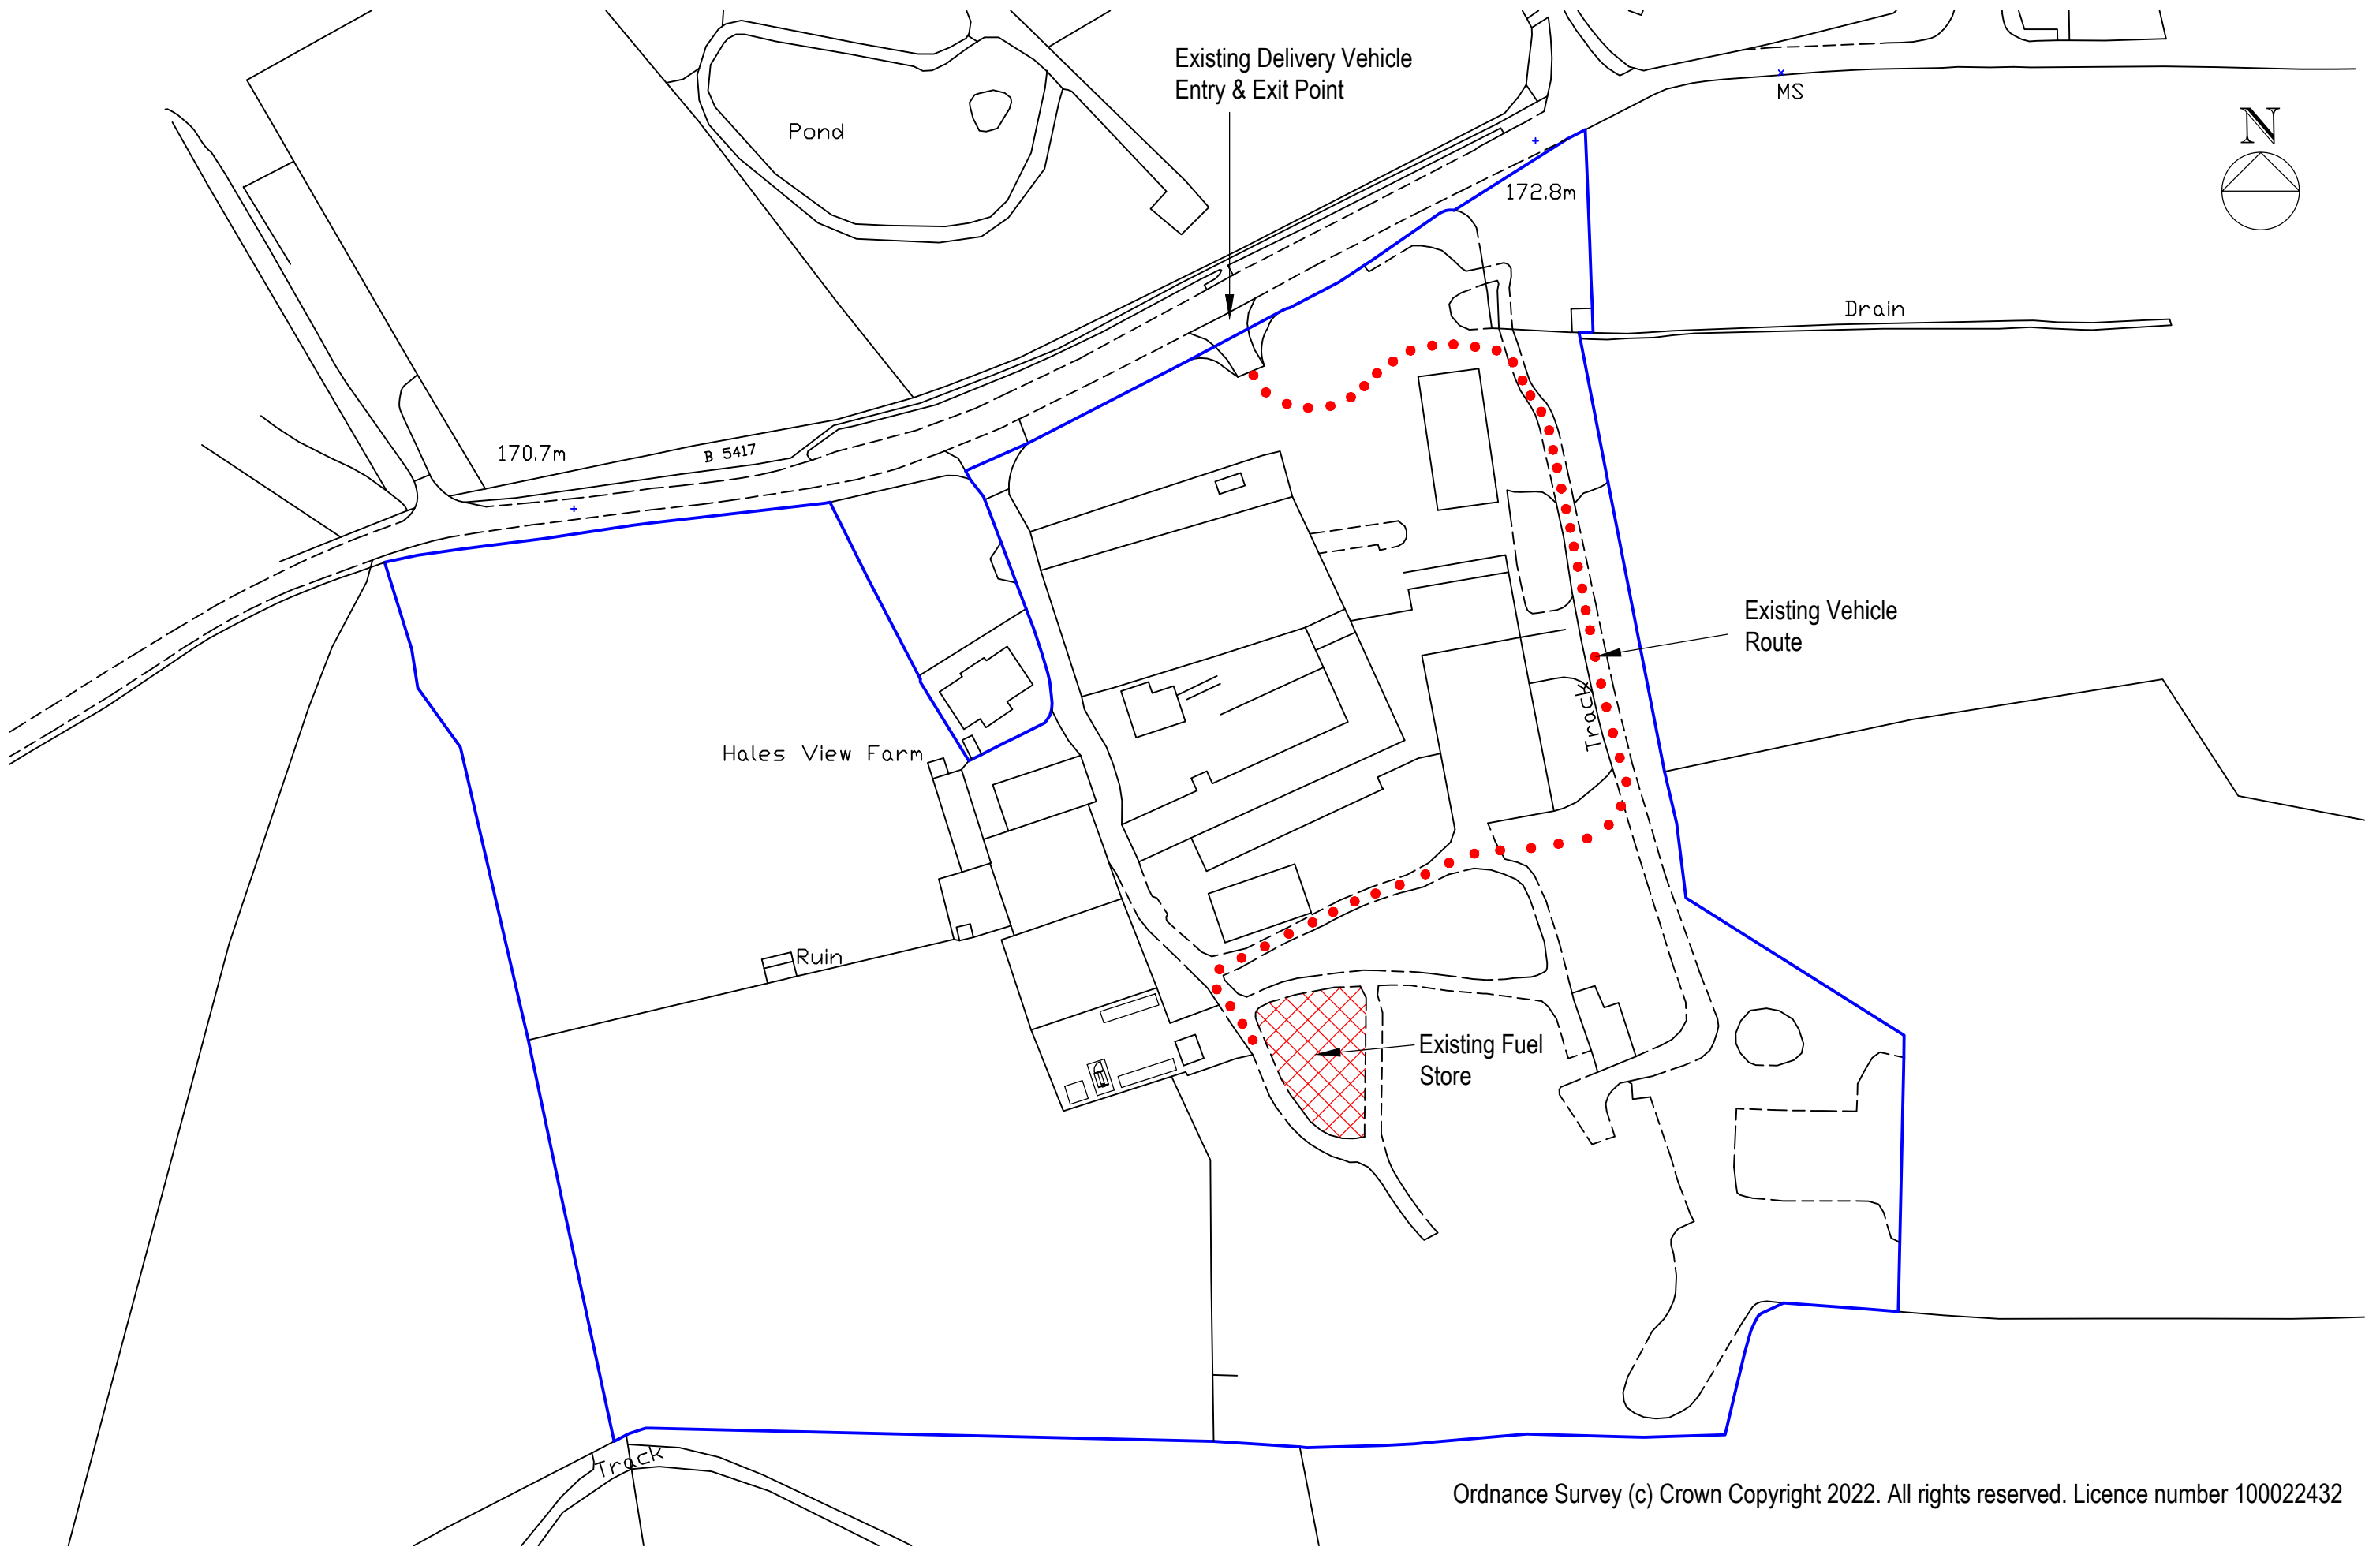

Andrew Martin Associates 44 Cramer Street, Stafford, Staffs. ST17 4BX Tel : 01785 614969		Client	Project	Drawing	Scale	Date	Job. No.	Drwg. No.	Rev.
		British Oak Barrels	Hales View Farm, Oakamoor Road, Cheadle.	Site Location Plan	1:1250 @ A3	Oct 2022	591	LP1	