



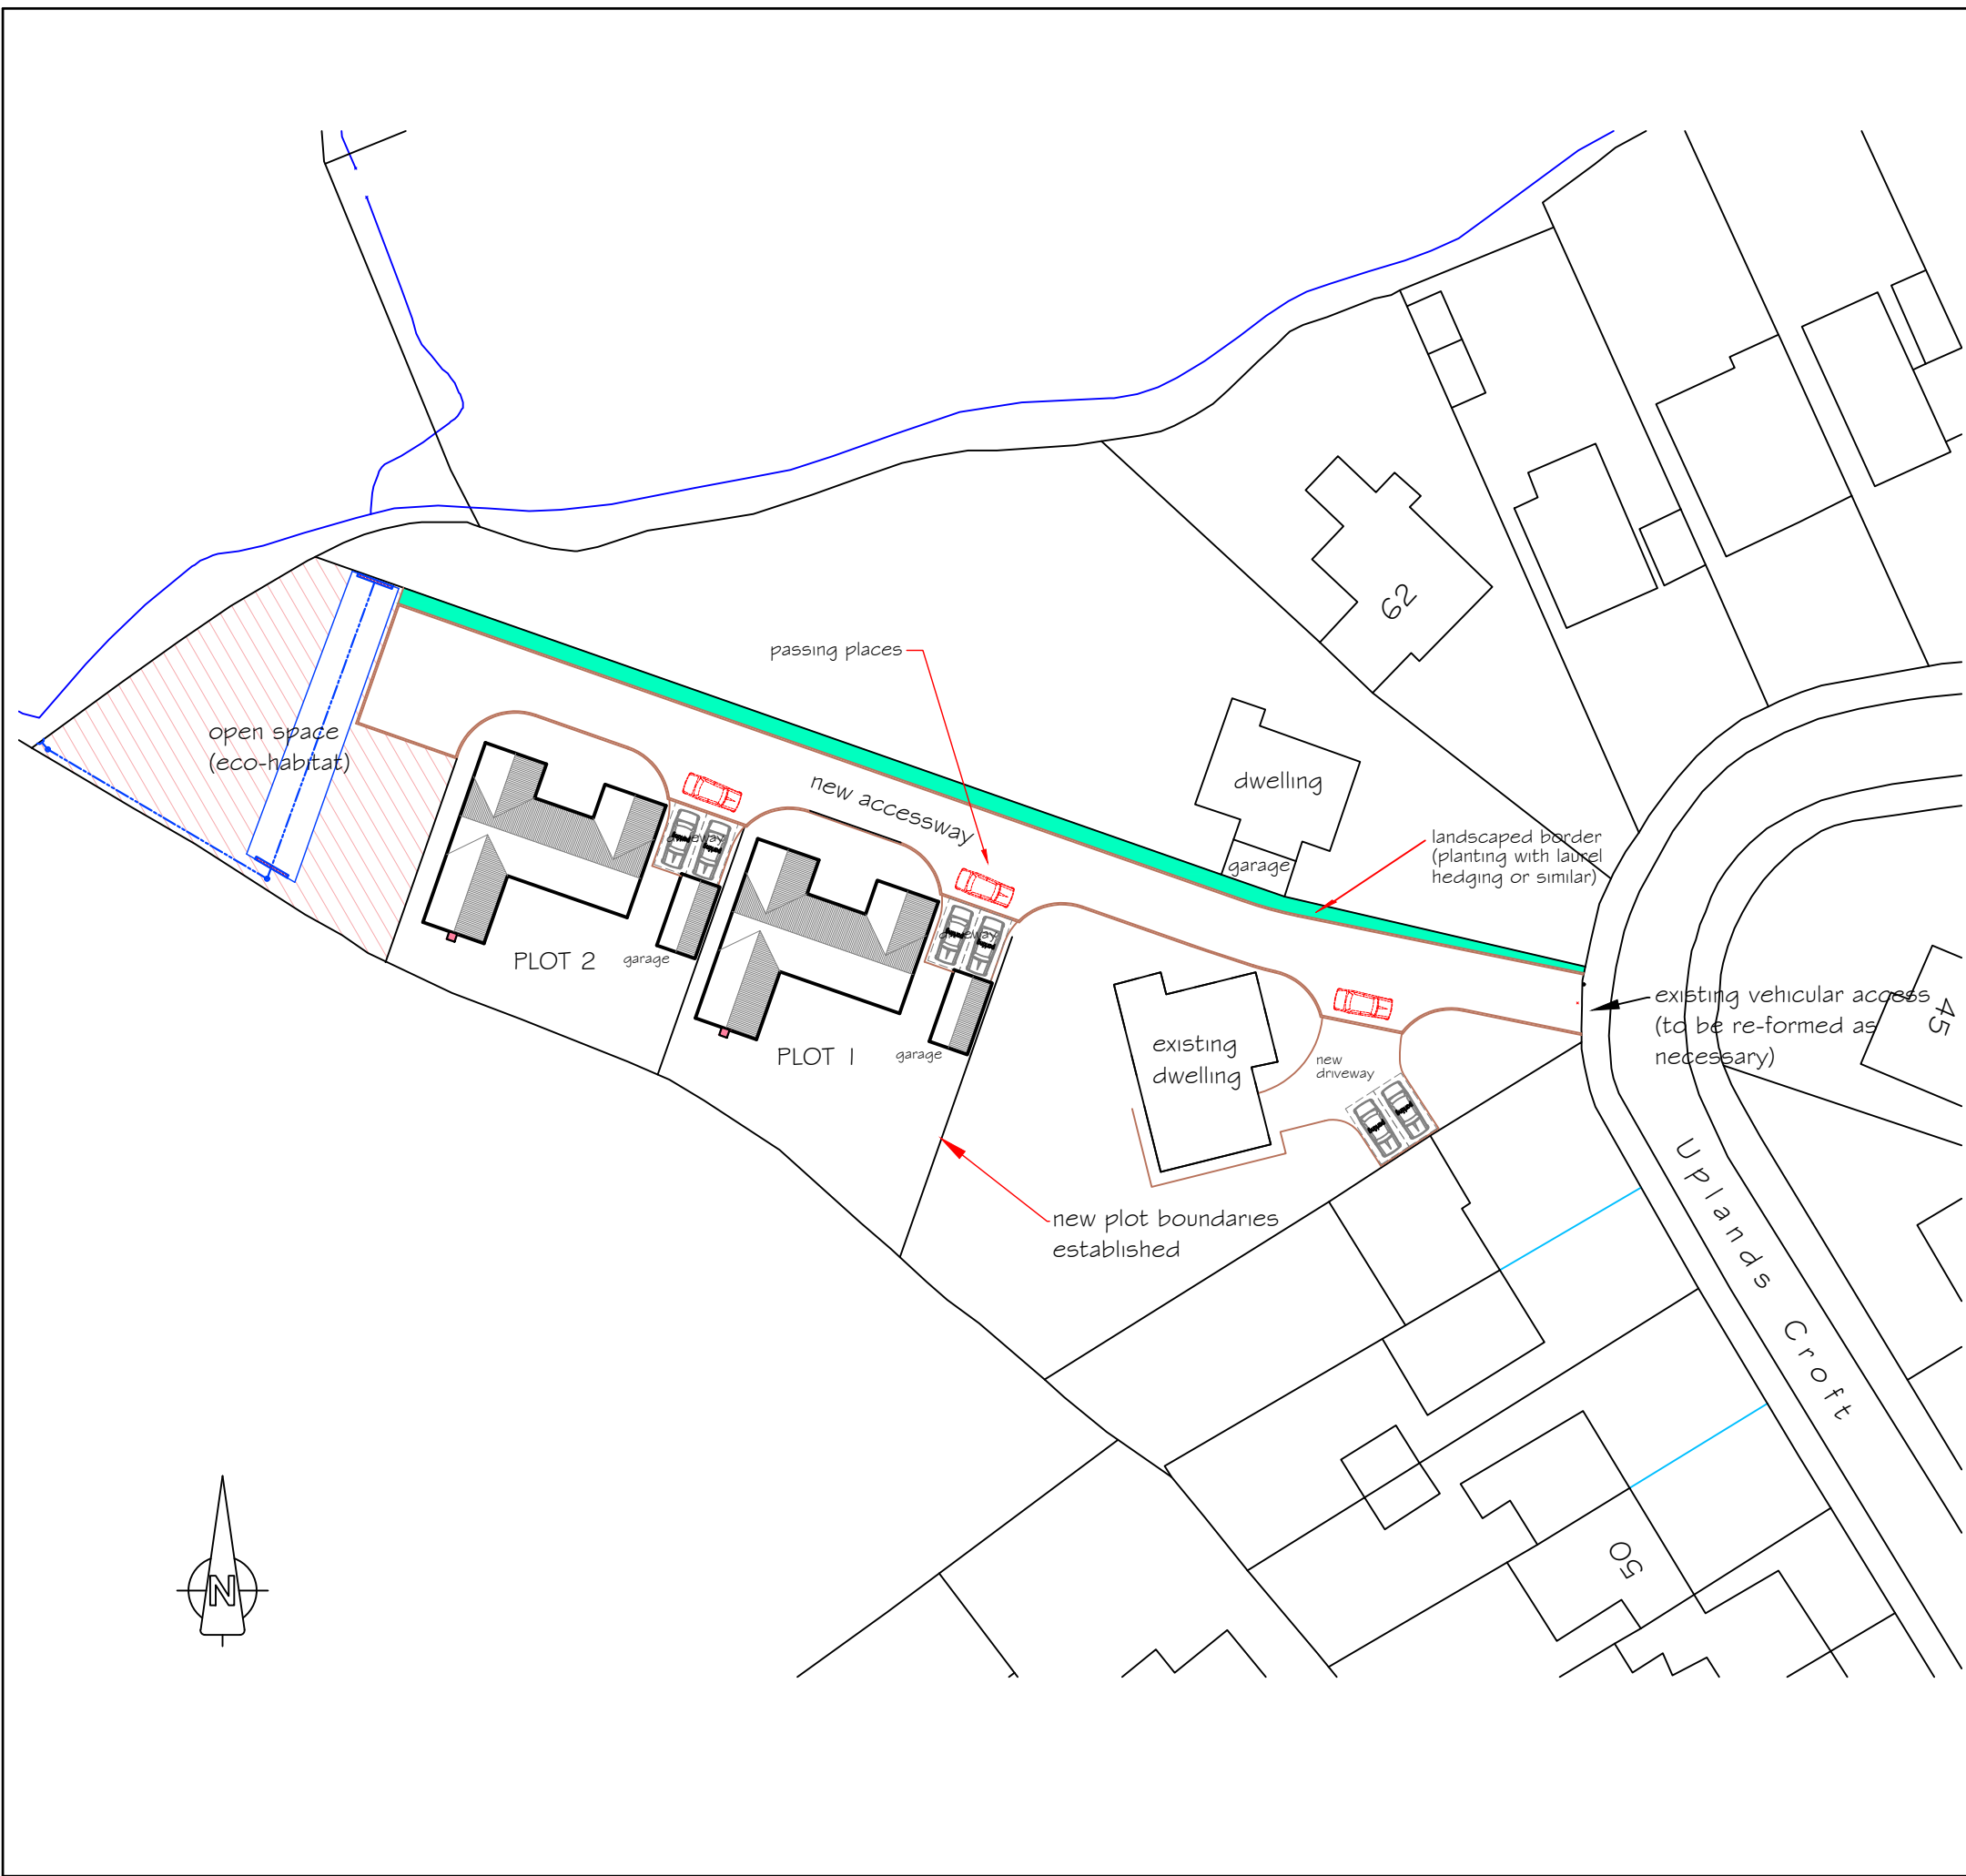

Project RESIDENTIAL DEVELOPMENT FOR 2 No. SINGLE STOREY DWELLINGS	
Site 58 UPLANDS CROFT WERRINGTON STOKE-ON-TRENT ST9 OLF	
Client MR G. JONES	
Title BLOCK PLAN ON SITE PROPOSED	
Project number	19031
Date	Dec. 2022
Drawing No.	19031.02C
Scale	1 : 500
Plot Size	A3

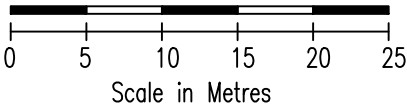

Mark Blood

Building Design

Architectural Services

P.O.Box 8549
Derby. DE1 9LU

e-mail design@markblood.co.uk

Web : www.markblood.co.uk