


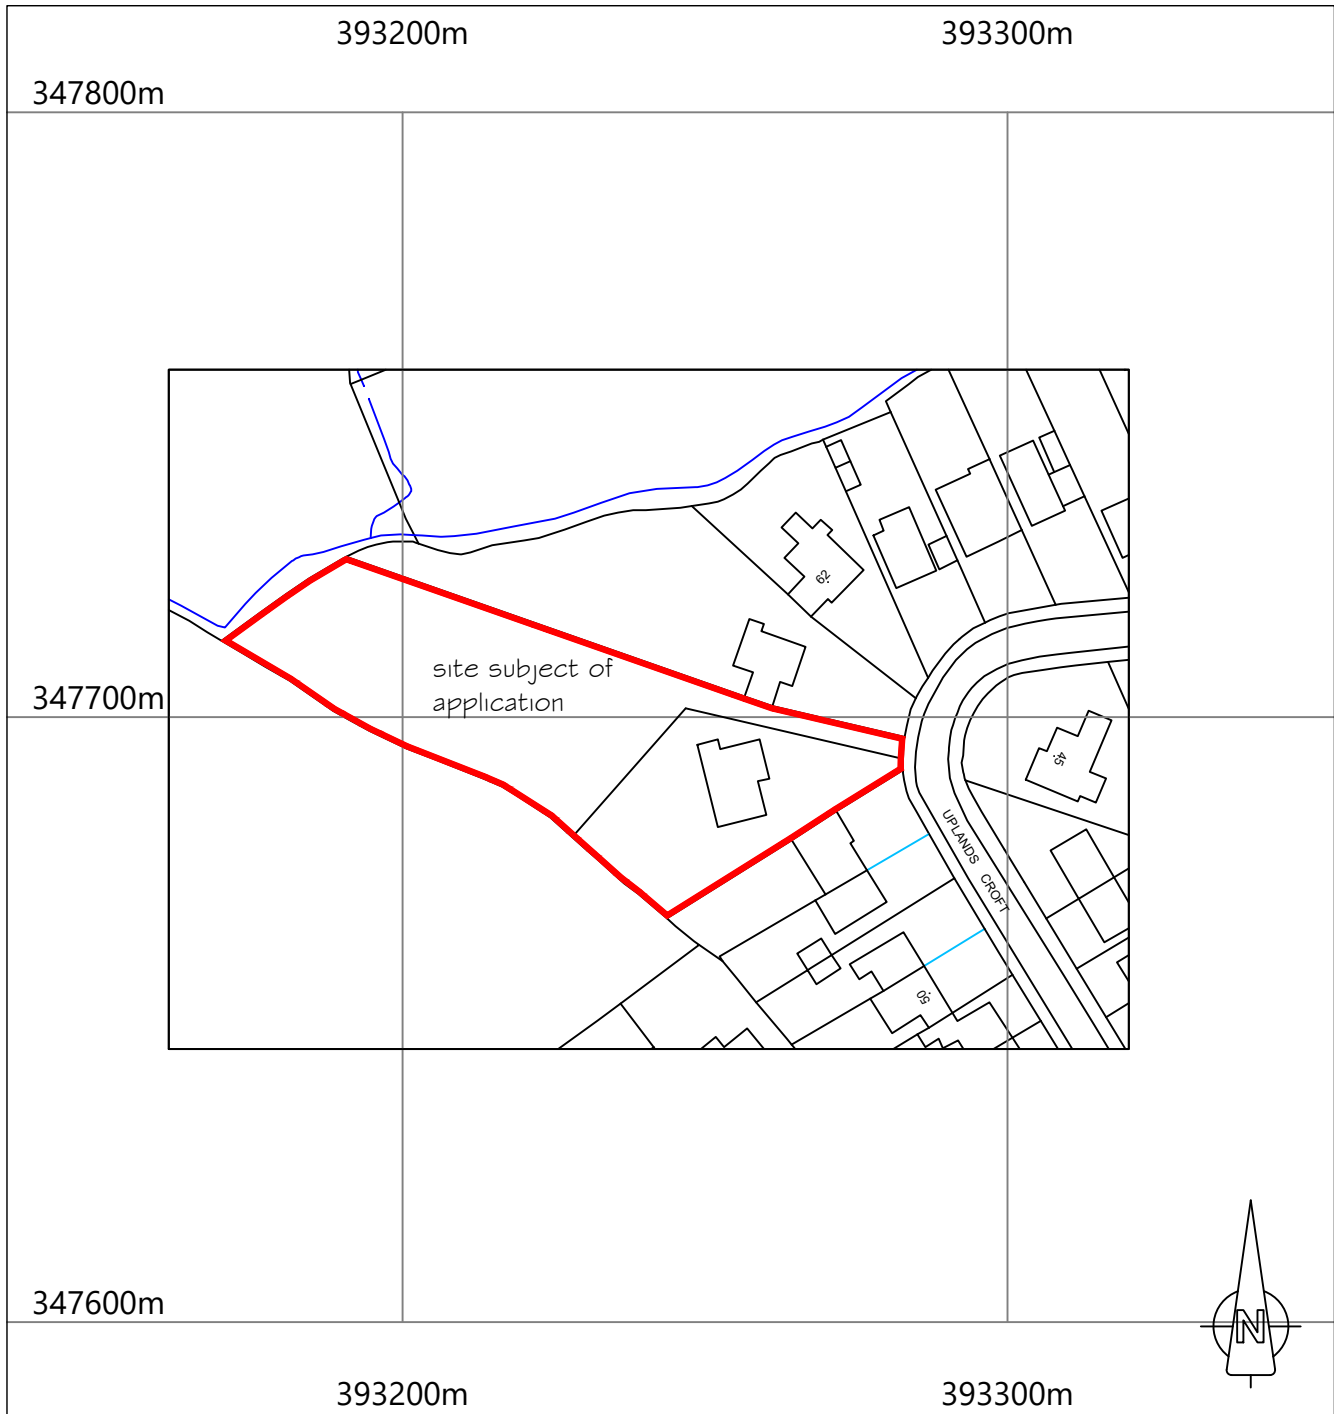

PROPOSED RESIDENTIAL DEVELOPMENT (2 No. DWELLINGS)

LAND AT 58 UPLANDS CROFT WERRINGTON STOKE-ON-TRENT ST9 0LF

Location Plan (Amended)

Scale 1:1250 at A4