



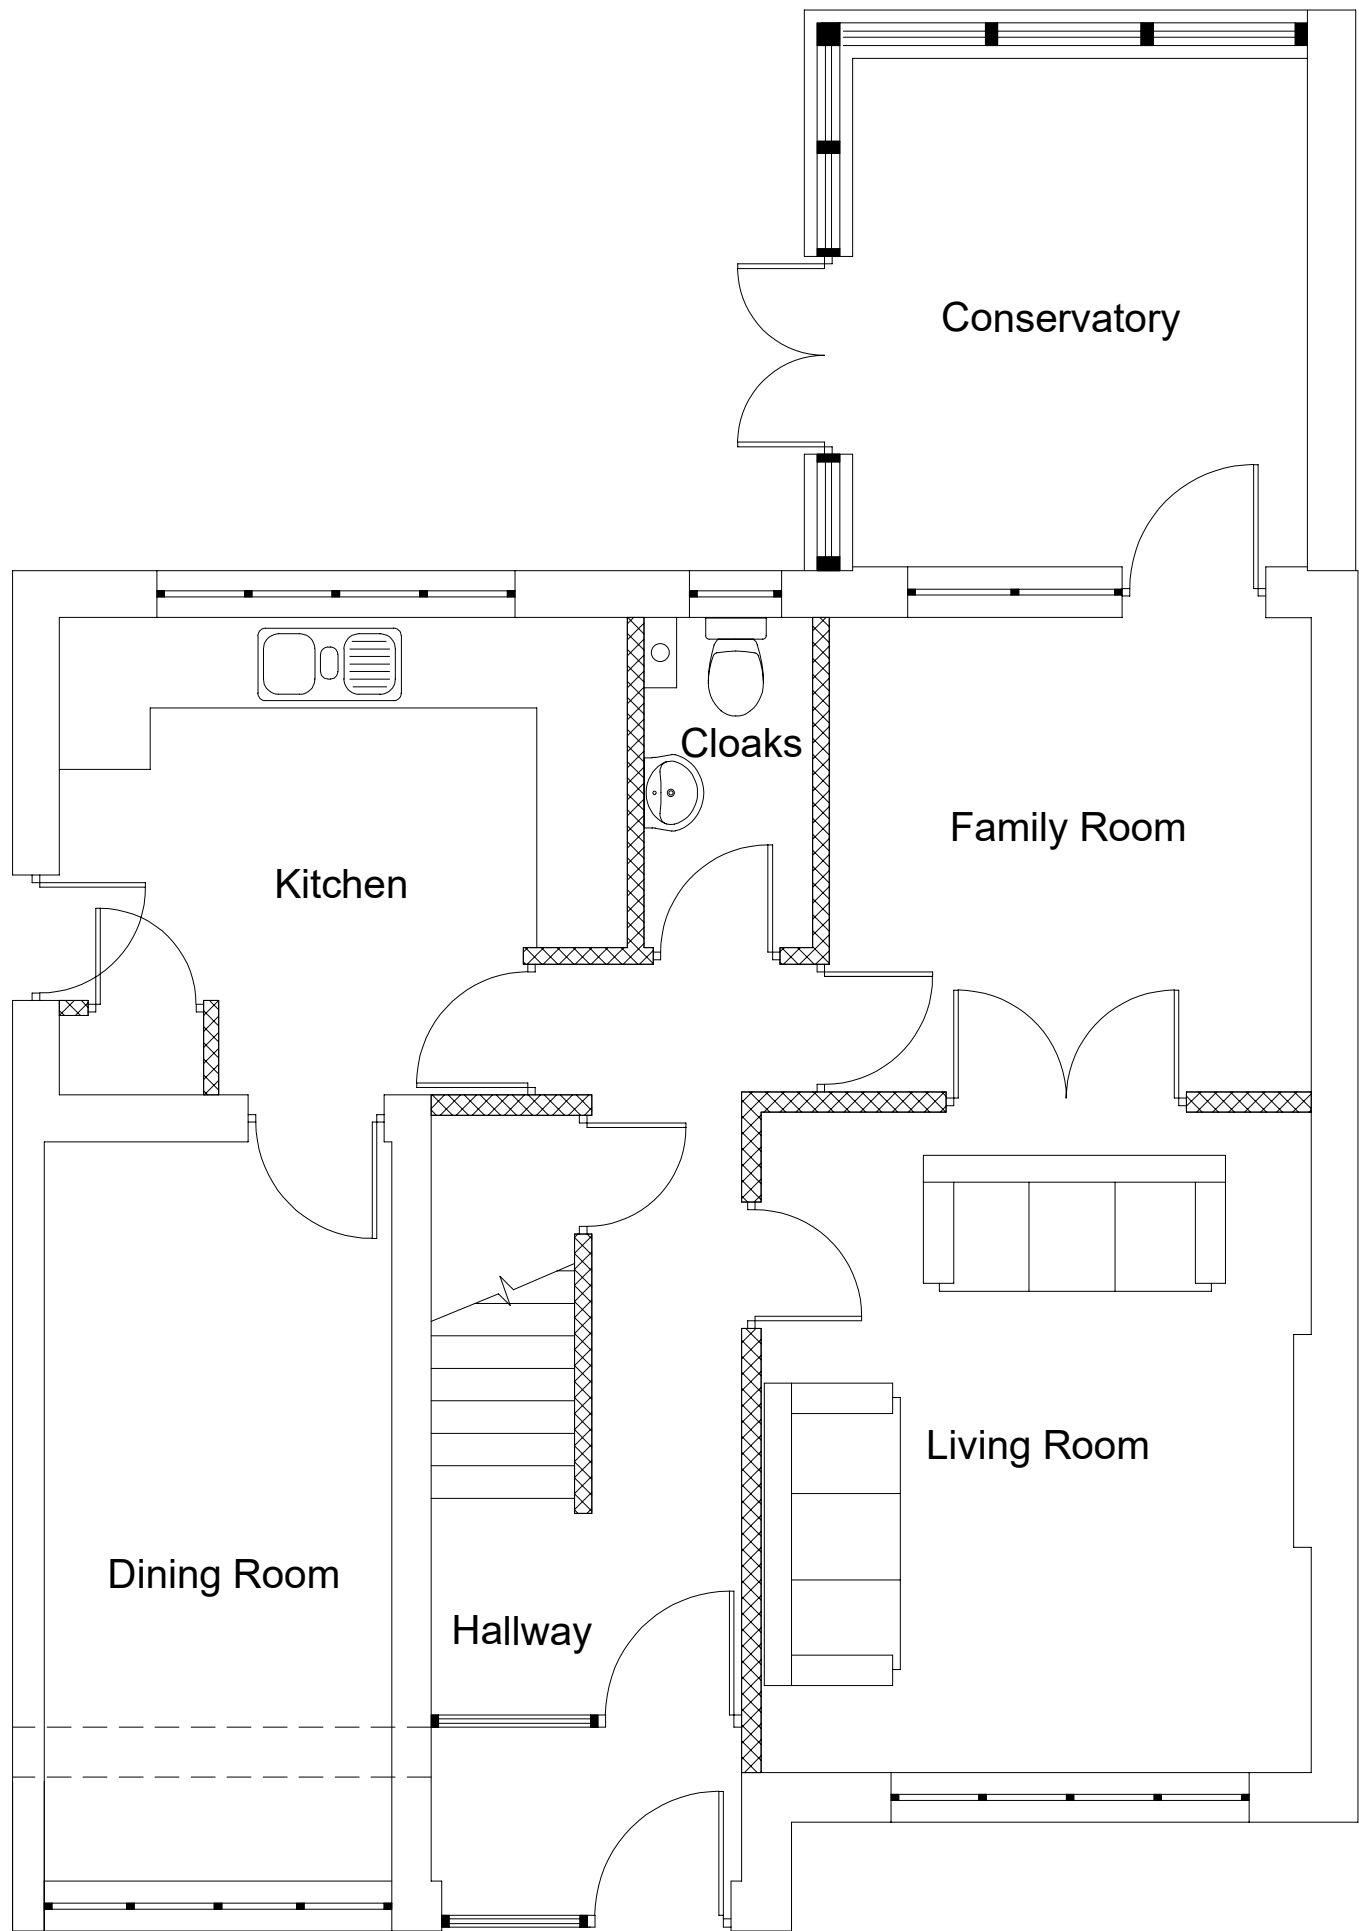


GROUND FLOOR

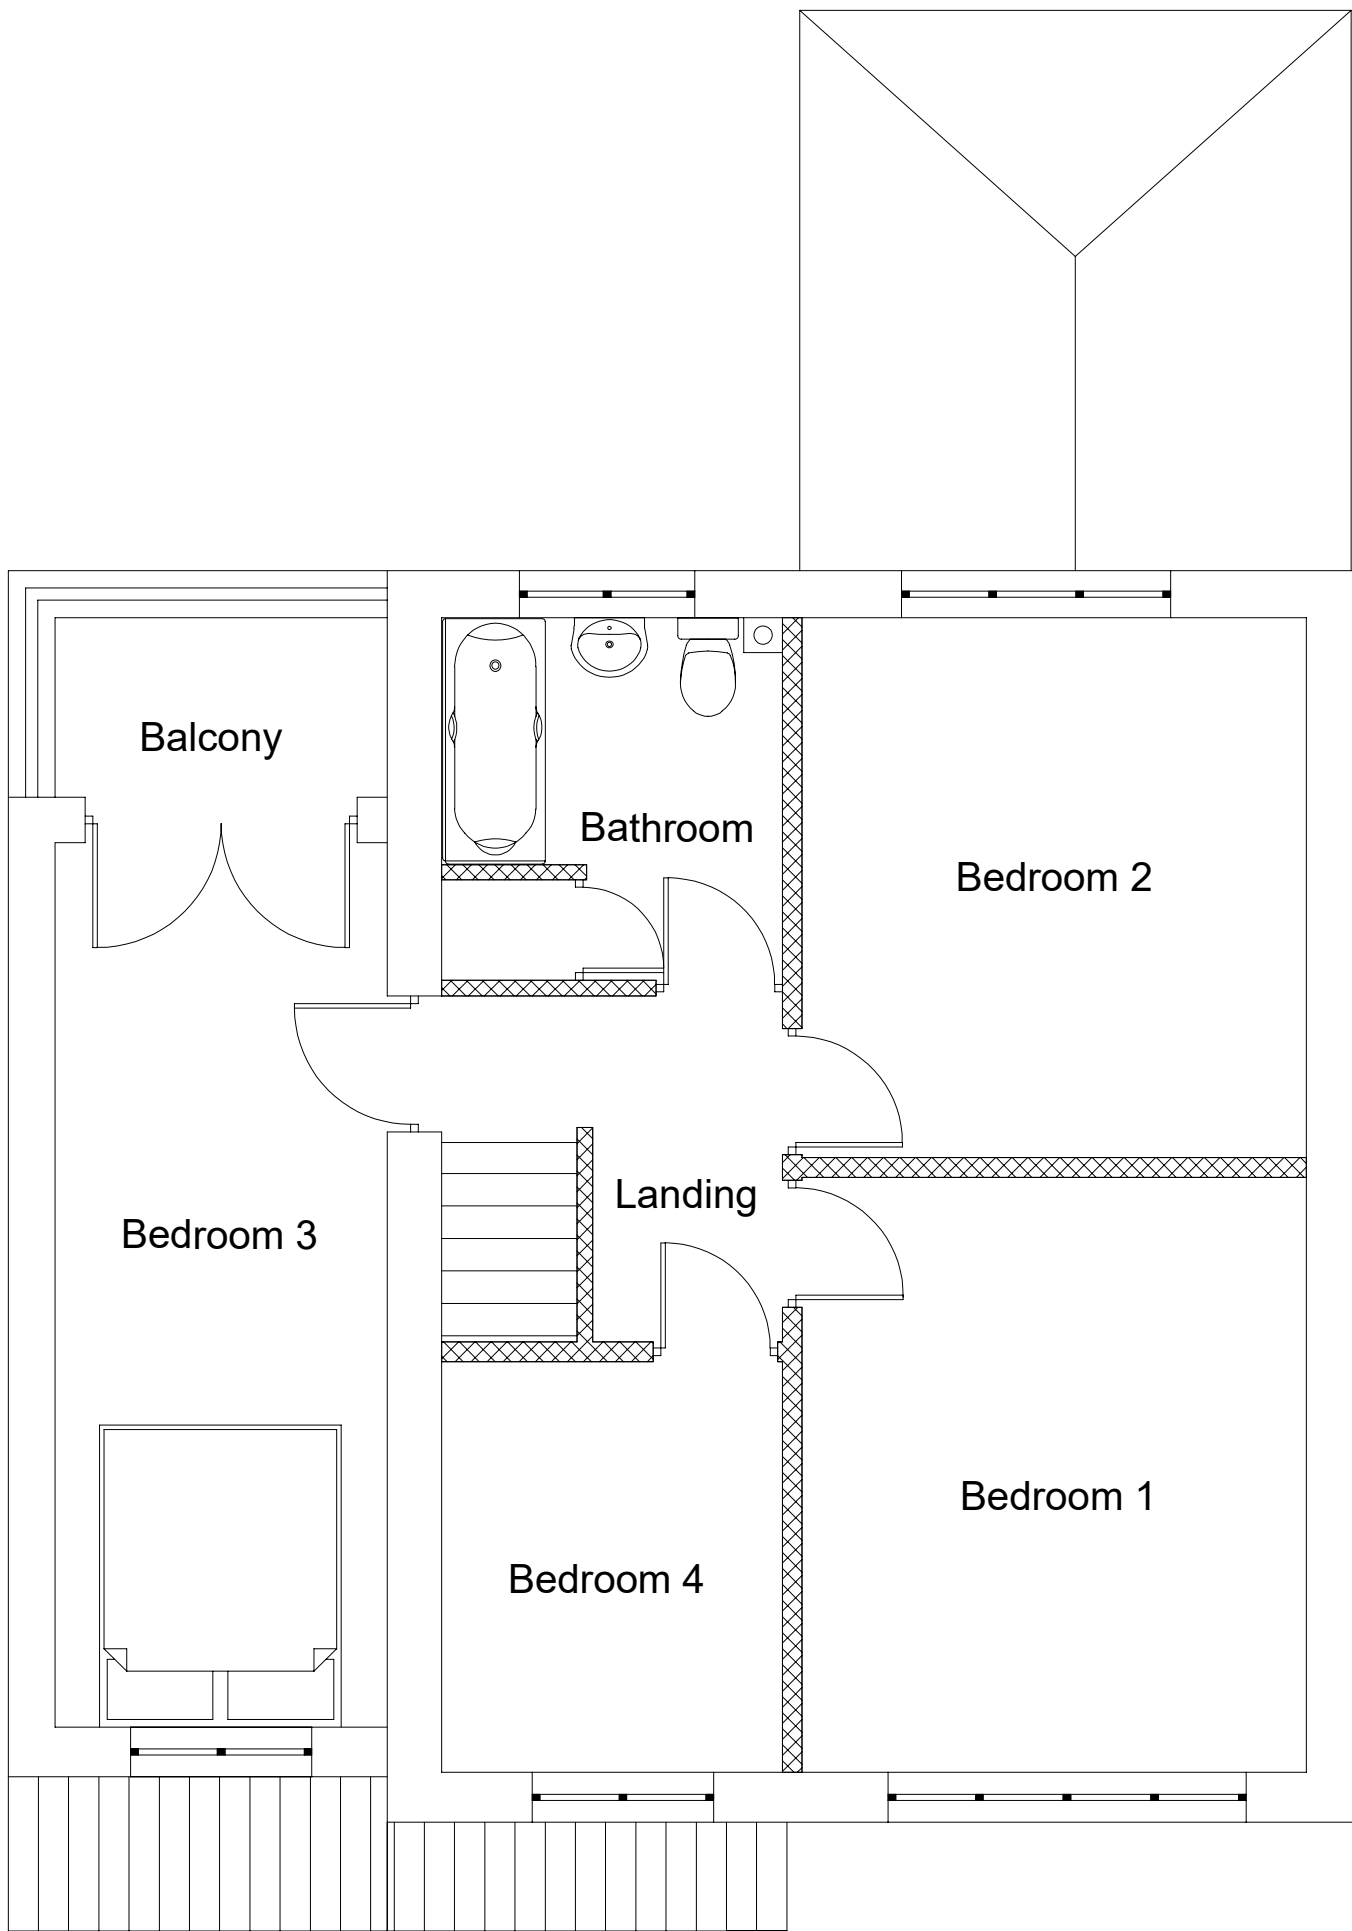

FIRST FLOOR

NOTE:
It is the responsibility of the contractor to report any discrepancies or inconsistencies on this drawing and request clarification before proceeding.
This drawing is copyright. It must not be copied or used for any other purposes than those intended when issued unless permission is granted.
All drawings based on surveys supplied by others.

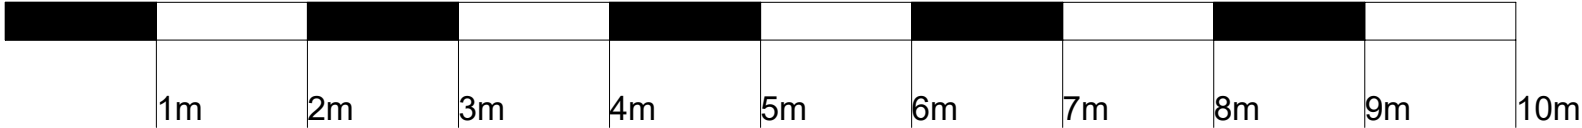

PLANNING DRAWINGS	JANUARY 2023	1:50 @ A2
EXISTING FLOOR PLANS - AS APPROVED UNDER SMD/2019/0631 DATED 23/01/2020	DR No. PL/TR/400 Rev A	
Site: 202 Tean Road Cheadle Staffordshire ST10 1NQ	MW Associates (Shrewsbury) Limited 4 Lime Terrace Shrewsbury SY3 7EE Tel: 01743 272018 Mob: 07968 085003 Email: matt@mwassociatesltd.co.uk	