SOUTH ELEVATION

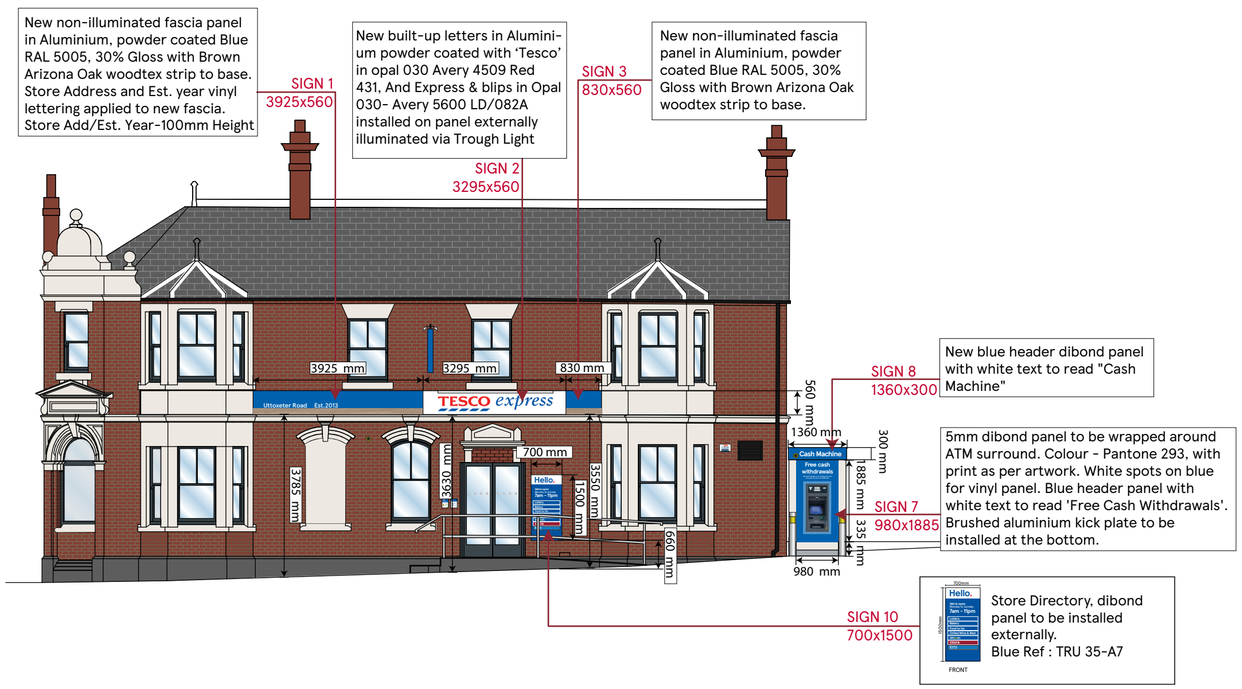

EAST ELEVATION

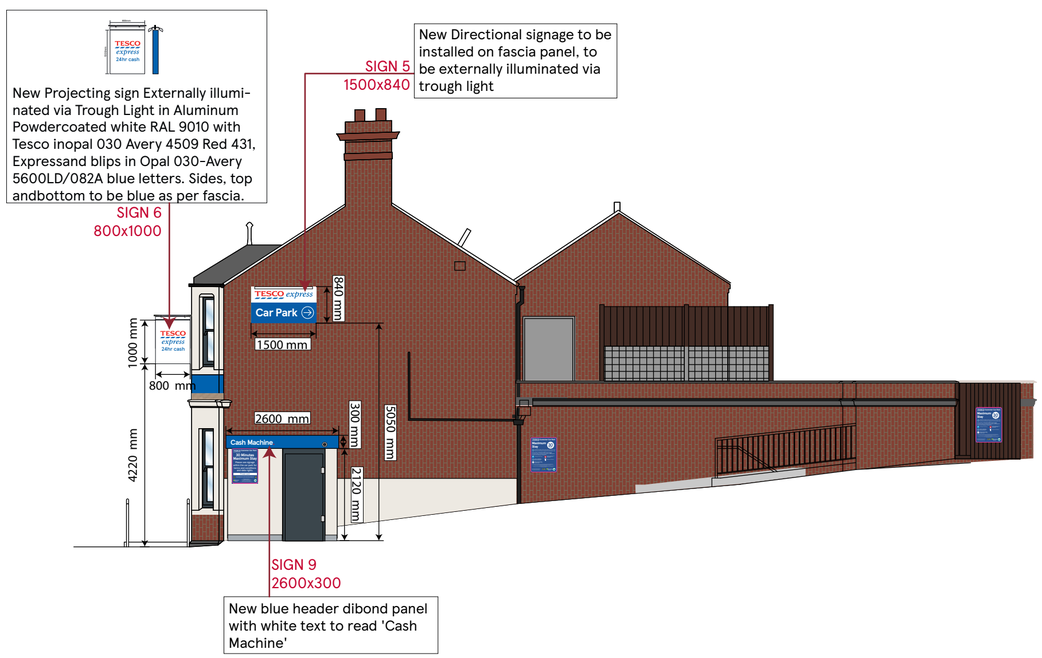

WEST ELEVATION



SCALE BAR

1:100

2m 0 2m 4m 6m 8m 10m

DRAWING NO: 03_4372_03B	STORE TYPE: EXPRESS
SCALE: 1:100@A2 DATE: 16.01.2023	STORE NAME: BLYTHE BRIDGE UTTOXETER
CHECKED BY: DEEKSHA	CONTENT: PROPOSED ELEVATIONS_ADV
DRAWN BY: MOHAMMED AFLAH K H	

TESCO
FEASIBILITY PLANNING
STORE PLANNING DEPARTMENT
PROPERTY SERVICES
HIGHWOODS BUILDING, KESTREL WAY
WELWYN GARDEN CITY, HERTFORDSHIRE, AL7 1GB UK
TELEPHONE : 01707 395150

THE COPYRIGHT AND ALL OTHER RIGHTS IN AND RELATING TO THIS PUBLICATION BELONG TO AND ARE THE SOLE PROPERTY OF TESCO STORES LIMITED. ALL RIGHTS ARE RESERVED. NEITHER THE WHOLE NOR ANY PART OF THIS PUBLICATION MAY BE REPRODUCED OR TRANSMITTED IN ANY FORM OR BY ANY ELECTRONIC OR MECHANICAL MEANS INCLUDING PHOTOCOPYING AND RECORDING OR FROM ANY RETRIEVAL SYSTEM WITHOUT THE PRIOR WRITTEN LICENCE FROM THE OWNER© 1997 TESCO STORES LIMITED