
NOTES:
-THERE ARE NO EXISTING BUILDINGS ON THE SITE
- THERE WILL BE NO PERMANENT FENCES INSTALLED ON OR AROUND THE SITE
- THERE ARE NO PROPOSED BUILDING WORKS BEING UNDERTAKEN ON THE SITE
- THERE WILL BE NO NEW PERMANENT STRUCTURE ON THE SITE
- THE EXISTING ACCESS FROM THE PUBLIC HIGHWAY HAS BEEN RETAINED

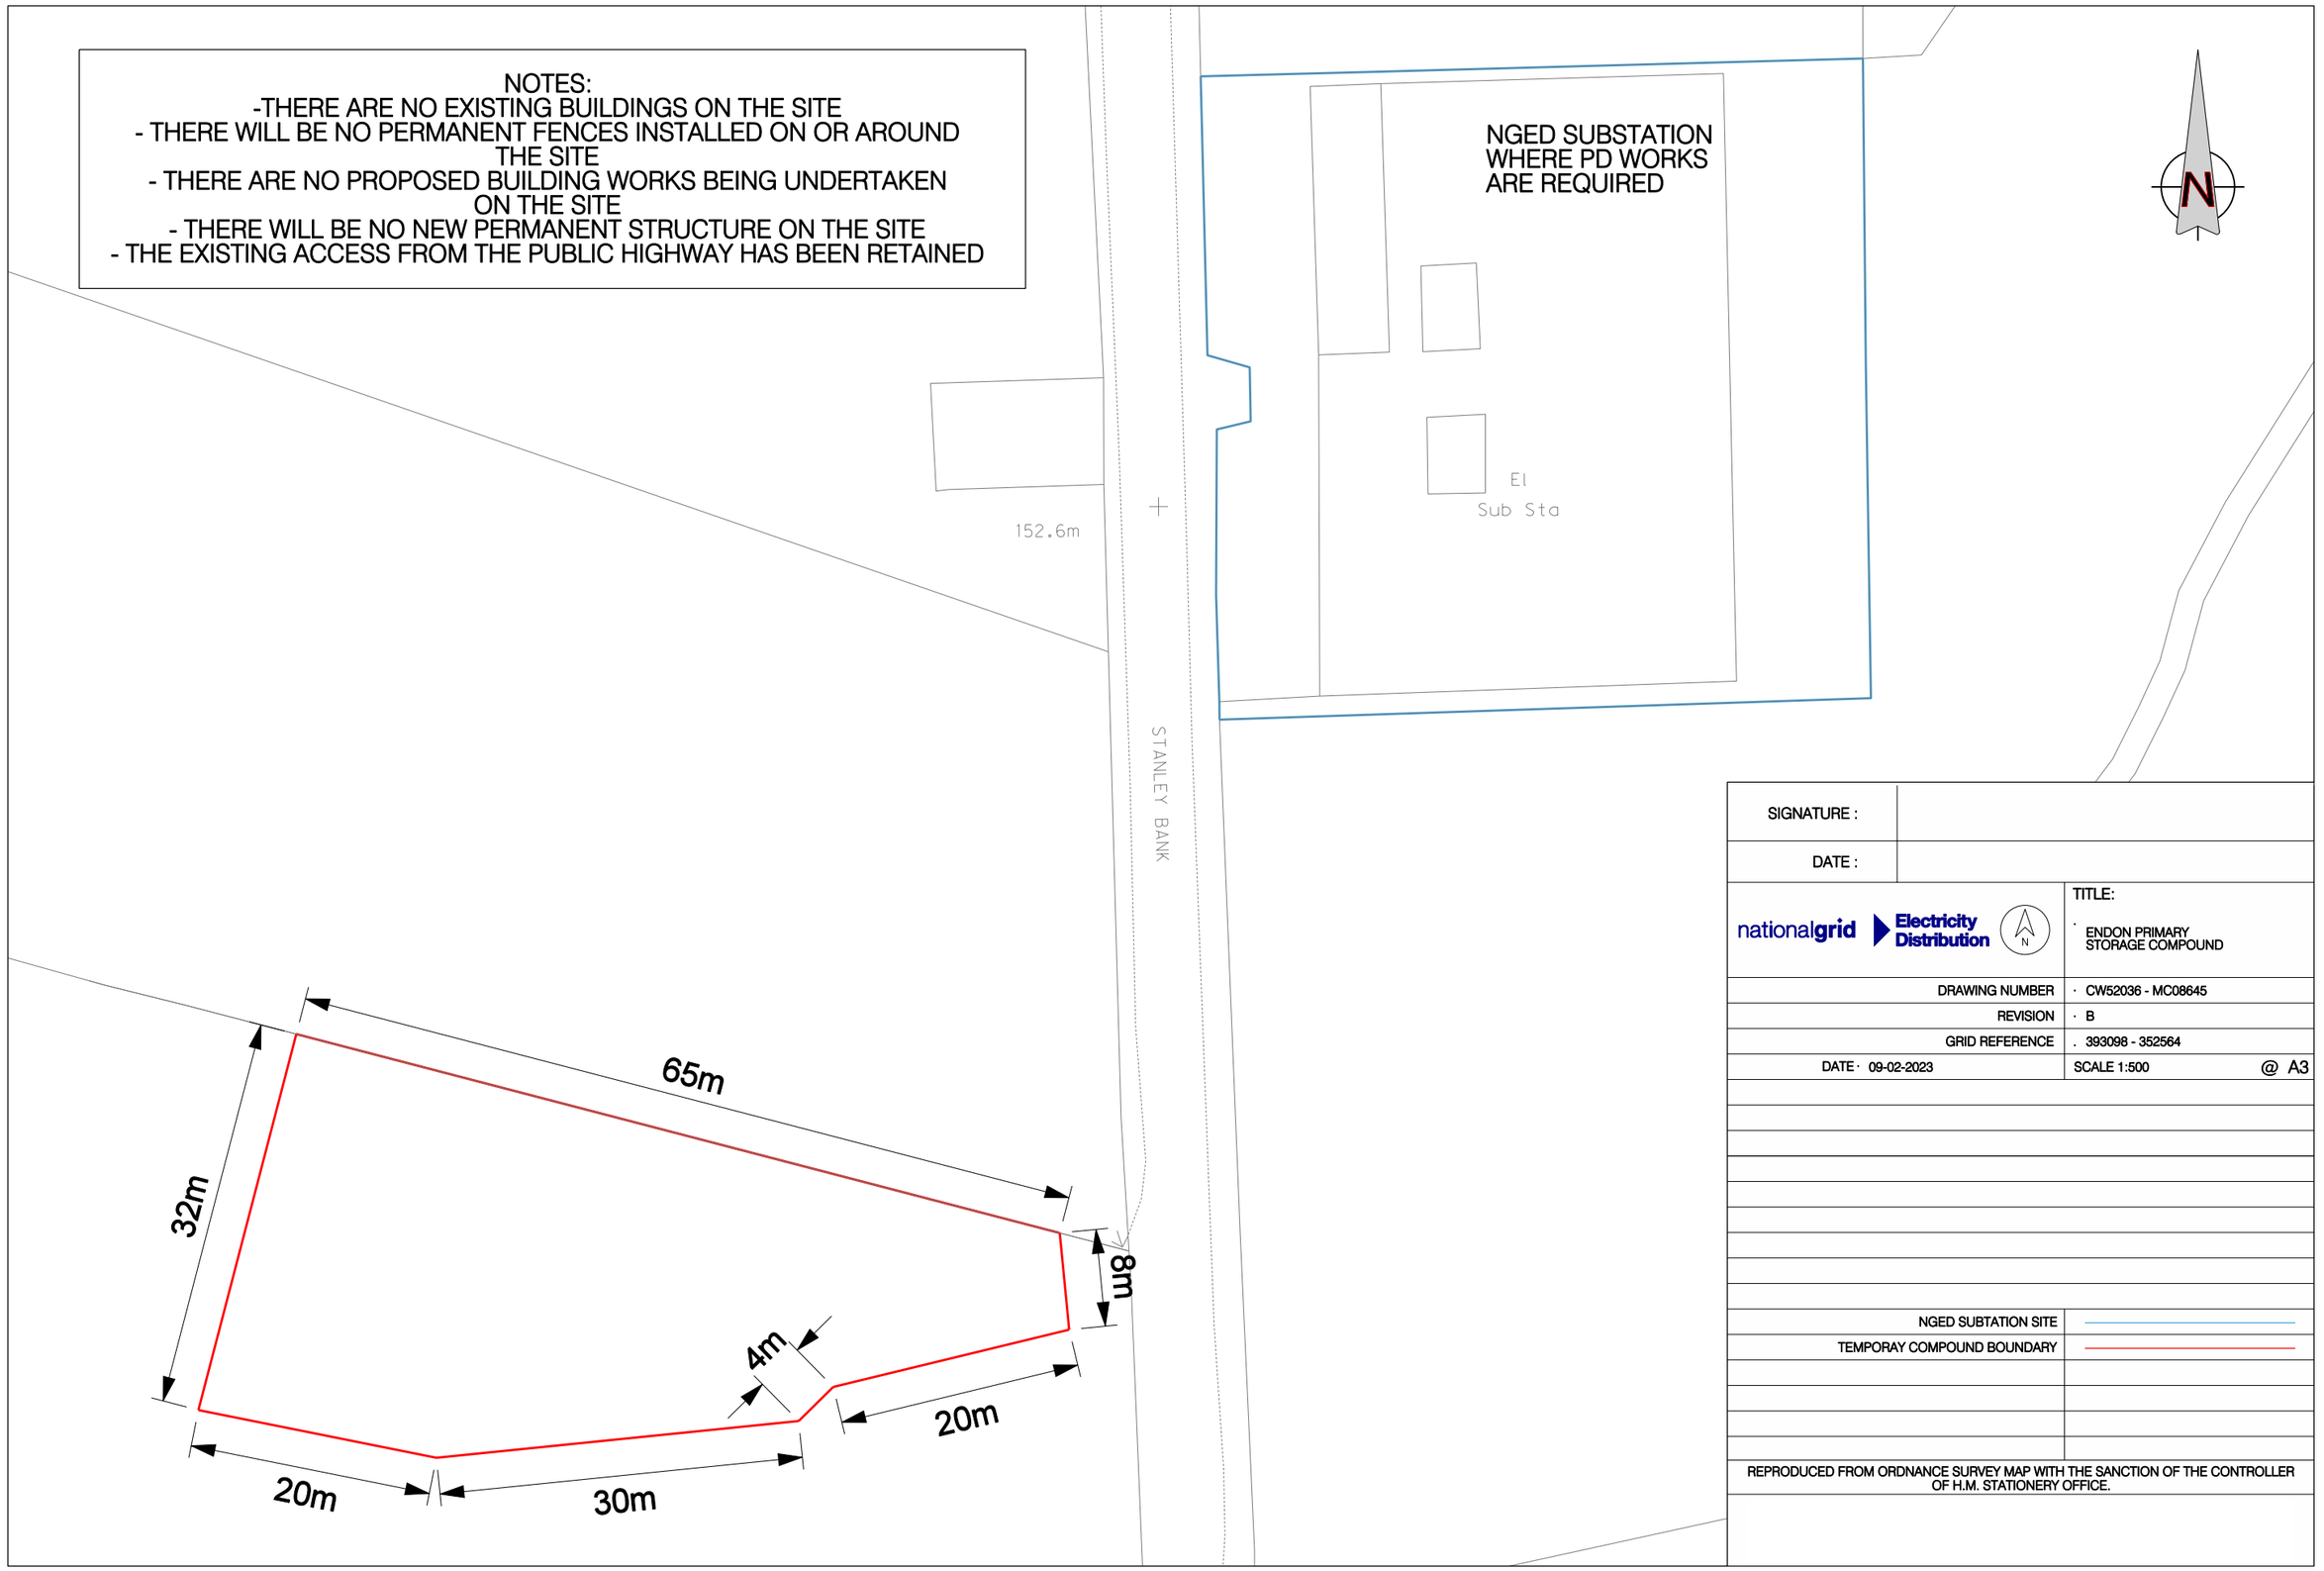

SIGNATURE :	
DATE :	
nationalgrid Electricity Distribution	TITLE: · ENDON PRIMARY STORAGE COMPOUND
DRAWING NUMBER	· CW52036 - MC08645
REVISION	· B
GRID REFERENCE	. 393098 - 352564
DATE · 09-02-2023	SCALE 1:500 @ A3
NGED SUBTATION SITE	
TEMPORAY COMPOUND BOUNDARY	

REPRODUCED FROM ORDNANCE SURVEY MAP WITH THE SANCTION OF THE CONTROLLER OF H.M. STATIONERY OFFICE.

PLEASE NOTE: This plan ONLY shows assets owned by National Grid Electricity Distribution. Electricity assets owned by IDNO's (Independent Network Operators) MAY be present in this area.

Keyblock Revision 22/06/2017
Revision 01/09/2022