34 Uttoxeter Road, Tean, Stoke-onTrent, ST10 4LG

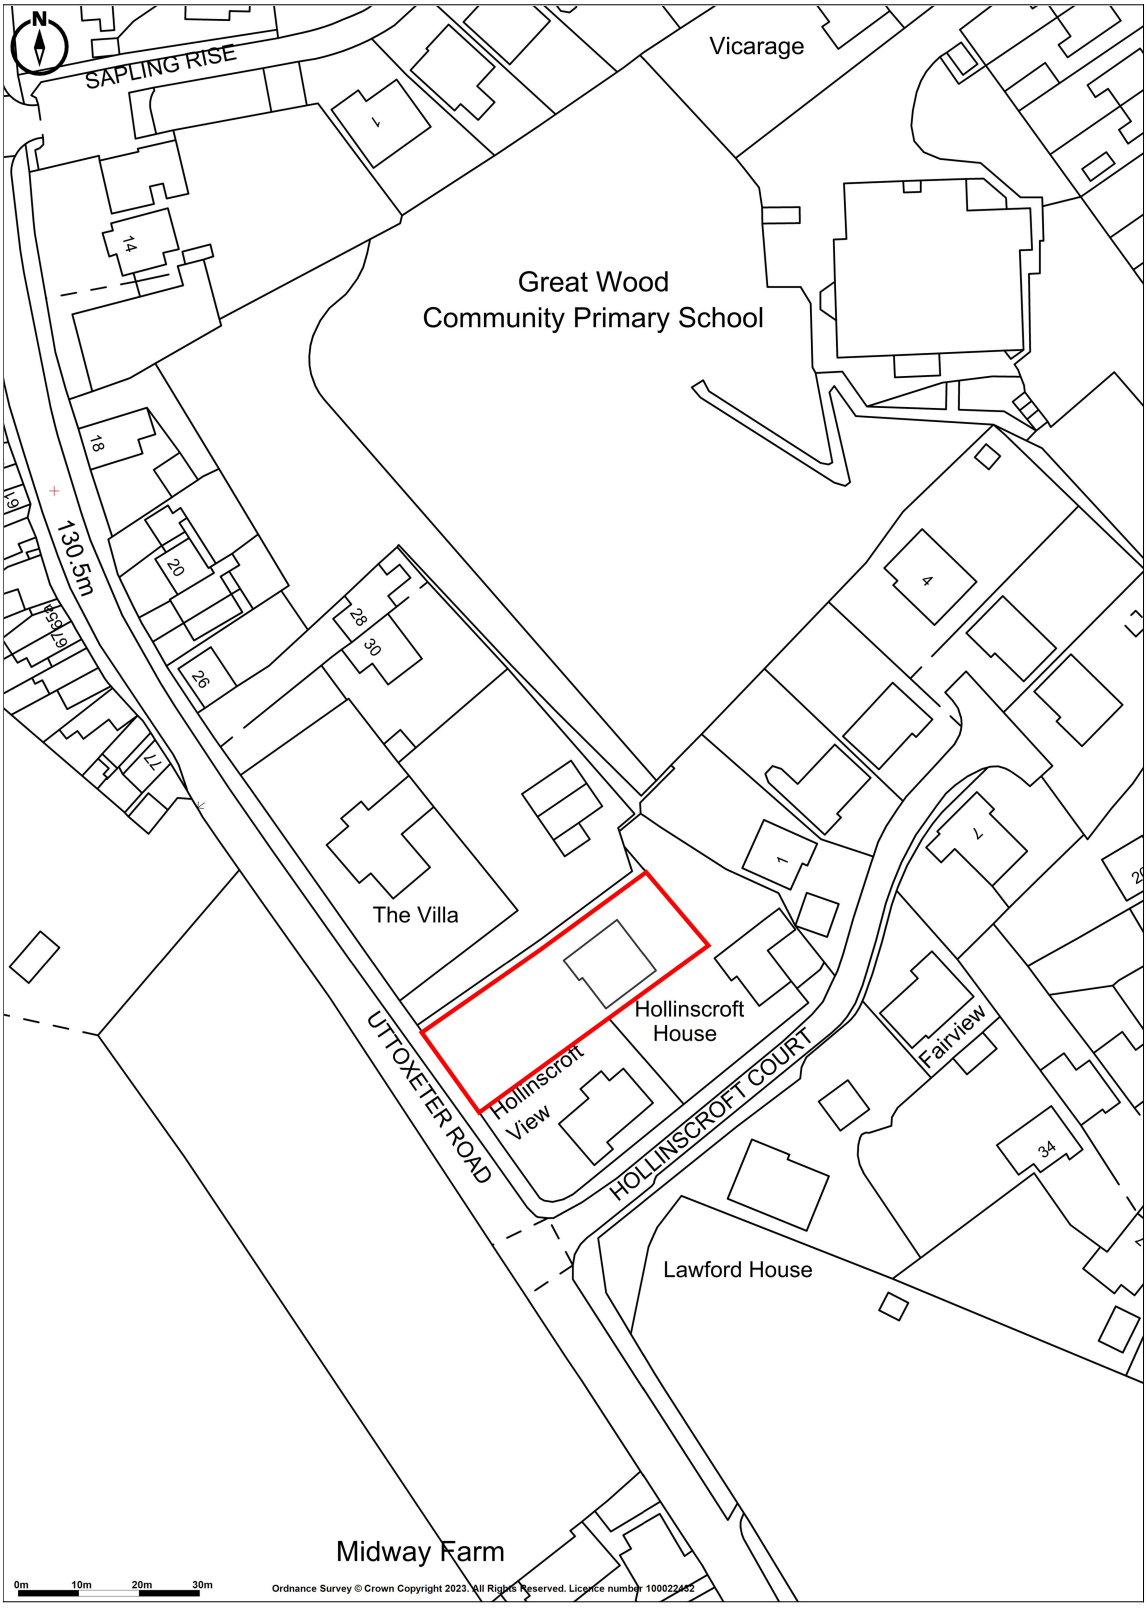

Promap
LANDMARK INFORMATION

Ordnance Survey © Crown Copyright 2023. All Rights Reserved.
Licence number 100022432
Plotted Scale - **1:1250**. Paper Size - **A4**

emery planning