
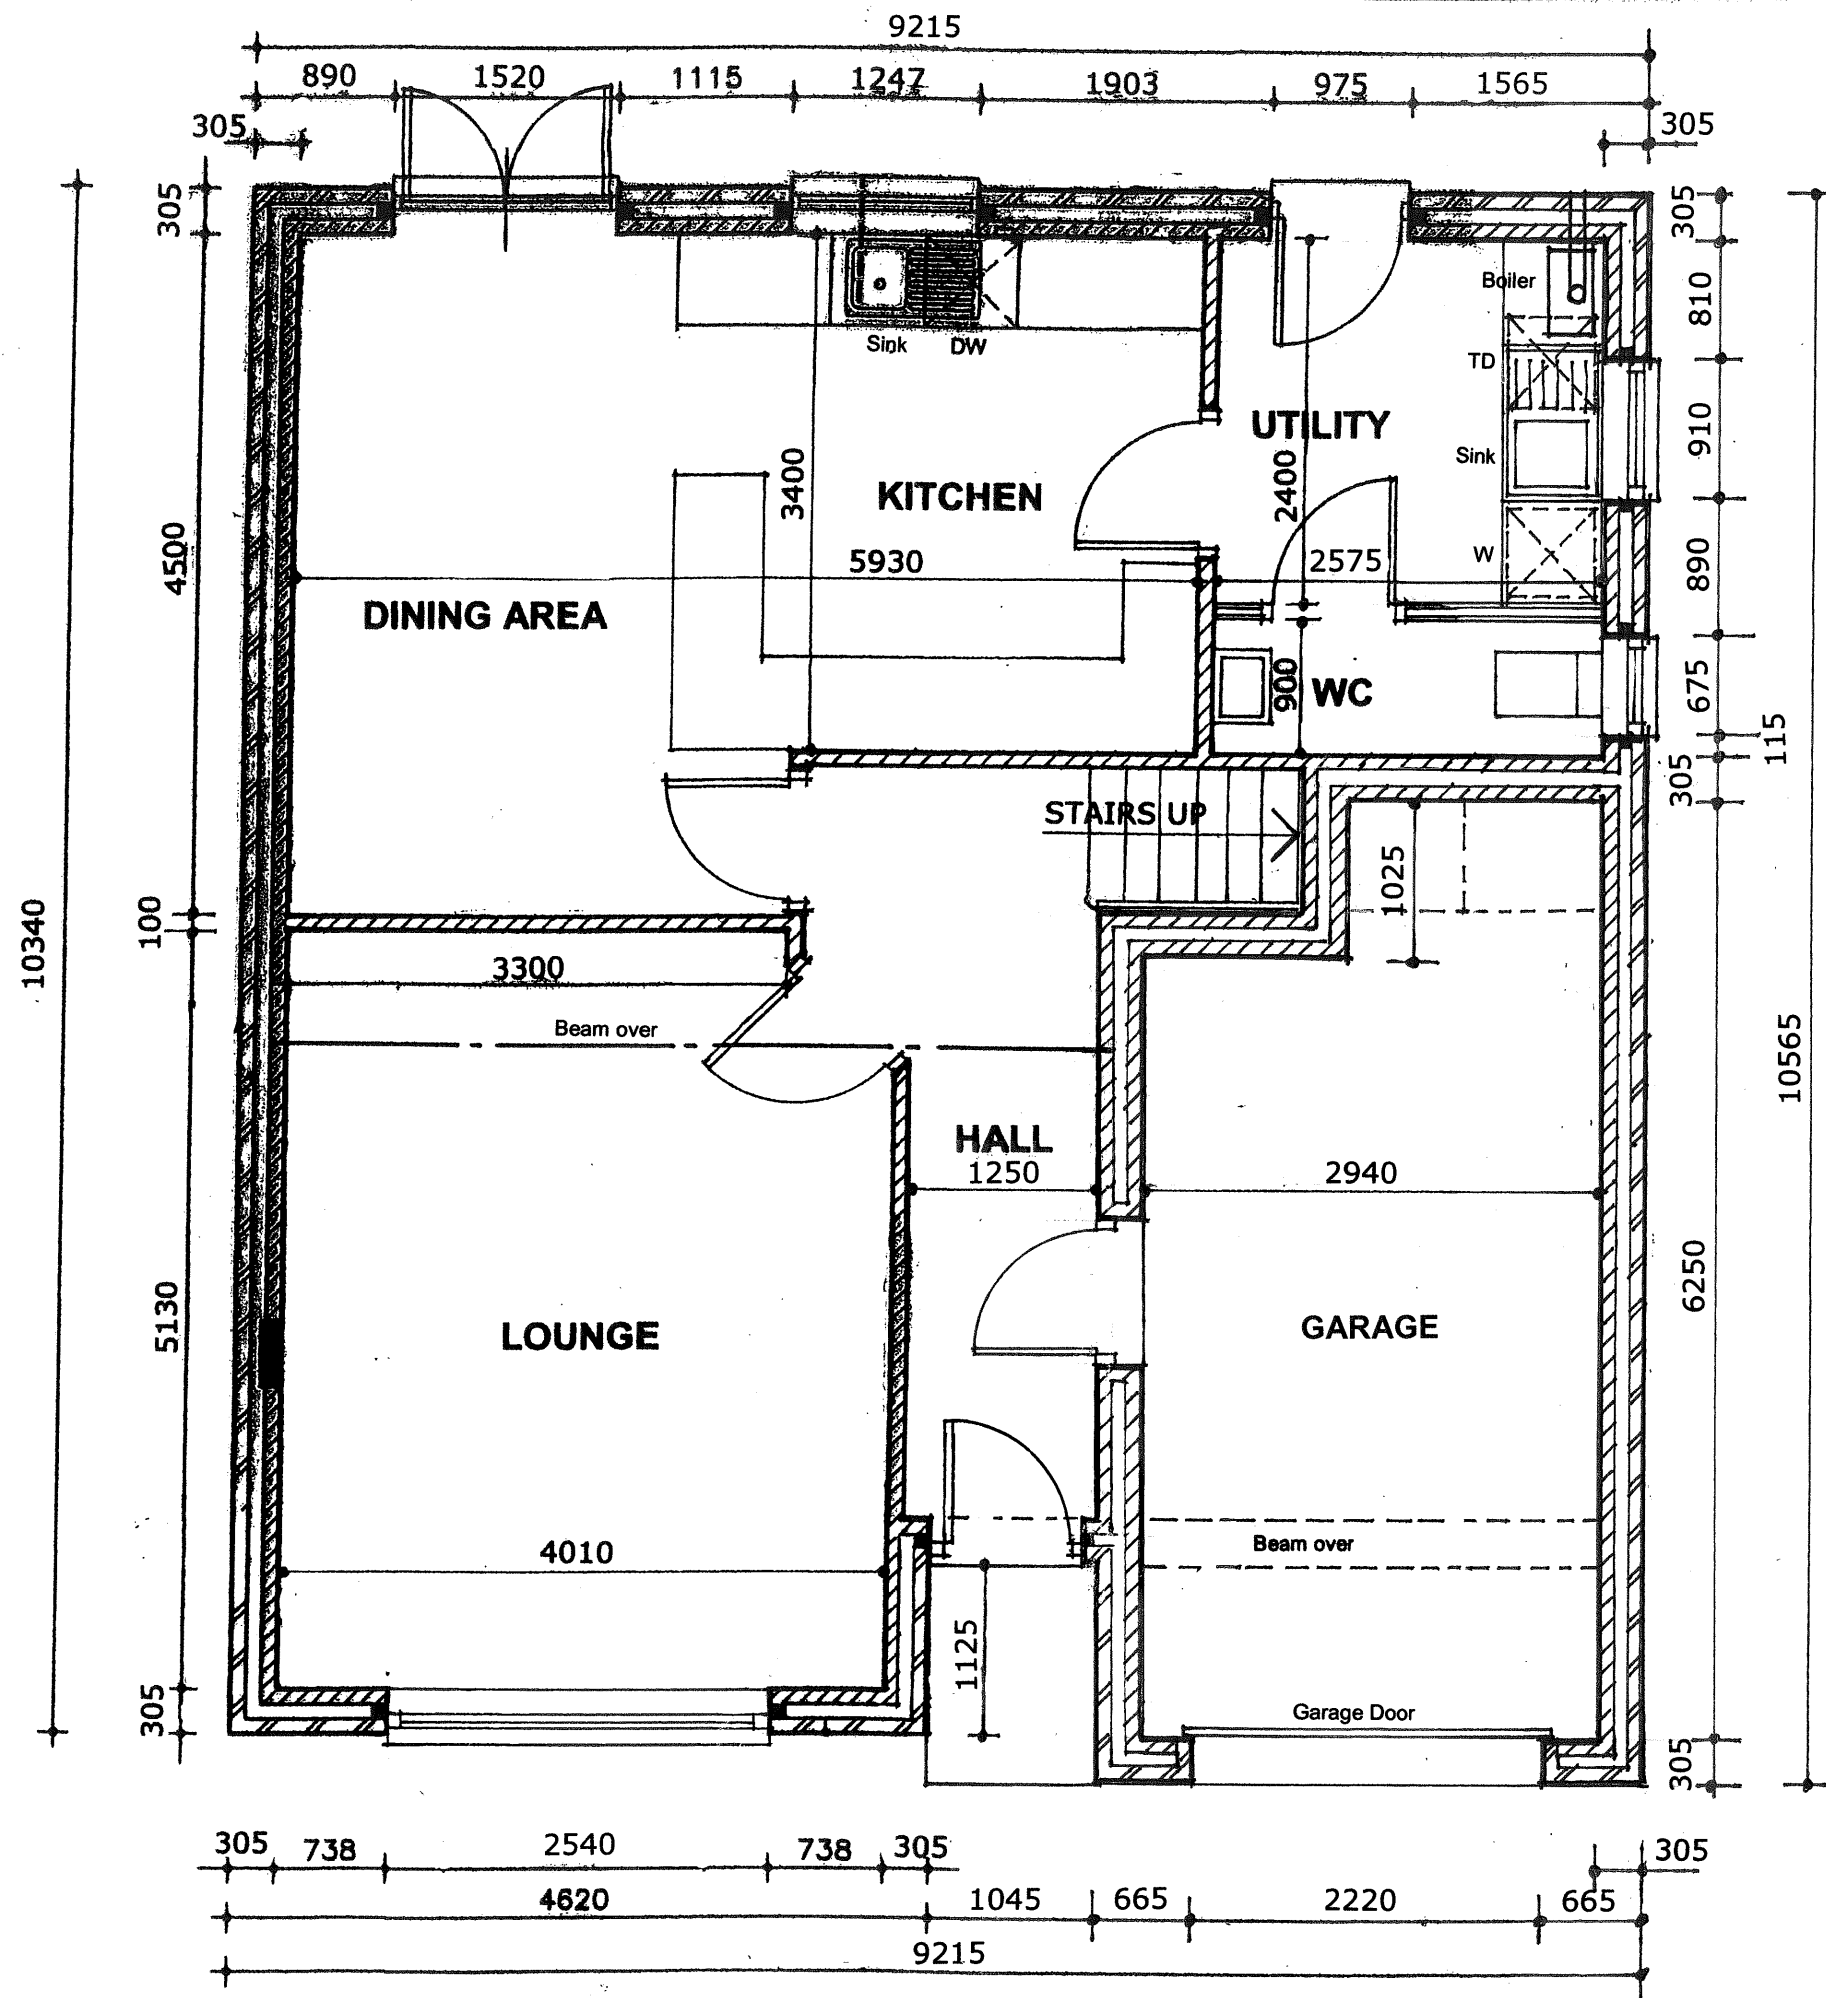


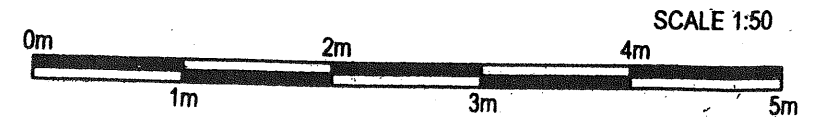

A	Plan arrangement altered to suit dwelling repositioning on the site and reduced plan shape to incorporate garage as integral garage design as per planning officers requirements	MAL
		FEB 2023

Revisions

HARRISON WOOD
 Architecture and Construction Consultants
 Unit 3, Studio 2, Silverdale Enterprise Centre,
 Kents Lane, Silverdale, Newcastle-under-Lyme,
 Staffs, ST5 6SR. Tele :- 01782 - 711144
 Mob :- 07970-308358
 Email :- harrisonwood.consult@gmail.com
 Harrison Wood Consultancy Ltd

**PROPOSED NEW DETACHED HOUSE
 DEVELOPMENT ON LAND ADJACENT
 TO 9 BLYTHE ROAD, FORSBROOK,
 STOKE-ON-TRENT, STAFFS, ST11 9BU**

**BLOOR AND FINLAYSON
 CONSTRUCTION LTD**

GROUND FLOOR PLAN

Scale:- 1:50

HWA 1659 / 004 **Rev A**