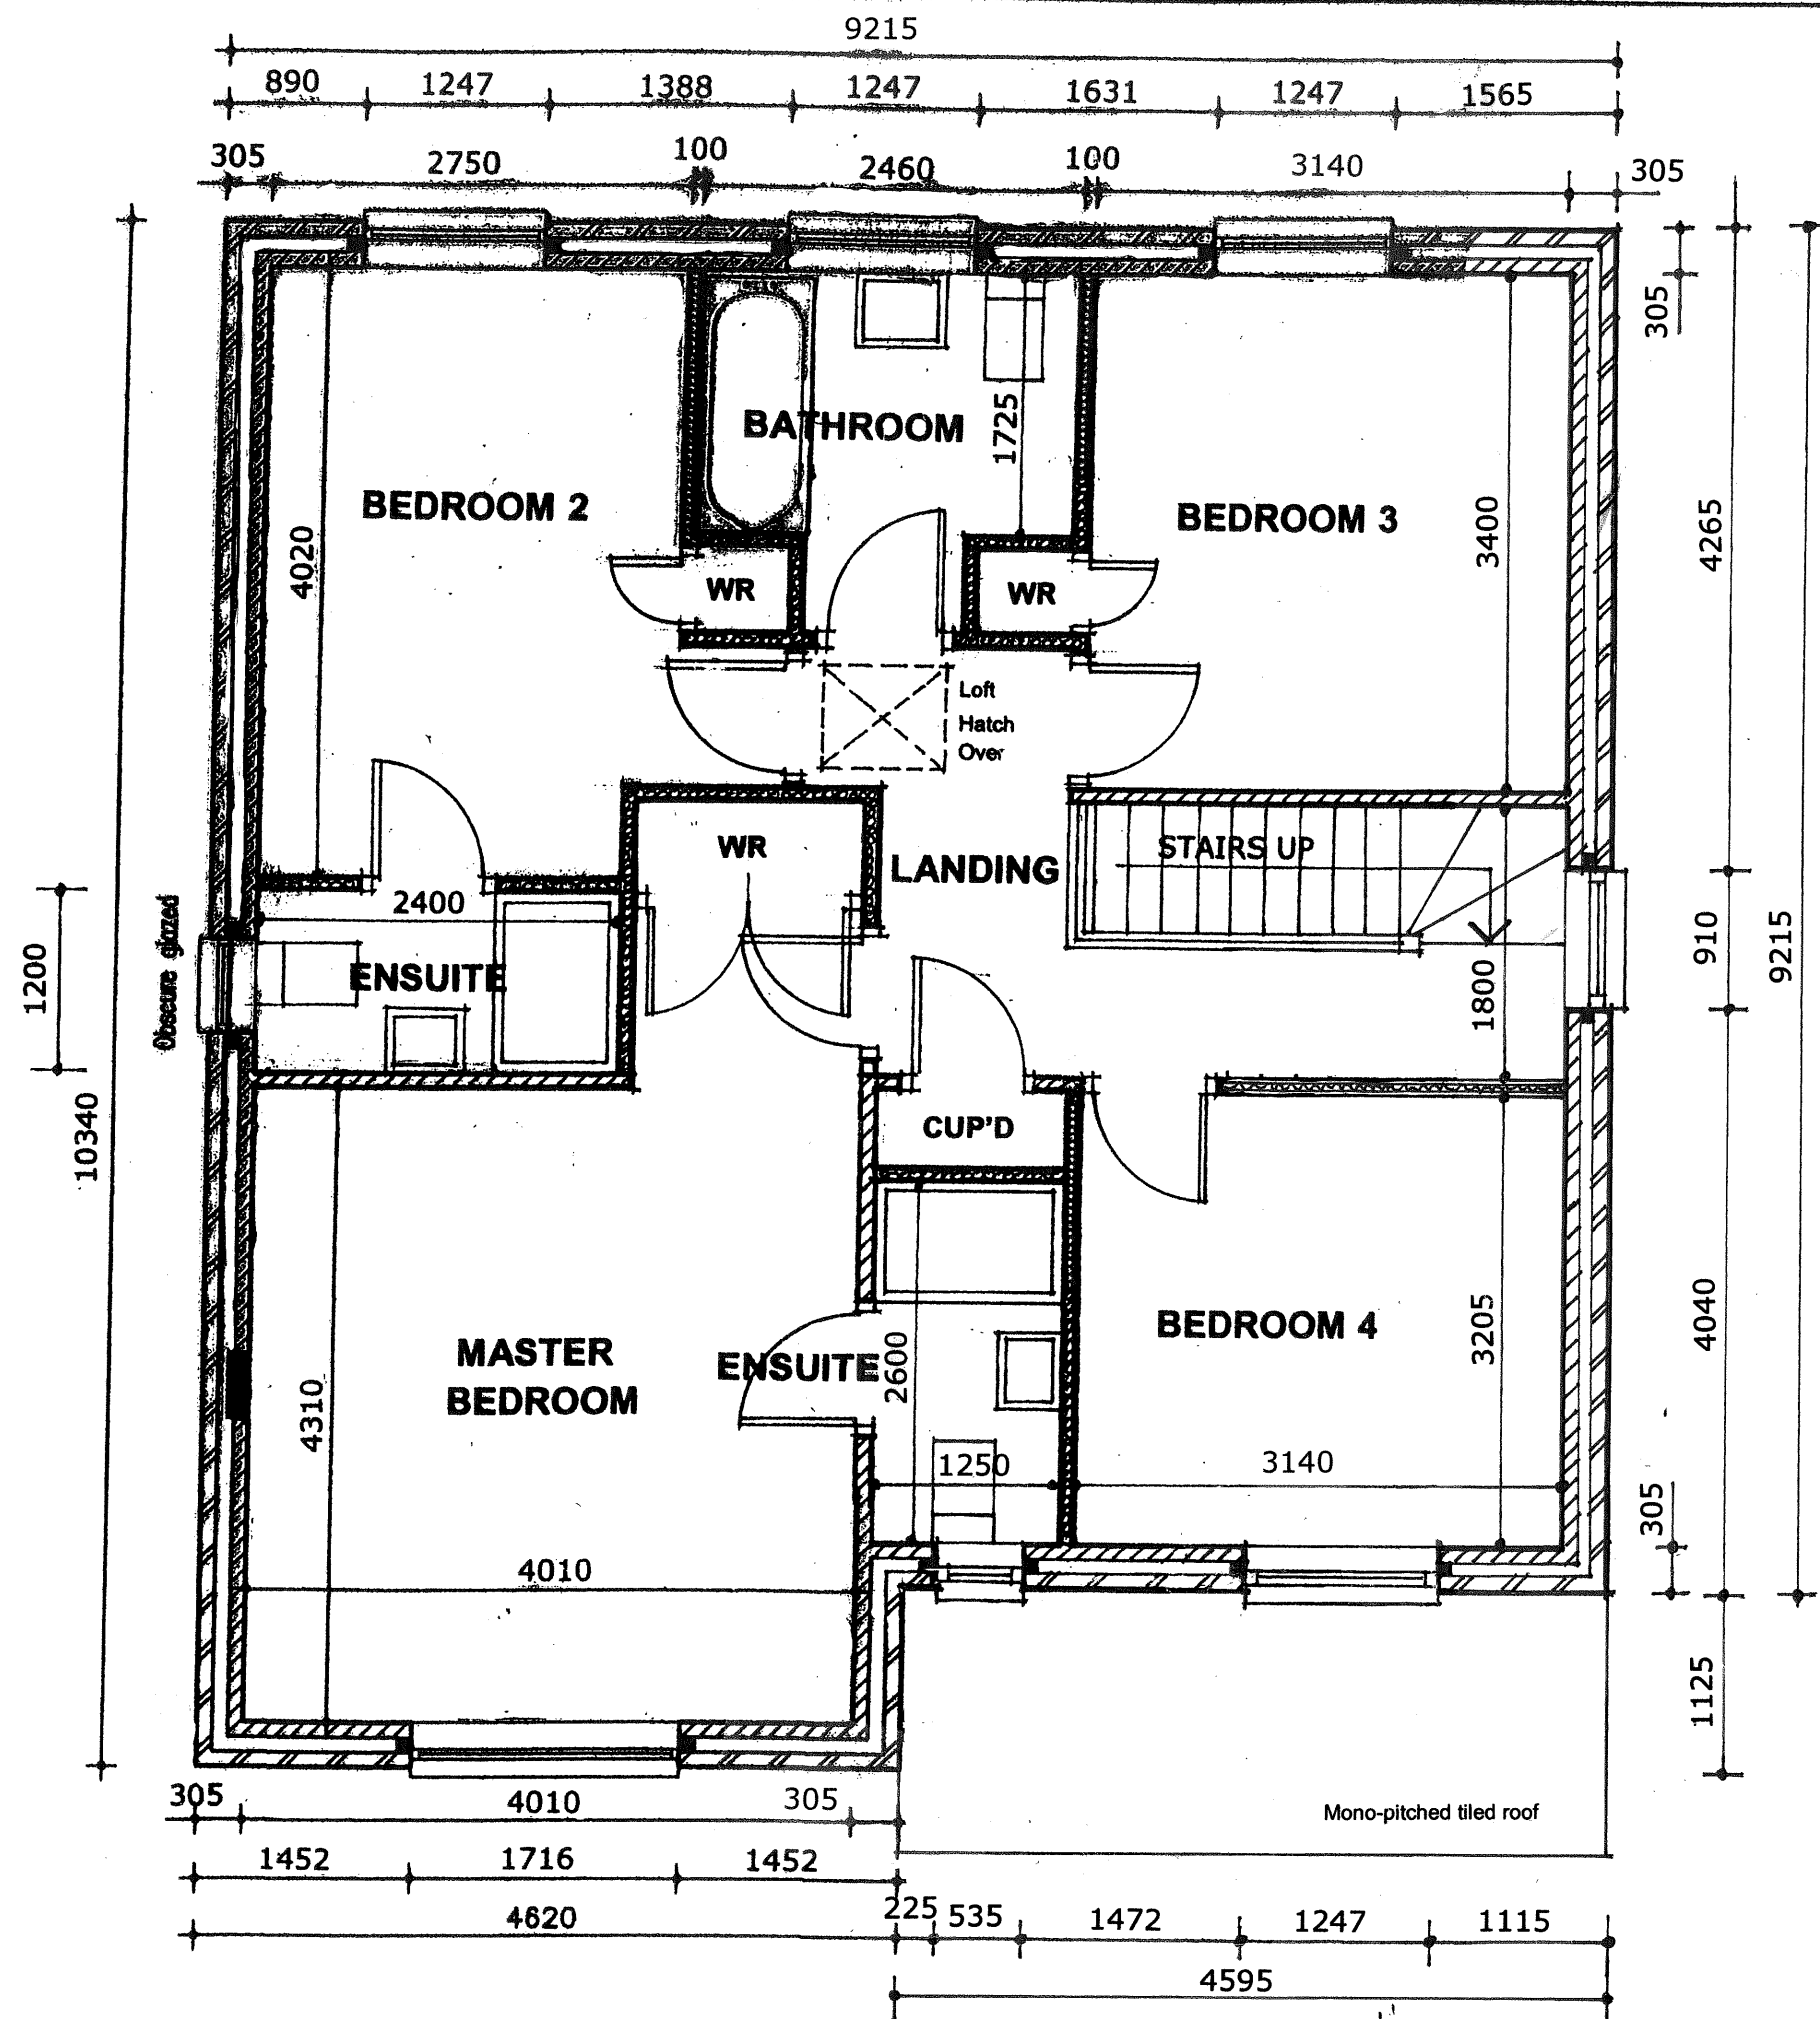


A	Plan arrangement altered to suit dwelling repositioning on the site and reduced plan shape to incorporate garage as integral garage design as per planning officers requirements	MAL
		FEB 2023

Revisions

HARRISON WOOD	
Architecture and Construction Consultants	
Unit 3, Studio 2, Silverdale Enterprise Centre,	
Kents Lane, Silverdale, Newcastle-under-Lyme,	
Staffs, ST5 6SR. Tele :- 01782 - 711144	
Mob :- 07970-308358	
Email :- harrisonwood.consult@gmail.com	
Harrison Wood Consultancy Ltd	

PROPOSED NEW DETACHED HOUSE DEVELOPMENT ON LAND ADJACENT TO 9 BLYTHE ROAD, FORSBROOK, STOKE-ON-TRENT, STAFFS, ST11 9BU

BLOOR AND FINLAYSON CONSTRUCTION LTD

FIRST FLOOR PLAN

Scale:- 1:50	A3
---------------------	-----------

HWA 1659 / 005	Rev A
-----------------------	--------------