



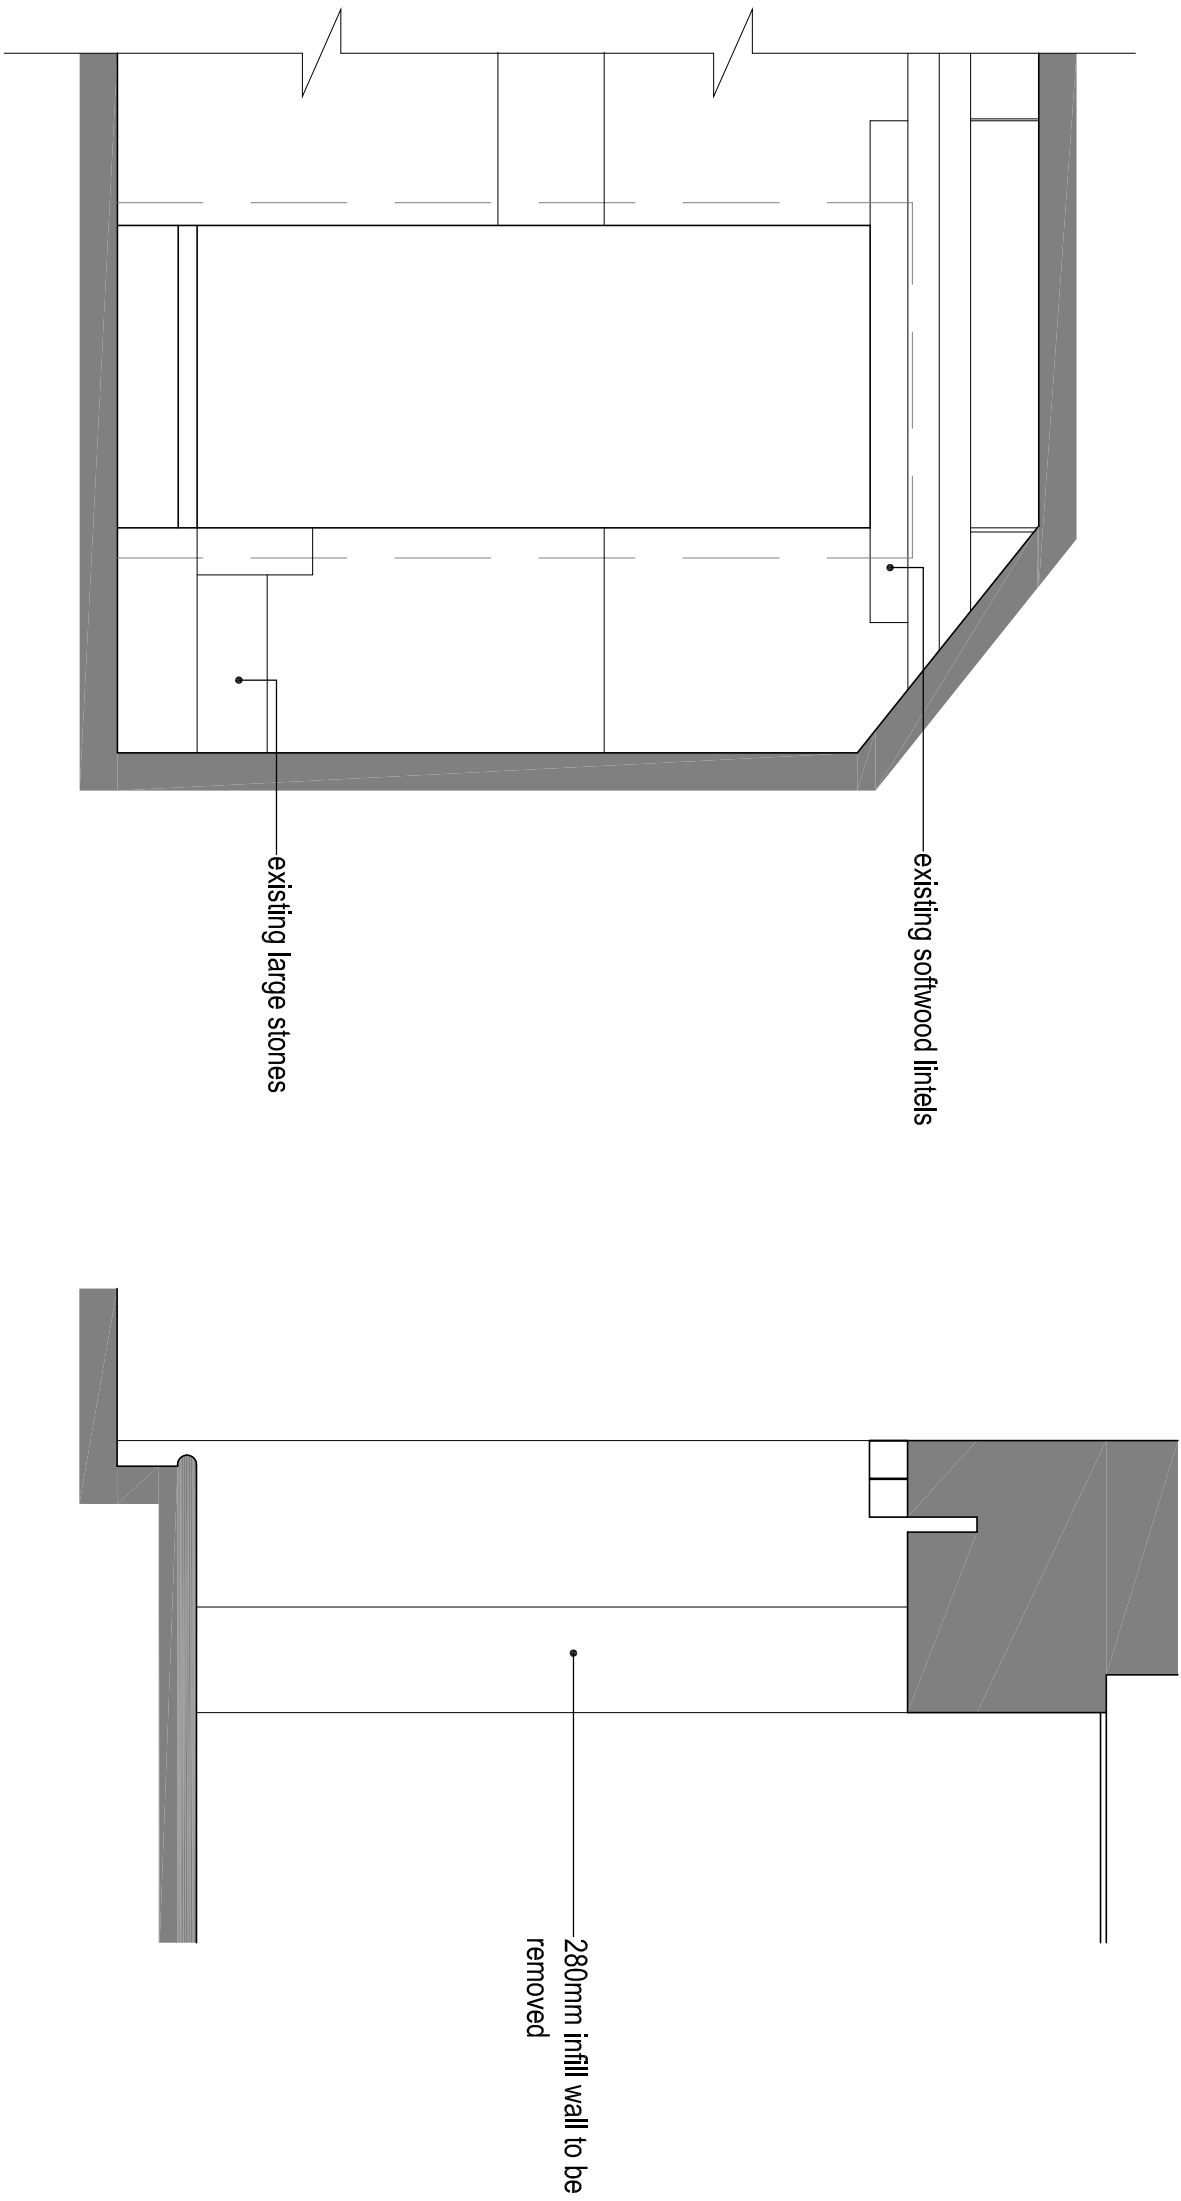


EXISTING RECESS ELEVATION
(from snug side) Scale 1:20

VERTICAL SECTION Scale 1:20

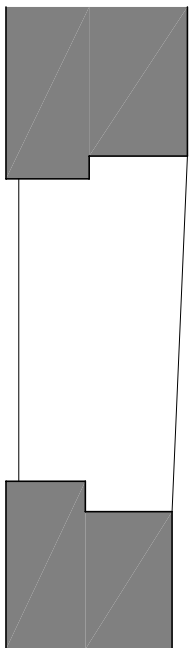


EXISTING PLAN Scale 1:20

NEW SNUG TO LIVING ROOM DOOR DETAILS

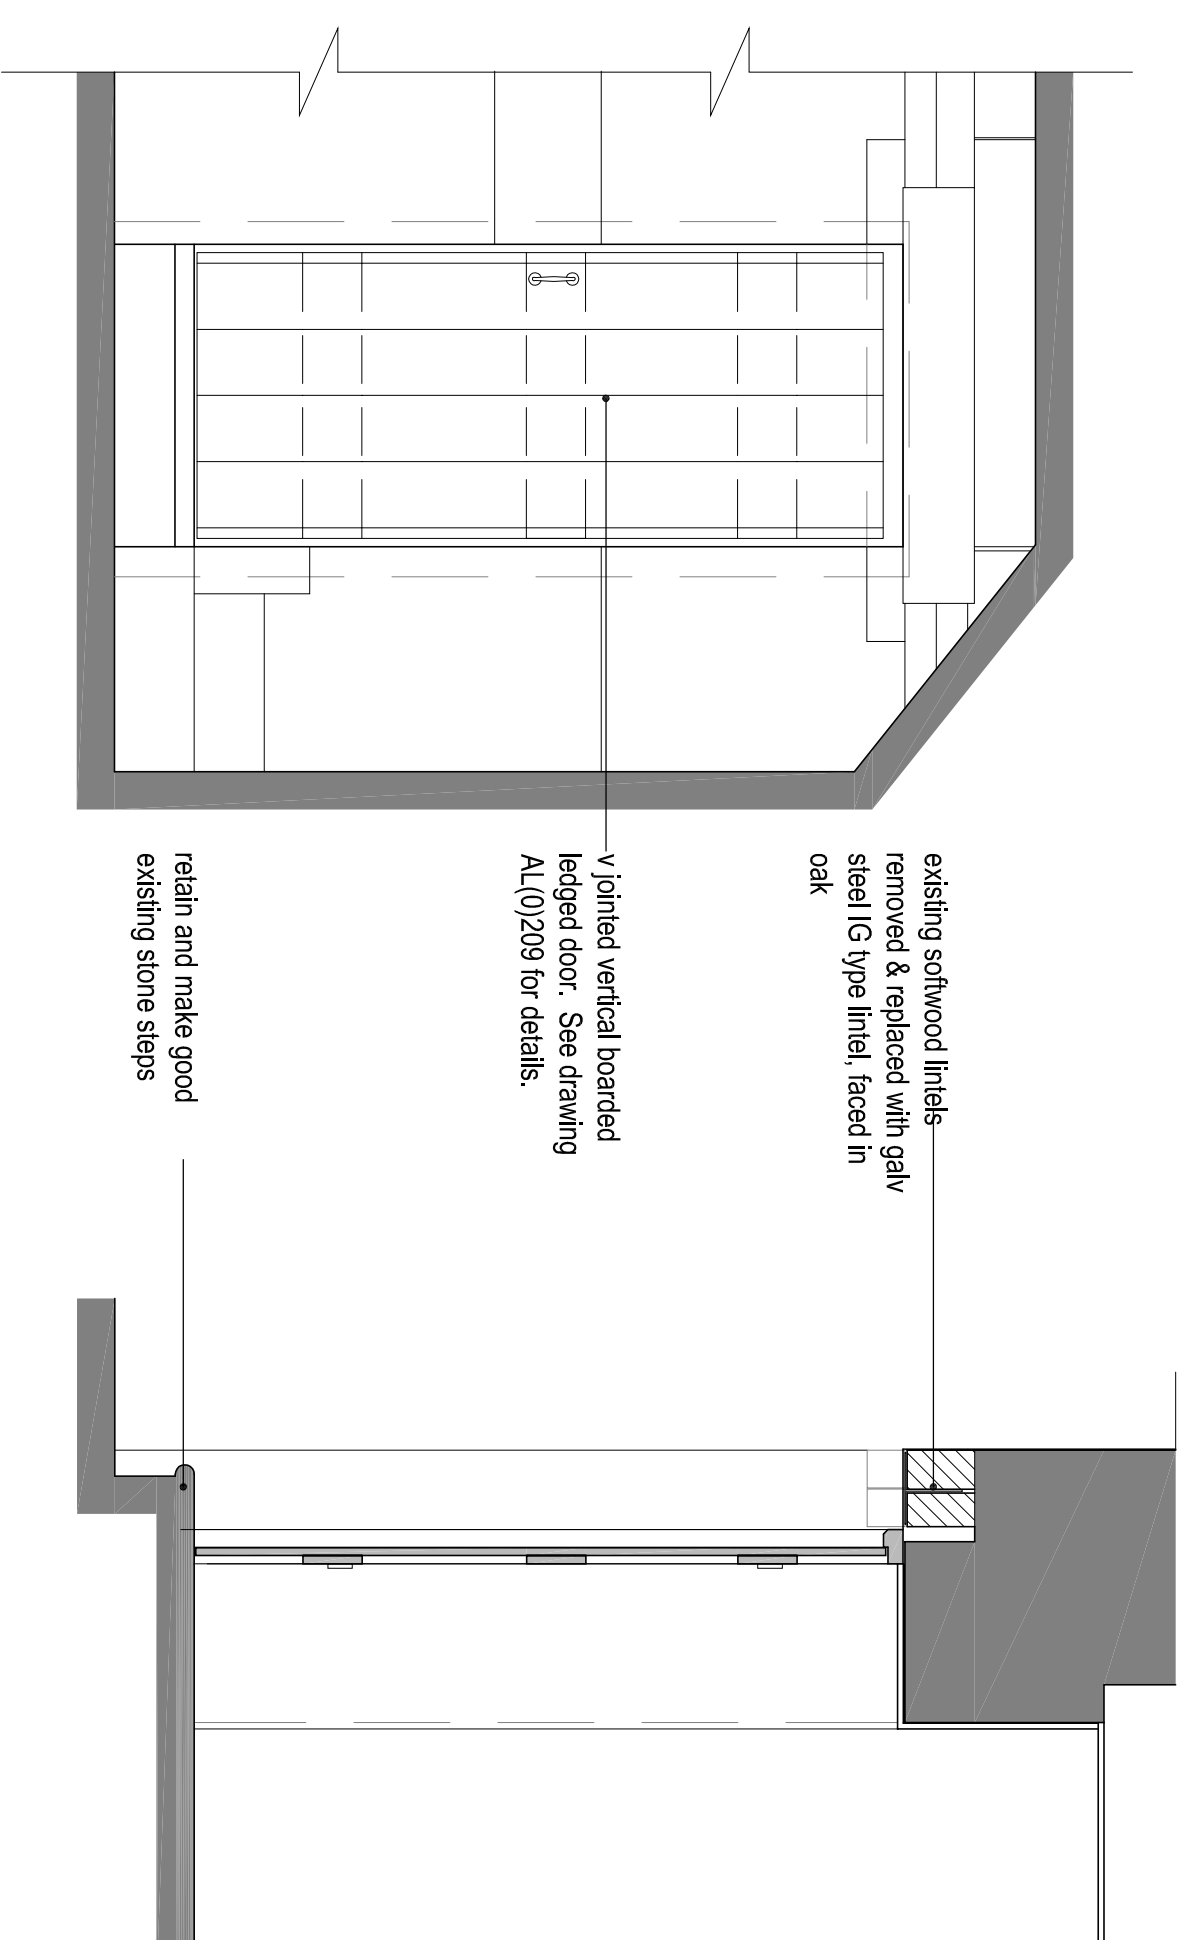


NEW DOOR ELEVATION (from snug side)
Scale 1:20


VERTICAL SECTION Scale 1:20

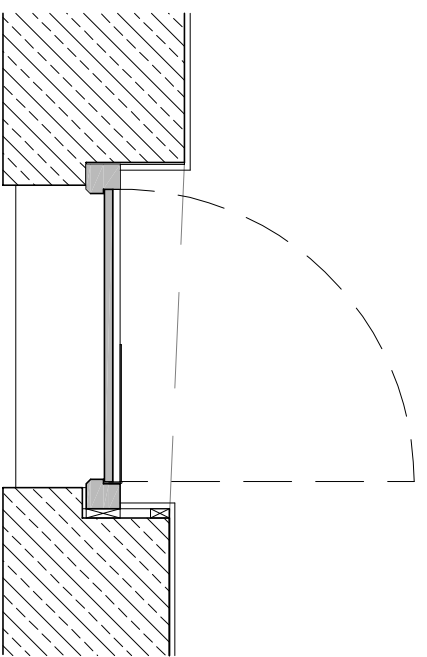

NEW DOOR PLAN Scale 1:20

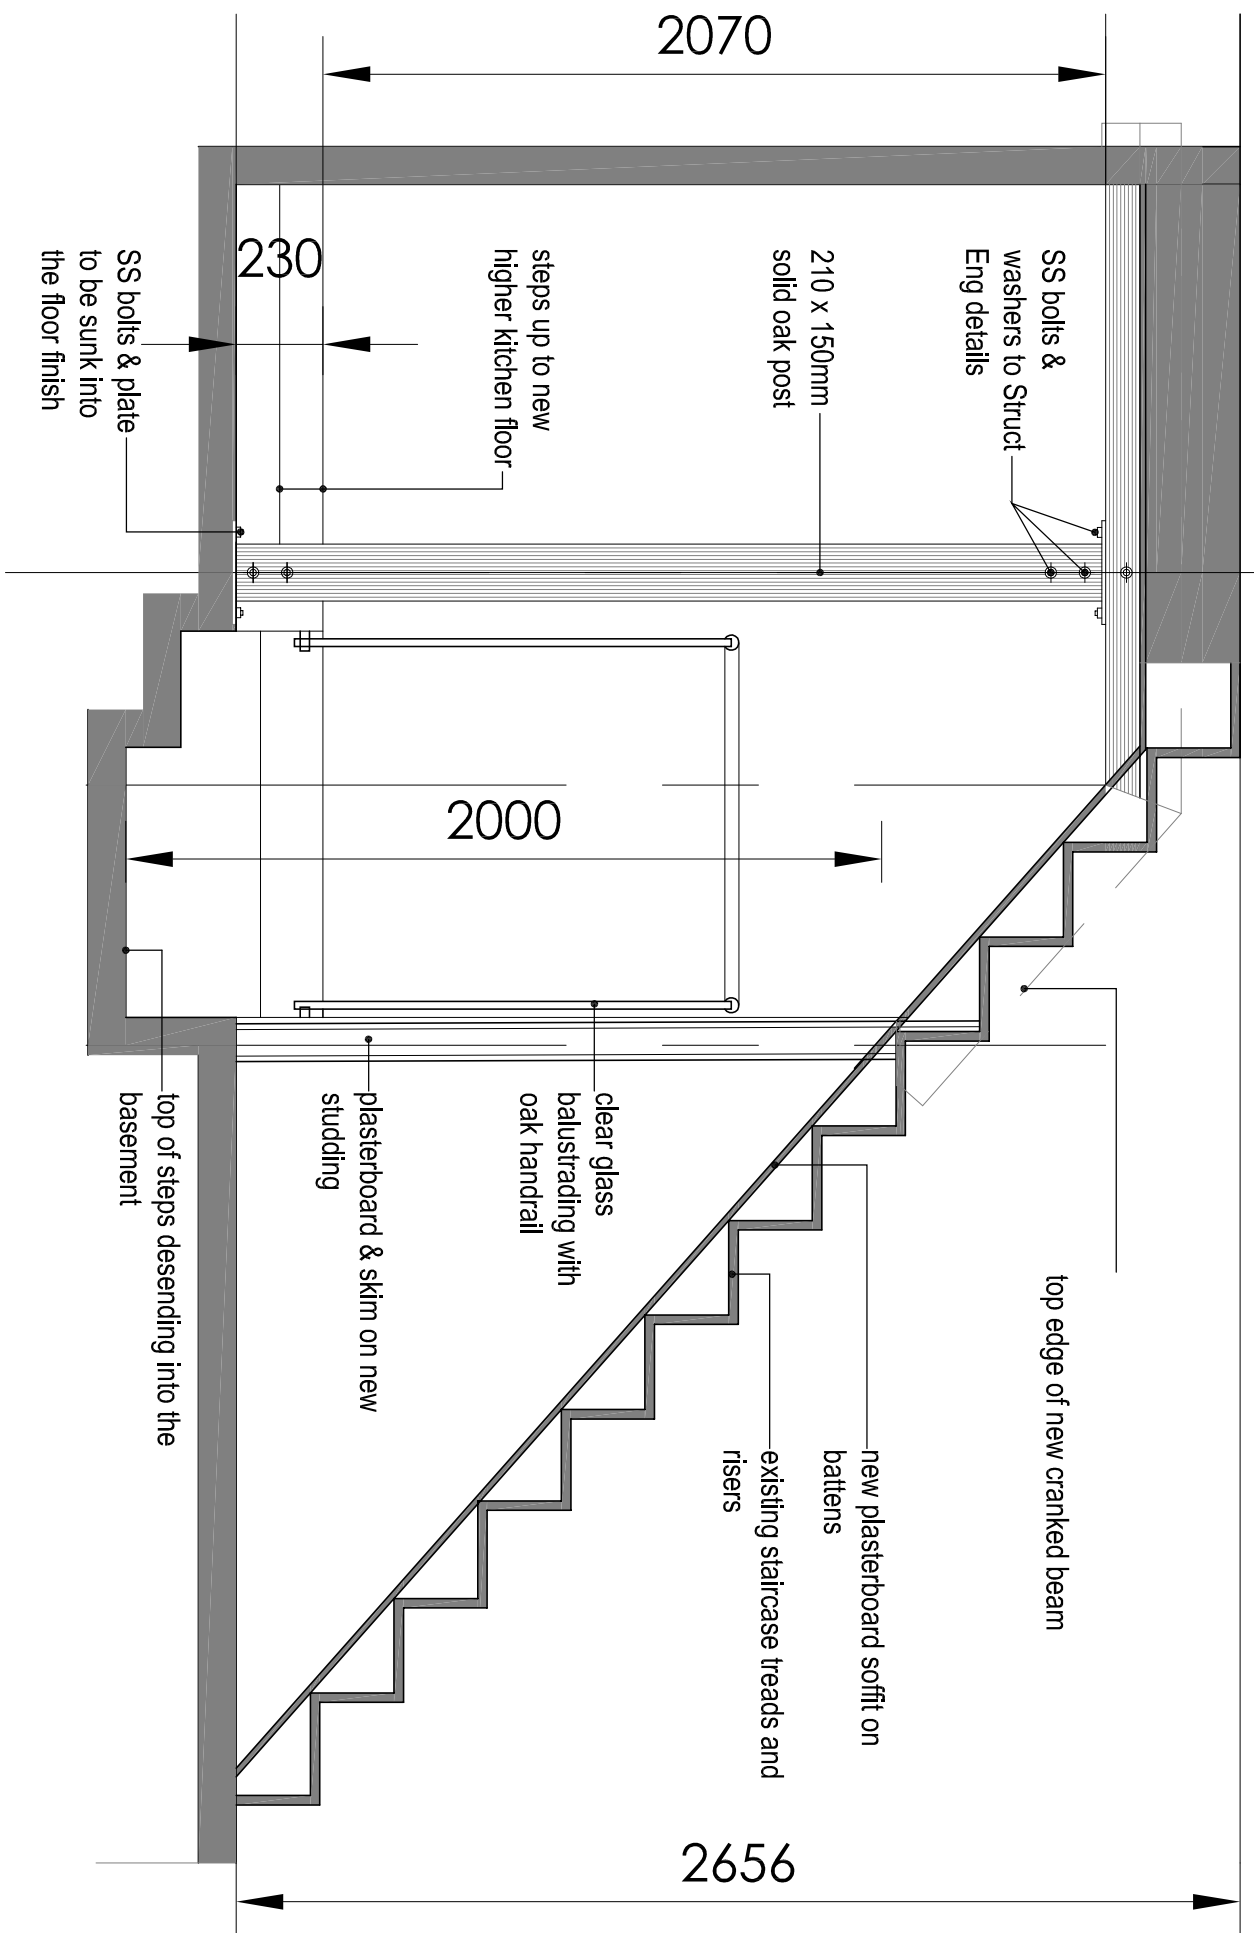


STAIRCASE SECTION Scale 1:20

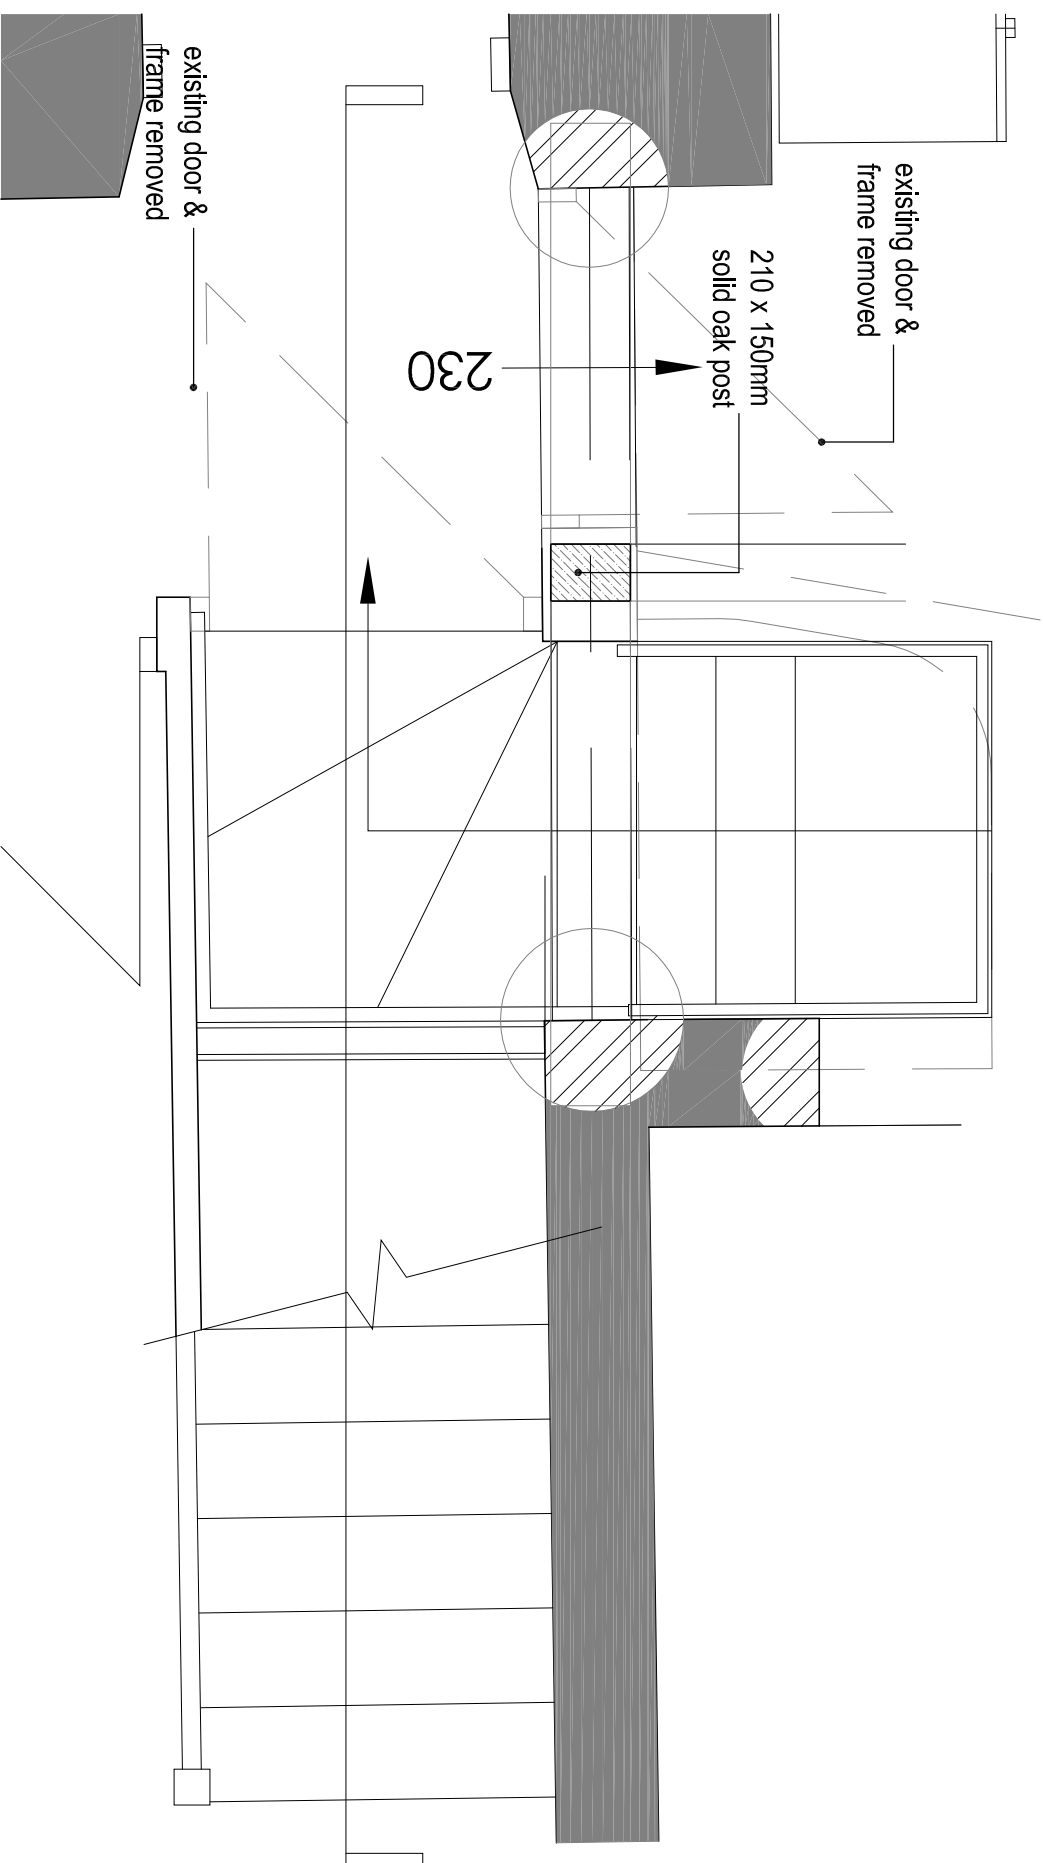

BASEMENT STAIRCASE PLAN Scale 1:20

CRANKED BEAM DETAIL UNDER STAIRCASE

Note : This drawing to be read in conjunction with Structural Engineers detailed sketch drawings. Contractor must measure all positions of posts etc on site prior to manufacture of the cranked beam/post and any deviation to be agreed with the Architects.

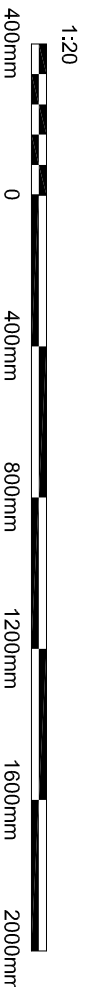

Copyright of this drawing is vested in the Architect and it must not be copied or reproduced without our consent. Figured dimensions only are to be taken from the drawing. All contractors must visit the site and be responsible for taking and be advised of any variation between drawing and site conditions. THE ARCHITECTS ARE ADVISED TO CLARIFY DIMENSIONS WITH THE ARCHITECT PRIOR TO SETTING OUT.

Rev	Down	Comments	Date
-----	------	----------	------

Hewitt&Carr Architects
A. Daisie Bank House 1 17-19 Leek Road Cheddle ST10 1JE
E. 01539 754589 enquiries@hccarchitects.co.uk
W. www.hccarchitects.co.uk

Client
Mr S. Newell & Dr T. Petty
Project
Proposed Alterations to
Oldridge Farm, Ashbourne Road
ST10 2HU
Title
Cranked Beam/Door Details

Revis
Condition Discharge
Date
Nov 2022
Scale 3/4 As Shown
Checked

Project No.
01088 AL(0)206

Drawing No.
Rev

Condition Discharge

NEW DOOR PLAN Scale 1:20