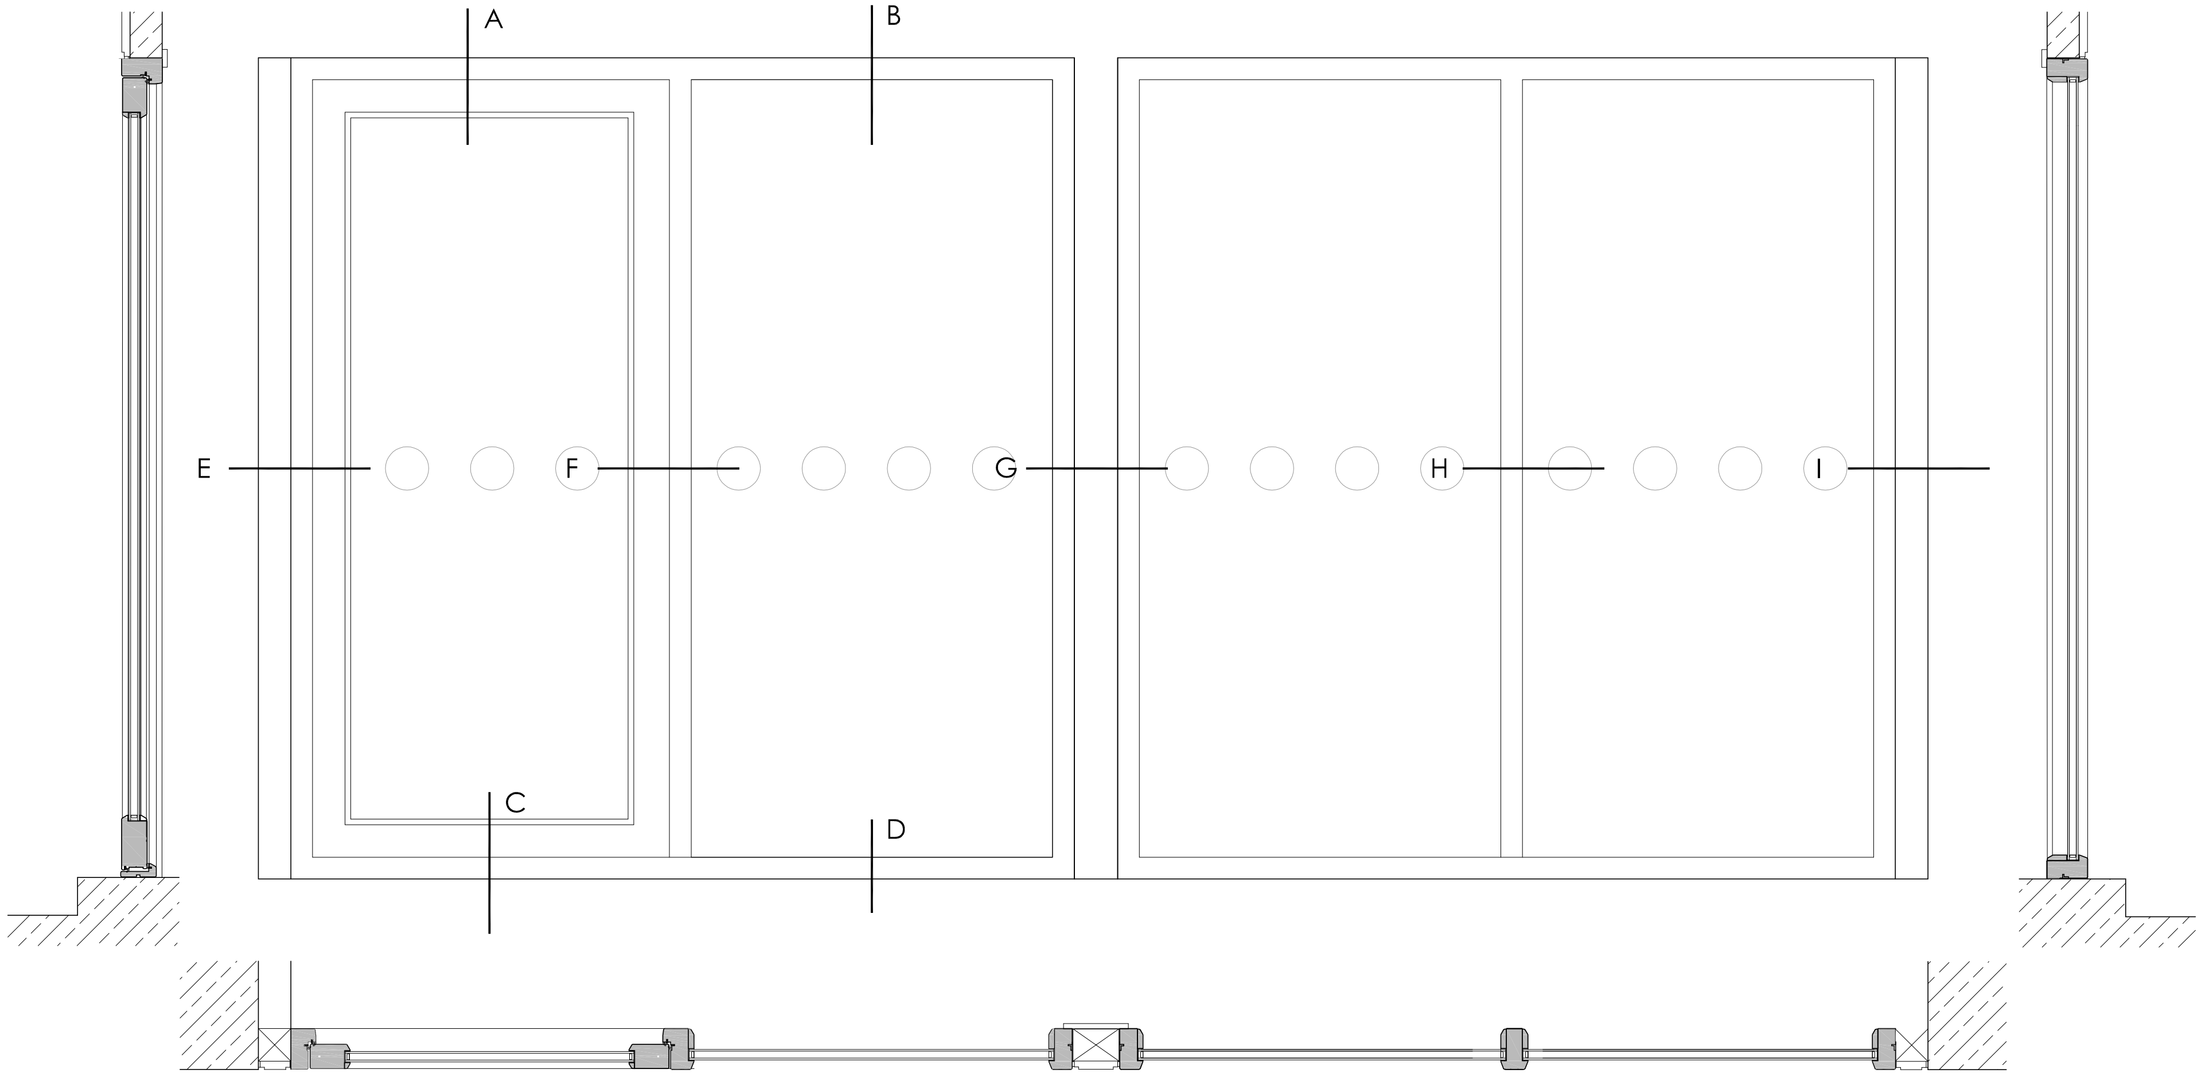

PROPOSED LAUNDRY EXTERNAL DOOR ELEVATION/SECTIONS
Scale 1:10

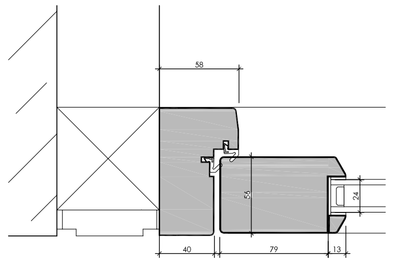

DETAIL E 1:2

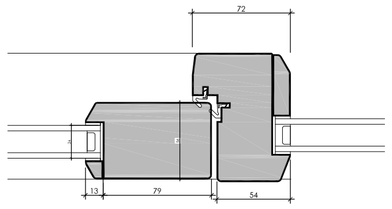

DETAIL F 1:2

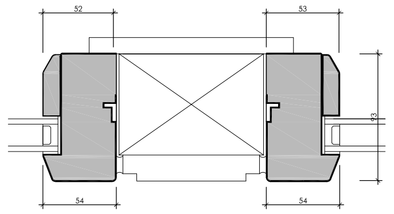

DETAIL G 1:2

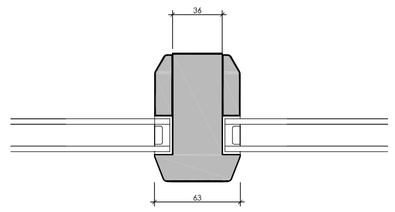

DETAIL H 1:2

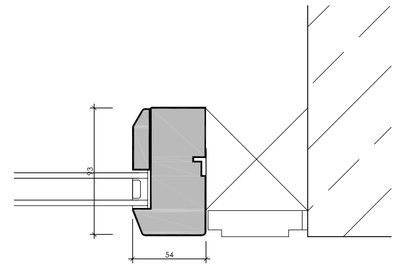

DETAIL I 1:2

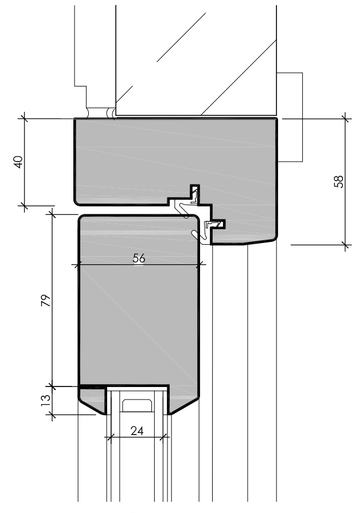

DETAIL A 1:2

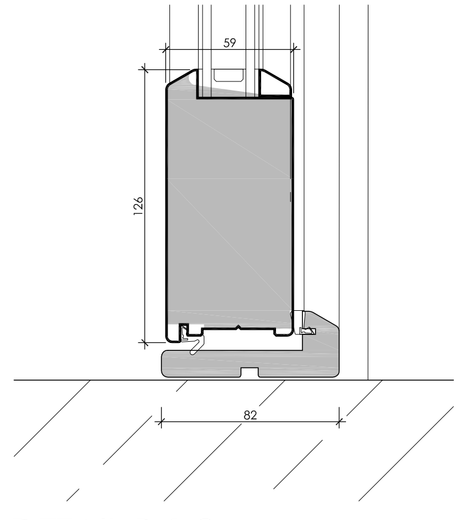

DETAIL B 1:2

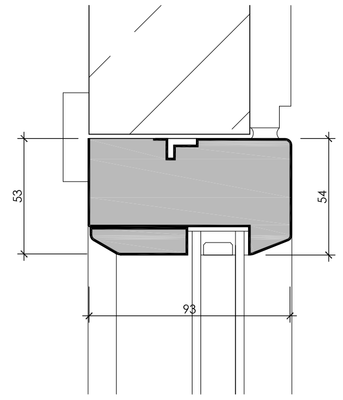

DETAIL C 1:2

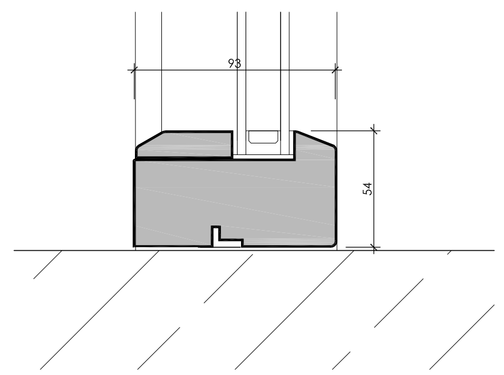

DETAIL D 1:2

Copyright of this drawing is vested in the Architect and it must not be copied or reproduced without consent. Figured dimensions only are to be taken from this drawing. All contractors must visit the site and be responsible for taking and checking all dimensions relative to their work. Hewitt&Carr Architects Ltd are to be advised of any variation between drawings and site conditions.
THIS DRAWING IS FOR PLANNING PURPOSES ONLY AND CLIENTS/CONTRACTORS ARE ADVISED TO CLARIFY DIMENSIONS WITH THE ARCHITECT PRIOR TO SETTING OUT.

Rev.	Drawn	Comments	Date

1:2
40mm 0 40mm 80mm 120mm 160mm 200mm
1:10
200mm 0 200mm 400mm 600mm 800mm 1000mm

Hardwood timber frame with double glazed units.

Dimensions of openings are indicative only and must be checked on site prior to ordering.

Condition Discharge

Hewitt&Carr Architects
A: Daisybank House I 17-19 Leek Road I Cheadle I ST10 1JE
T: 01538 756888
E: enquiries@hcarchitects.co.uk
W: www.hcarchitects.co.uk

Client
Mr S. Newell & Dr T. Petty

Project
Proposed Alterations to
Oldridge Farm, Ashbourne Road
ST10 2HU

Title
Farm Office Screen Details

Status
Condition Discharge

Date Nov 2022 Drawn DD/KEW

Scale @A1 As Shown Checked

Project No 01088 Drawing No. AL(0)211 Rev

File Path: H:\REF