



existing sheet metal roof replaced with new - to be Kingspan Sinusoidal or Trapezoidal profile (or equivalent), through-fix insulated roof panel

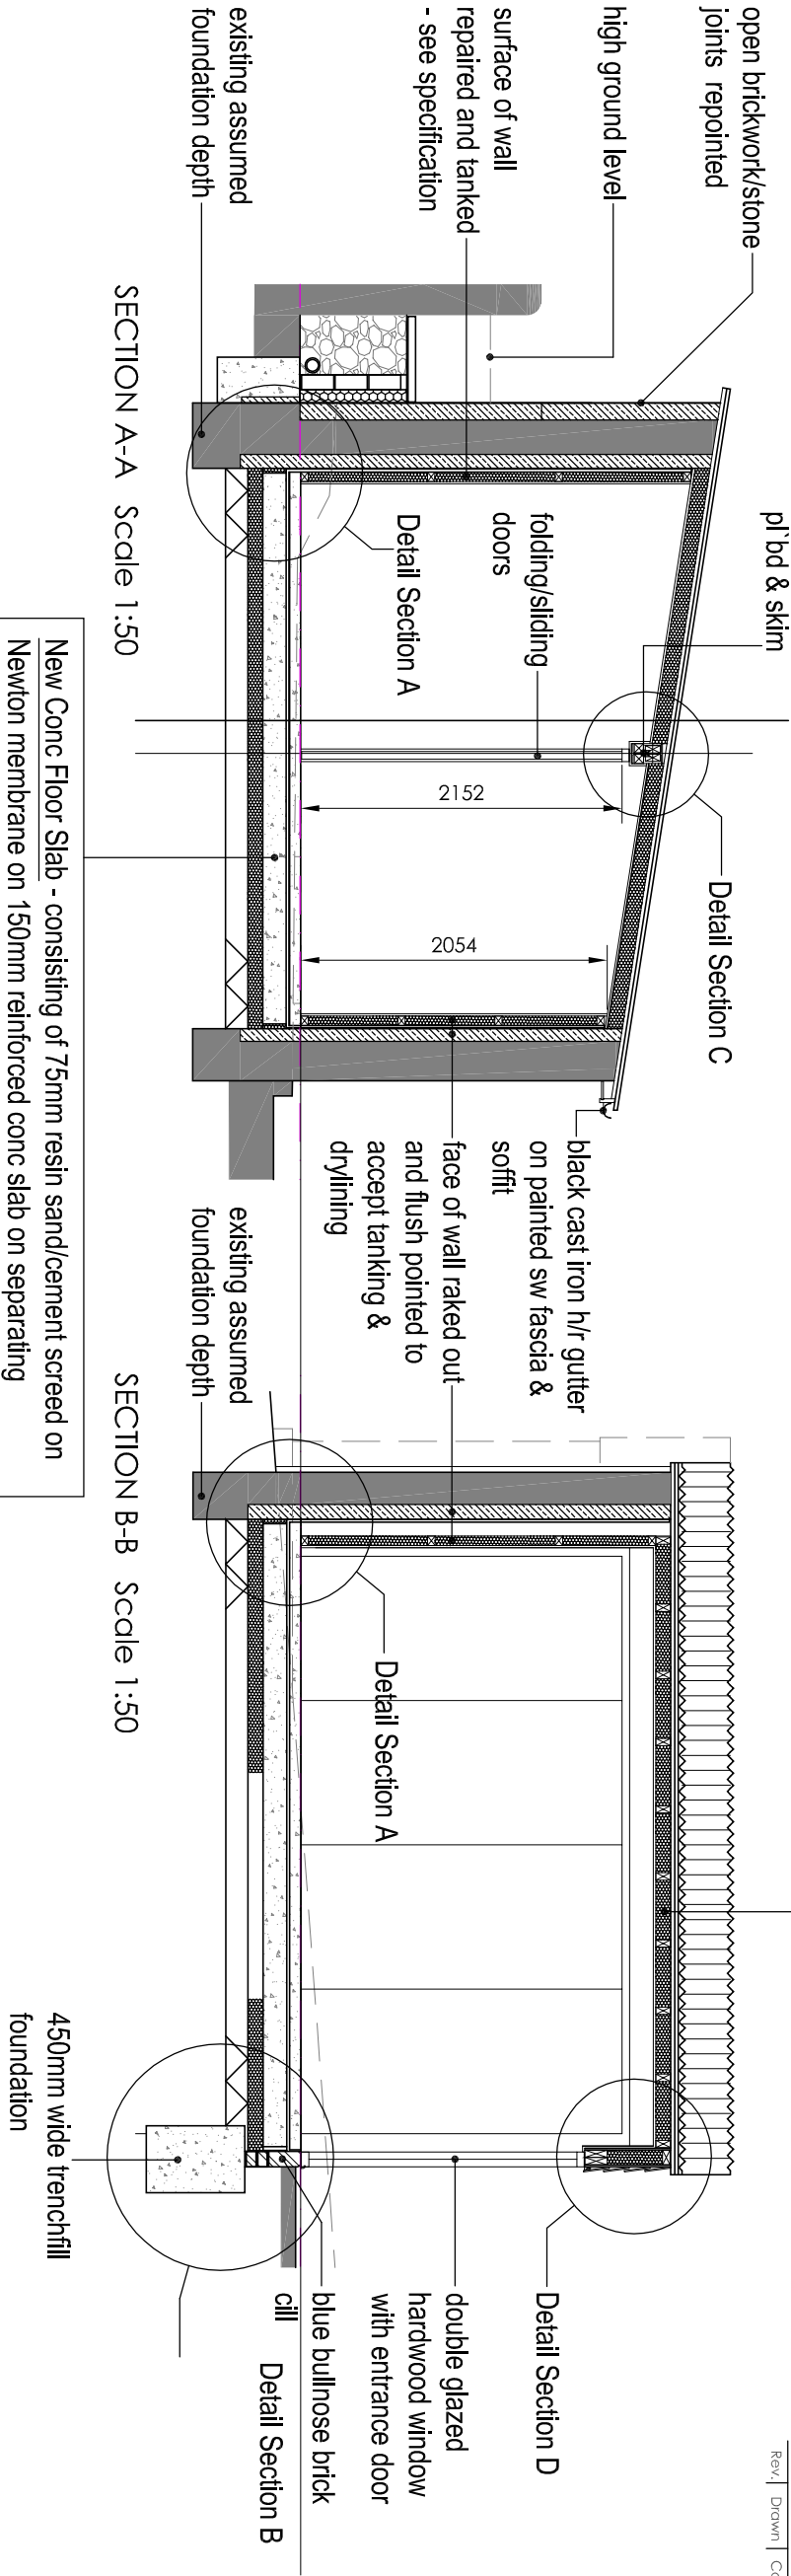

New Conc Floor Slab - consisting of 75mm resin sand/cement screed on Newton membrane on 150mm reinforced conc slab on separating membrane on 100mm Celotex rigid insulation on 25mm sand blinding on 150mm well consolidated sulphate free hardcore. All generally carried out in strict accordance with Newton recommendations.

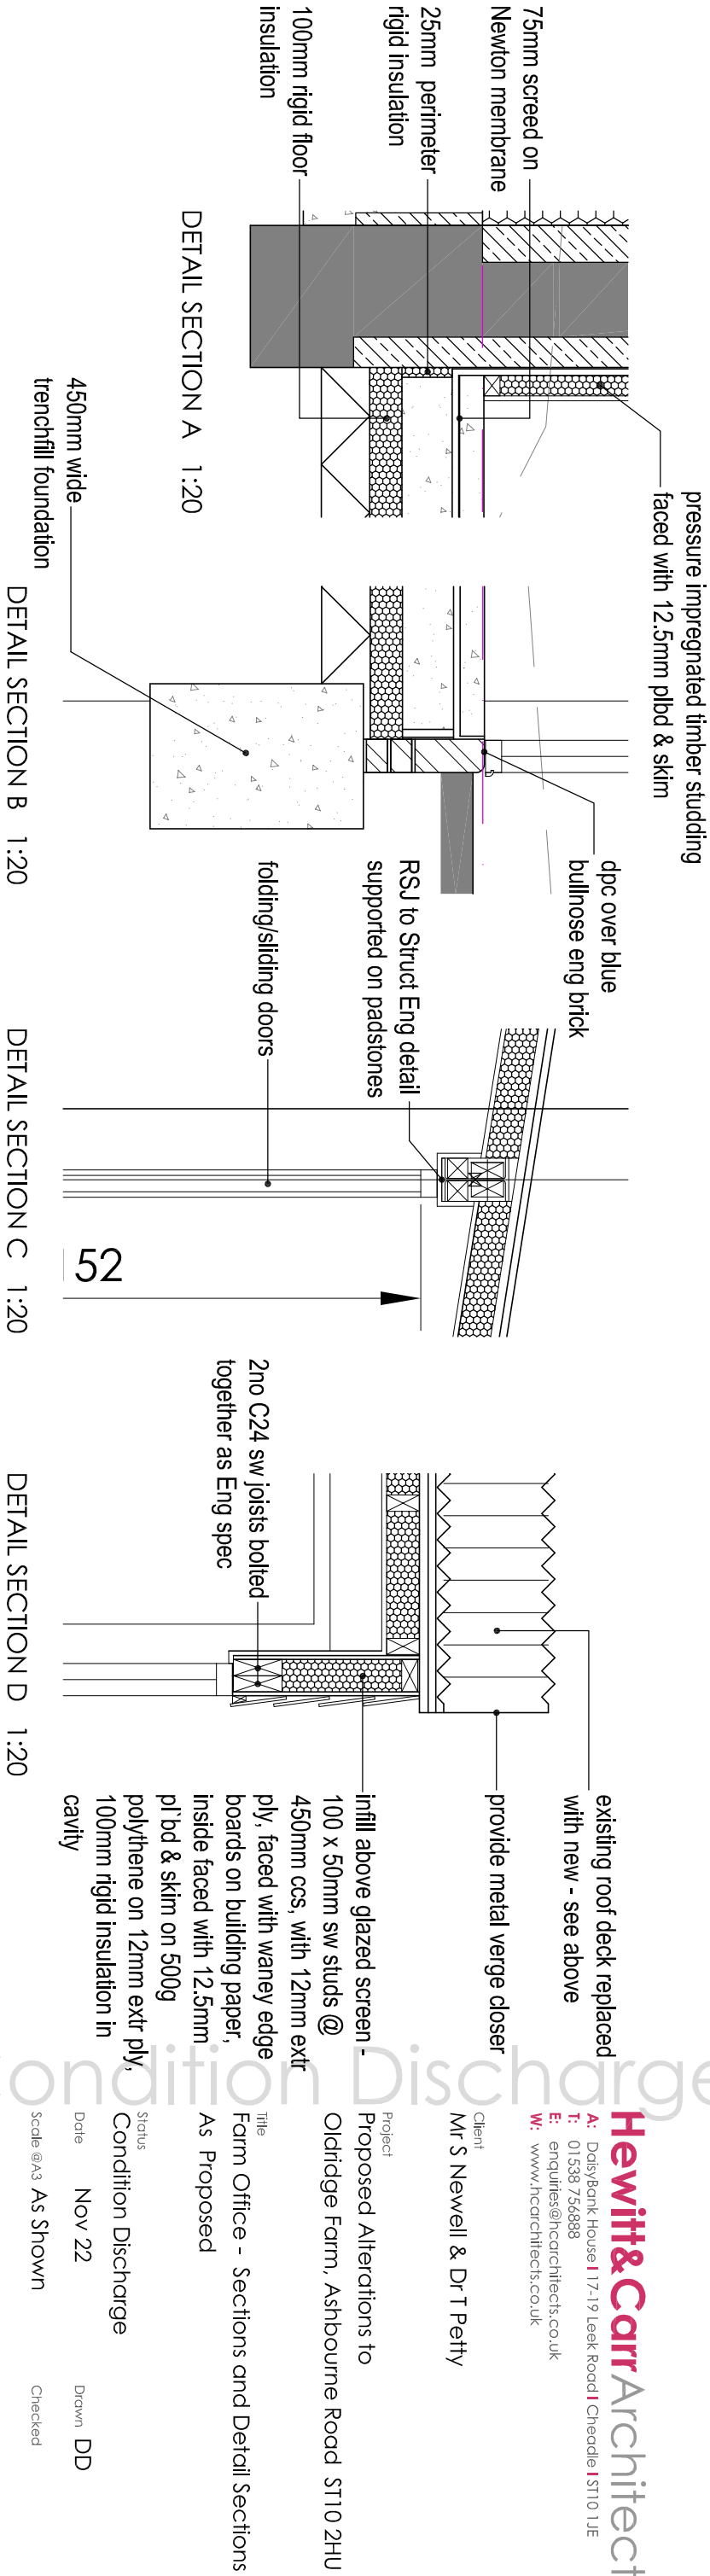

Hewitt&Carr Architects
A: DaisyBank House | 17-19 Leek Road | Cheddle | ST10 1JE
T: 01538 756888
E: enquiries@hccarchitects.co.uk
W: www.hccarchitects.co.uk

Client
Mr S Newell & Dr T Petty

Project
Proposed Alterations to
Oldridge Farm, Ashbourne Road ST10 2HU
Title
Farm Office - Sections and Detail Sections
As Proposed

Status
Condition Discharge
Date
Nov 22
Drawn
DD

Scale @A3 As Shown

Project No
1088 AL(0)205
Drawing No.
Rev