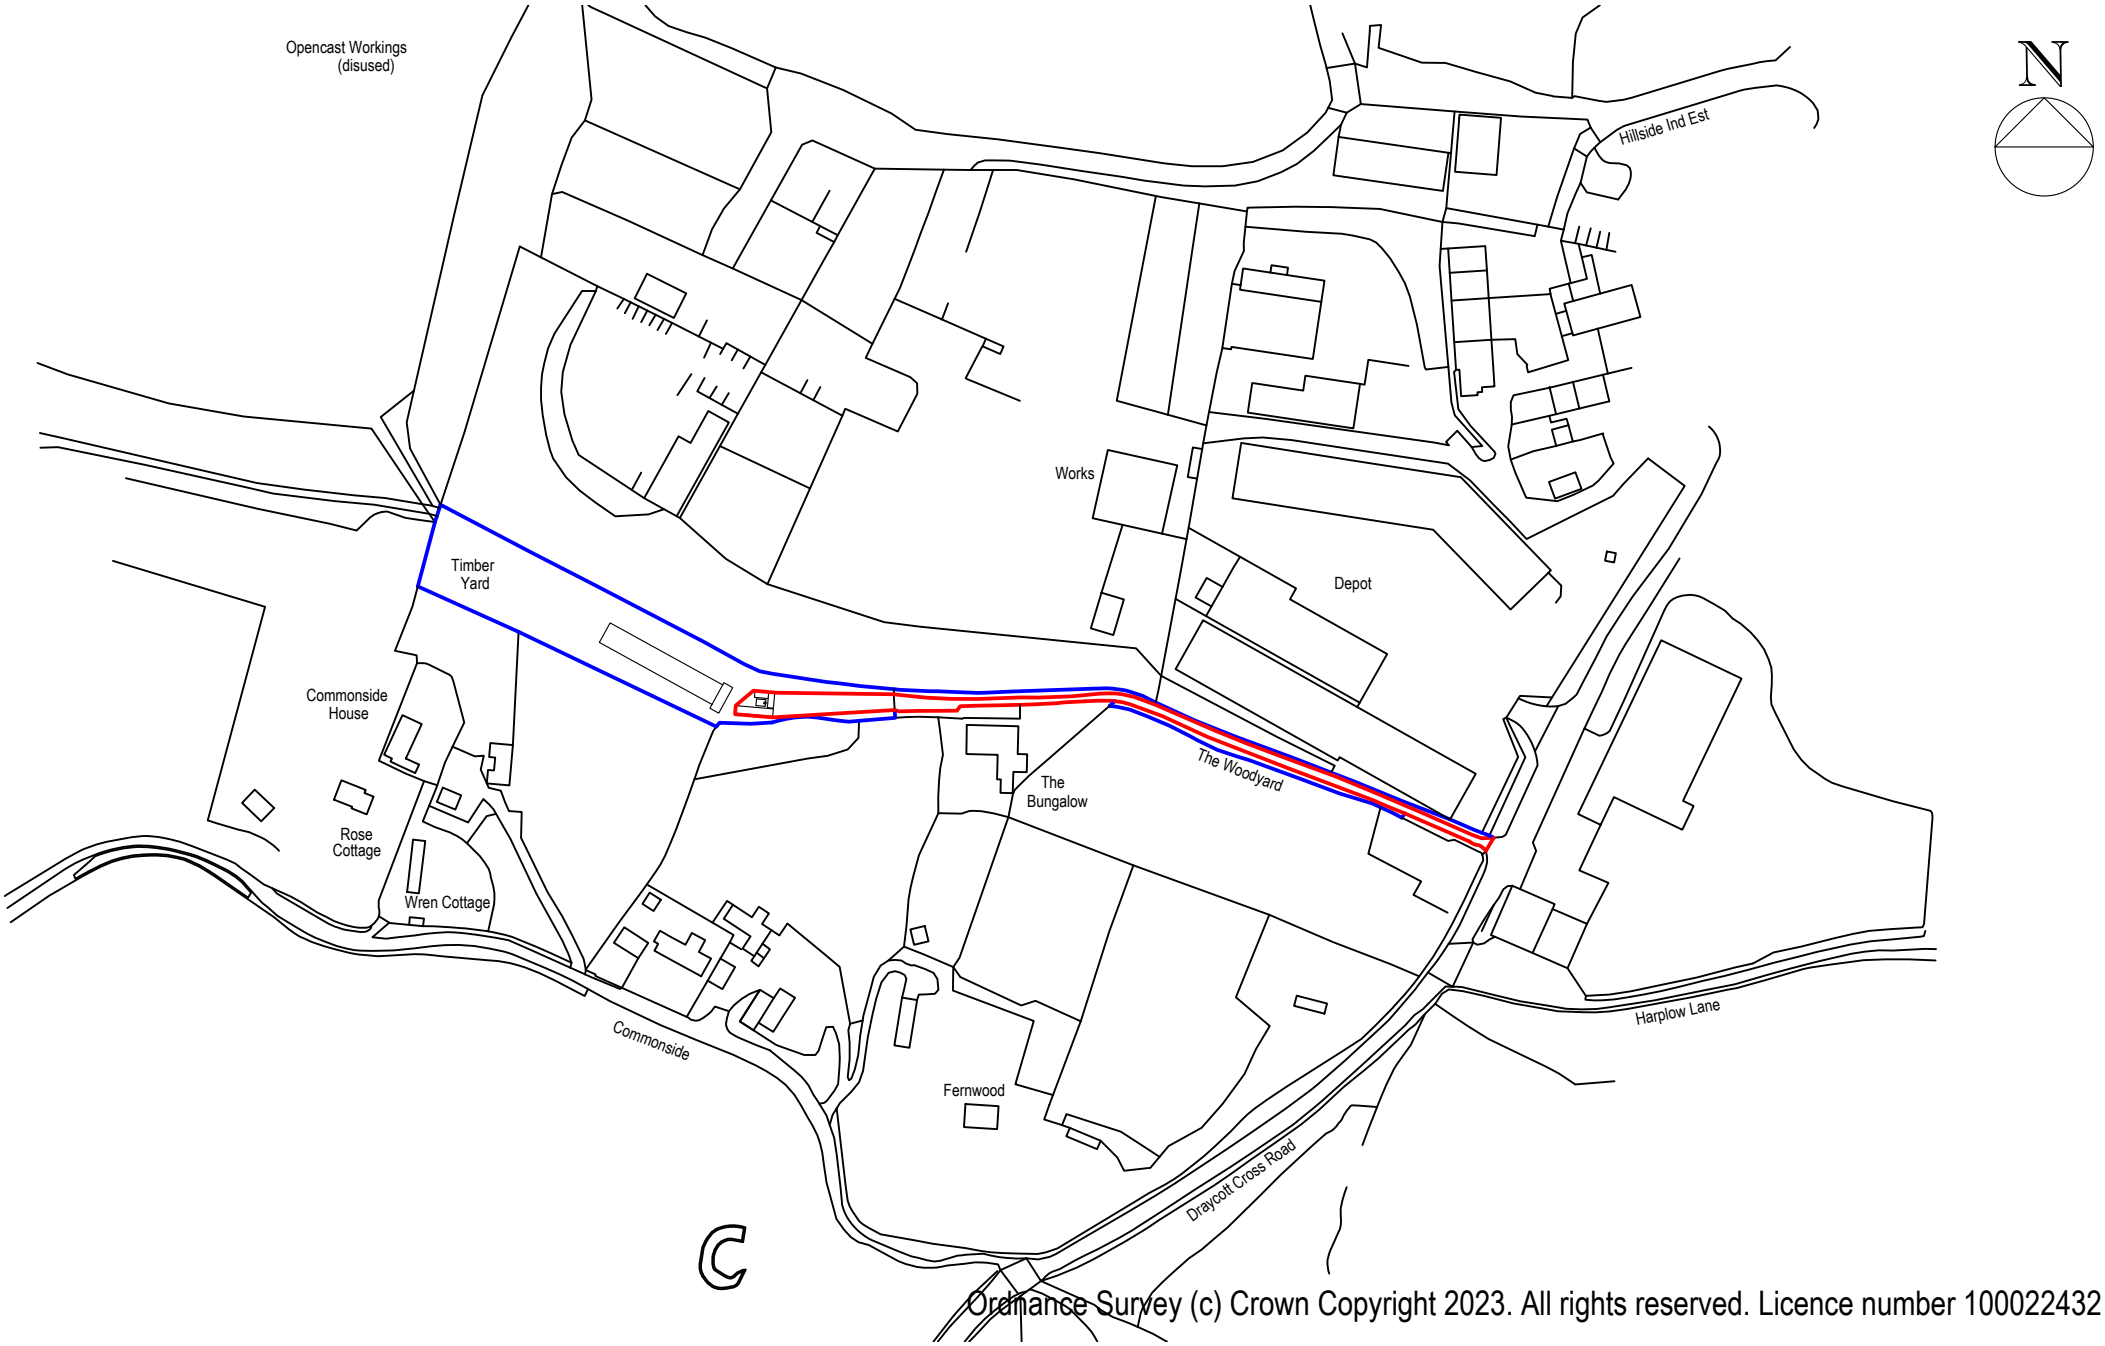

Ordnance Survey (c) Crown Copyright 2023. All rights reserved. Licence number 100022432

Andrew Martin Associates
44 Cramer Street, Stafford, Staffs. ST17 4BX
Tel : 01785 614969

Client	Project	Drawing	Scale	Date	Job. No.	Dwg. No.
M. Gellatly & W. Dyke	The Woodyard, Draycott Cross Road, Brook Houses, Cheadle.	Site Location Plan	1:2500@A4	Jan 2023	594	LP1