Notes:
This drawing is copyright.
Figured dimensions only to be used.

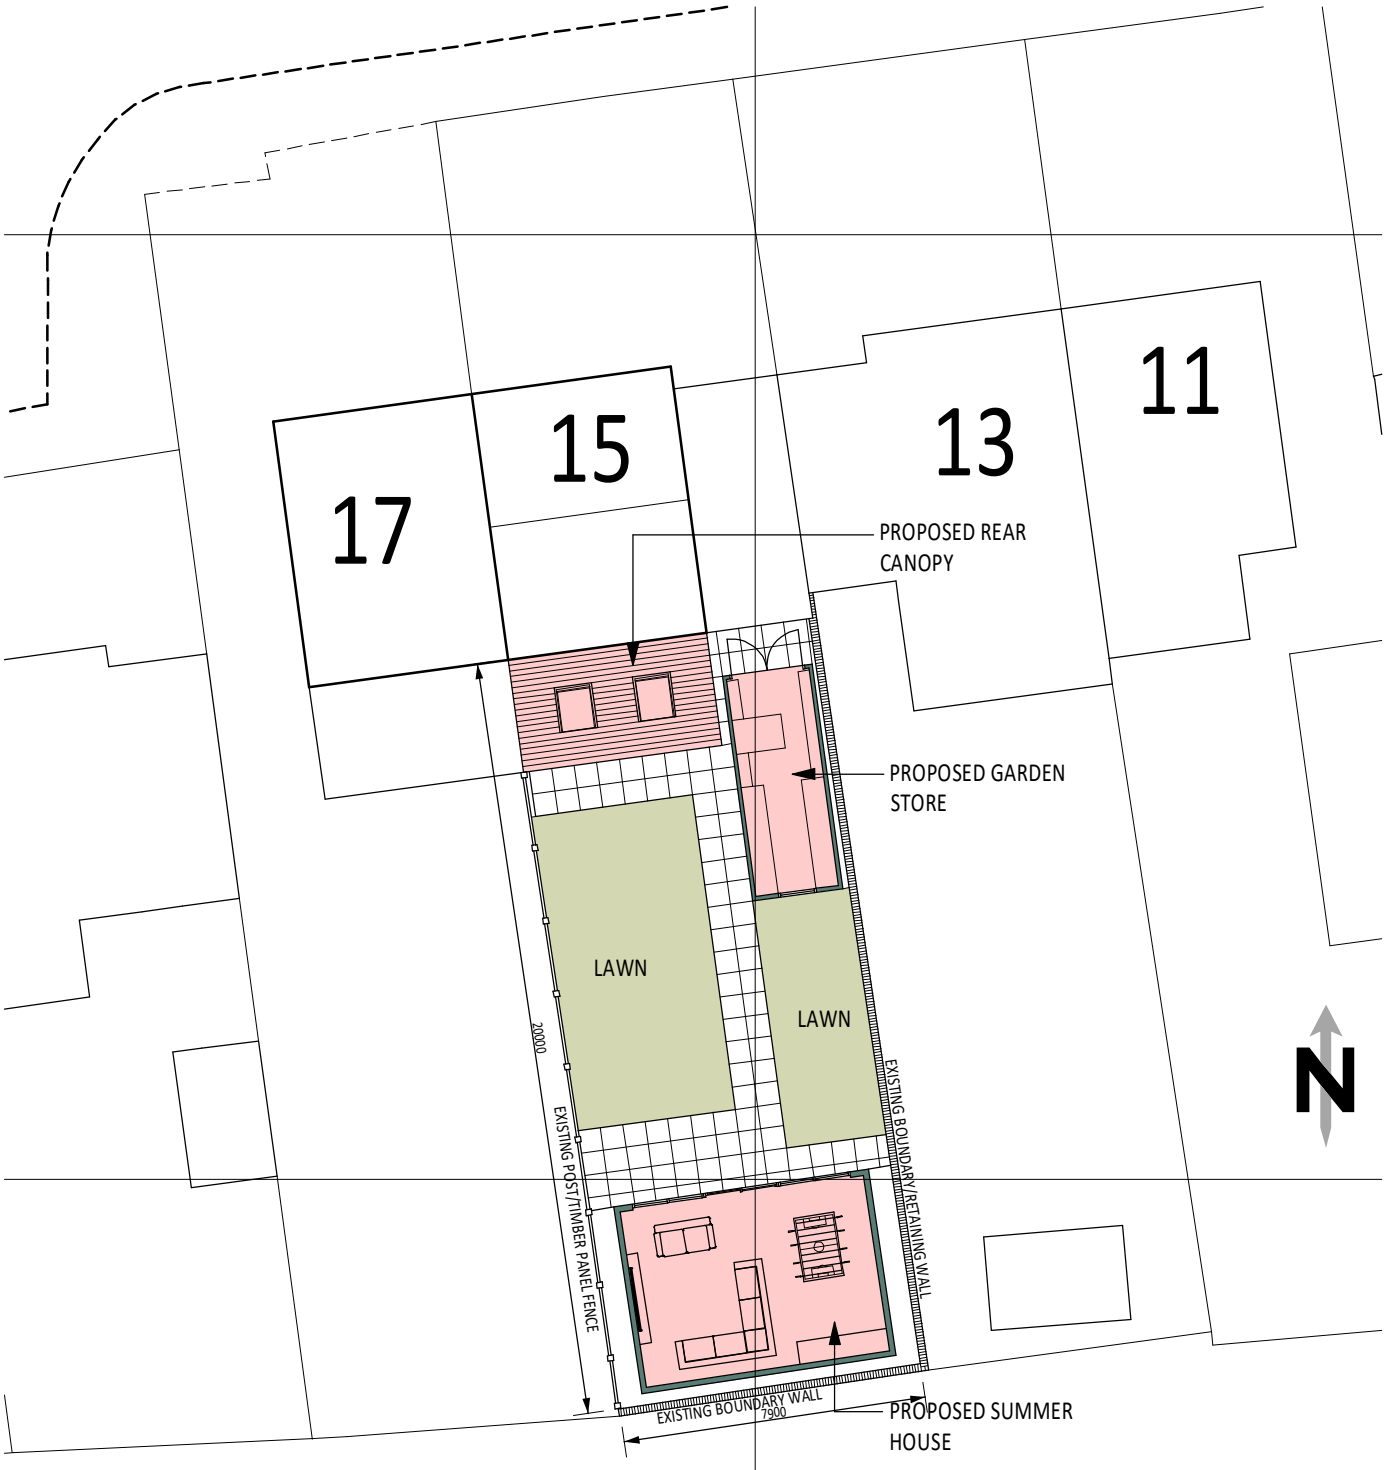

Ordnance Survey (c) Crown Copyright 2023. All rights reserved. Licence number 100022432

Client

MR. P. LEATHERBARROW.

Contract

PROPOSED GARDEN BUILDINGS.
15 CEDAR CLOSE, CHEADLE, STAFFS. ST10 1SE.

Drawing Title

BLOCK PLAN.

Date	Scale	Drg. no	Contract Number