


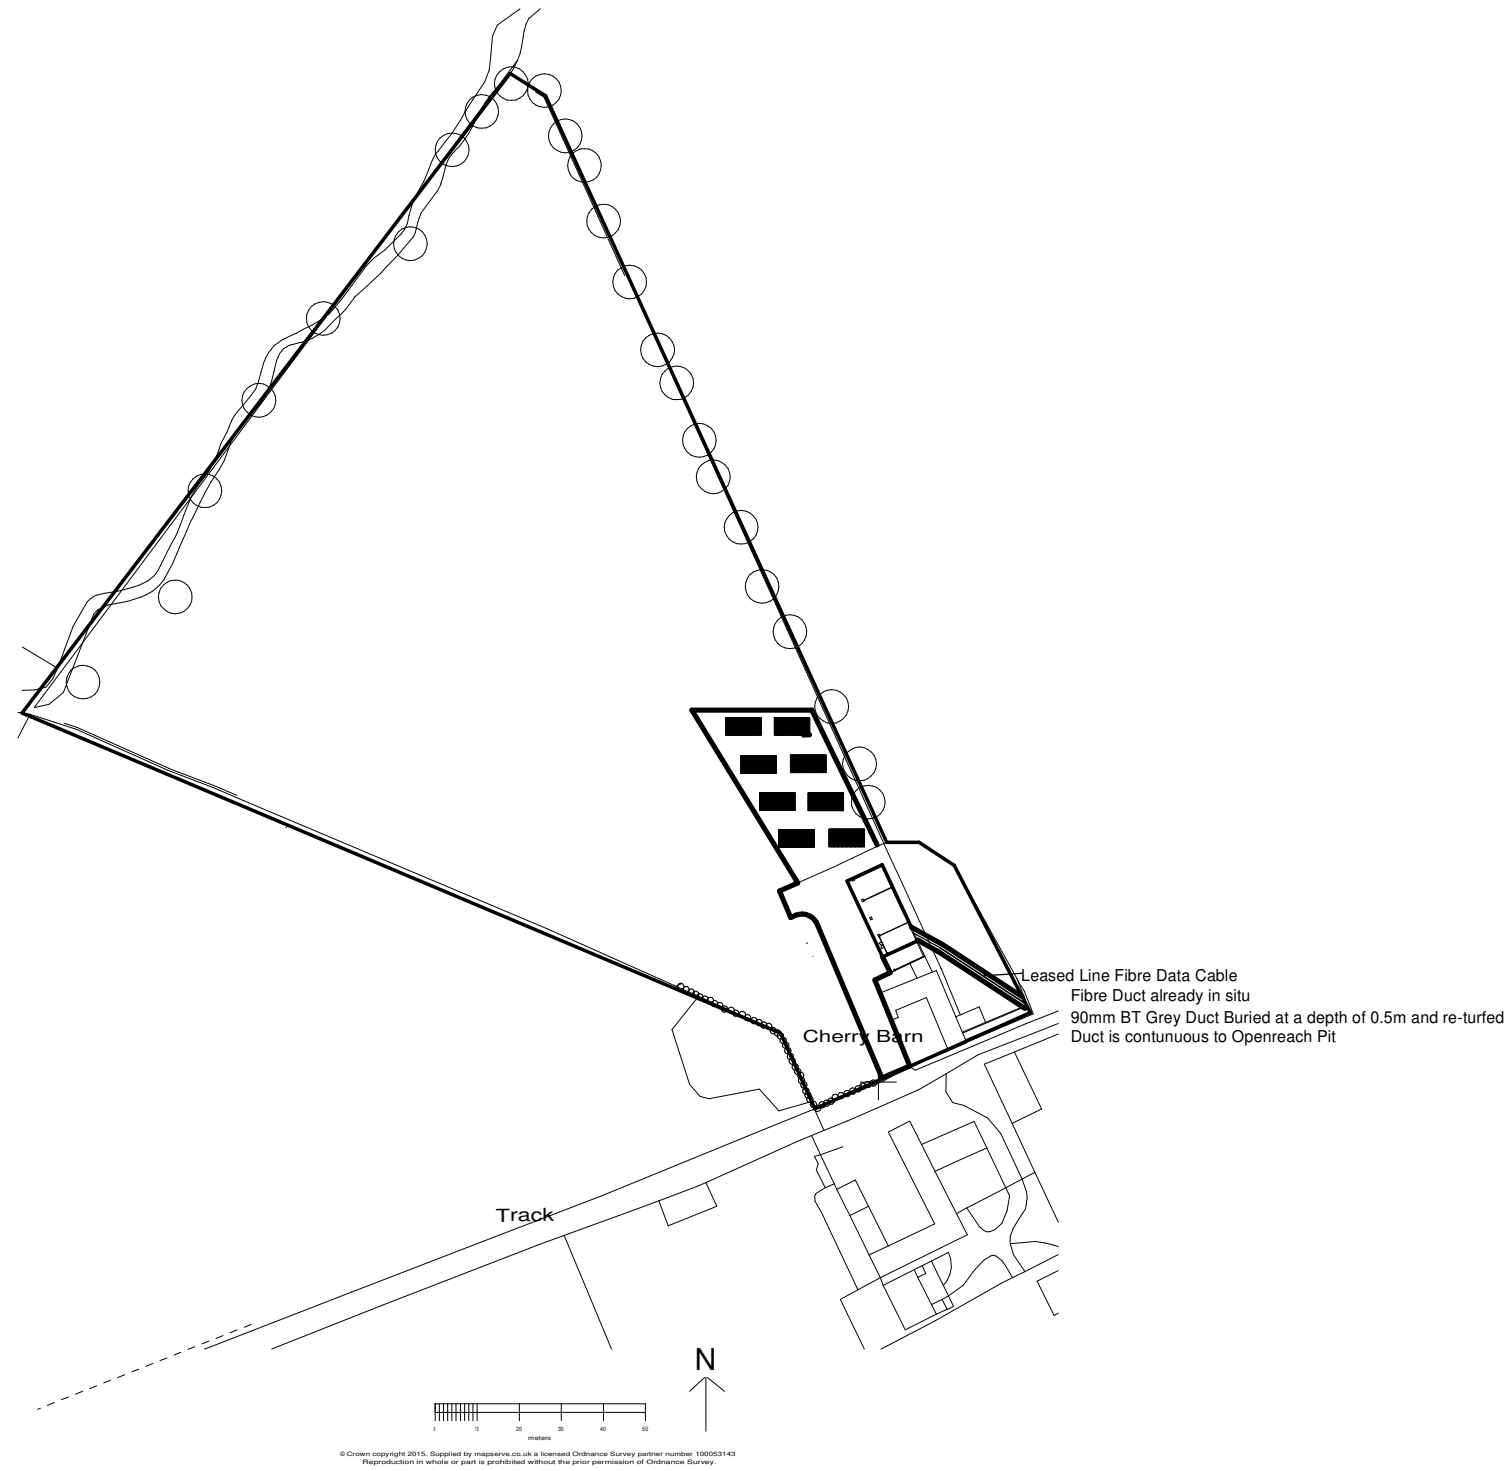

						Scale 1-1250 @ A2		20/02/2023	
Amendments						Mr L Willis			
001a	amend text to fibre duct					Cherry Barn Data Centre Cherry Lane Cheadle ST10 4QS			
					The Location Plan				A3
					Drawing No. 6205/001a		Drawn LAW		