




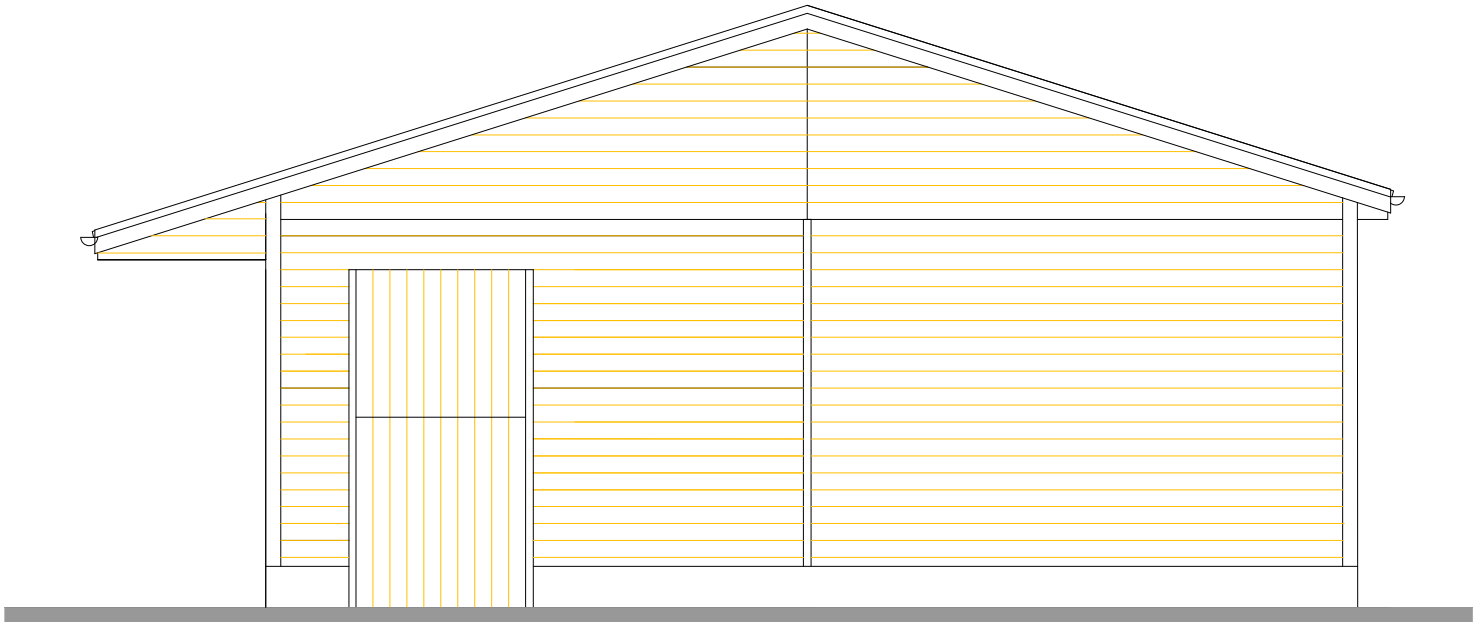


Proposed East Elevation 1:50

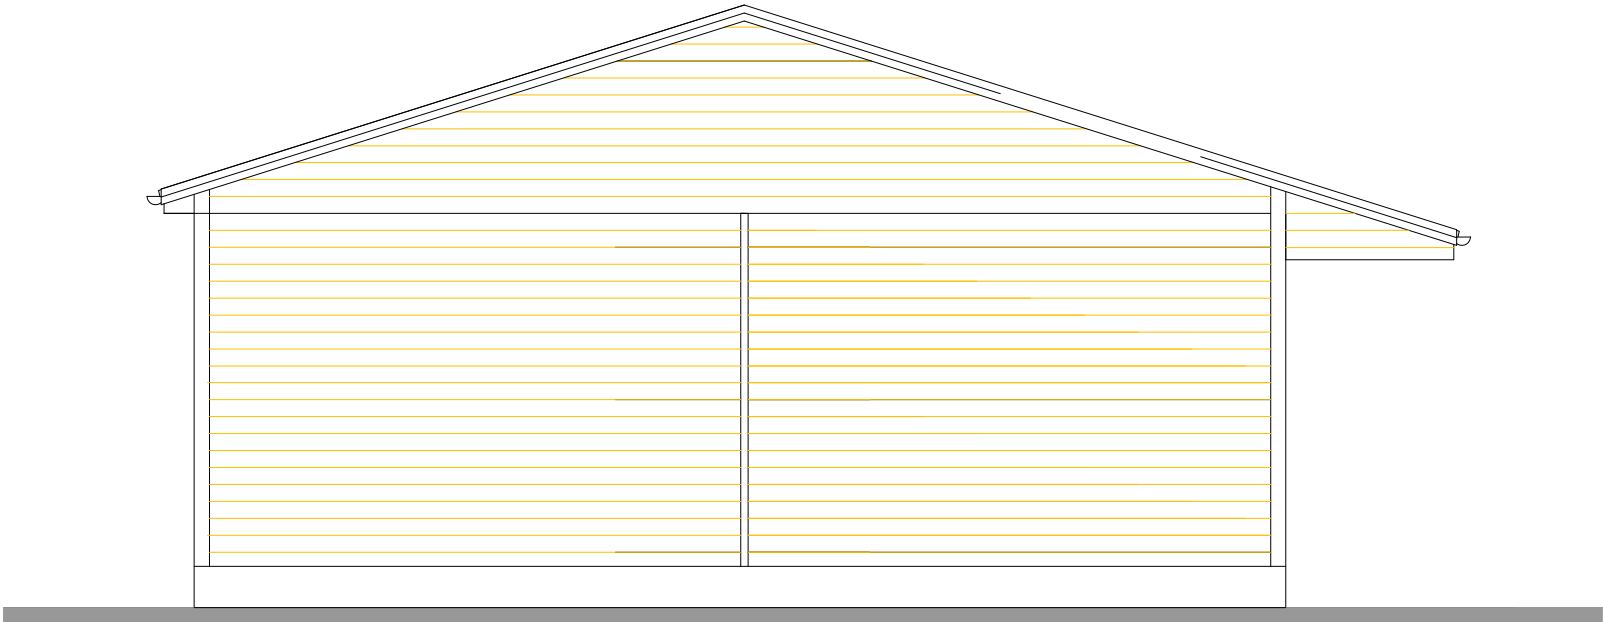


Proposed West Elevation 1:50

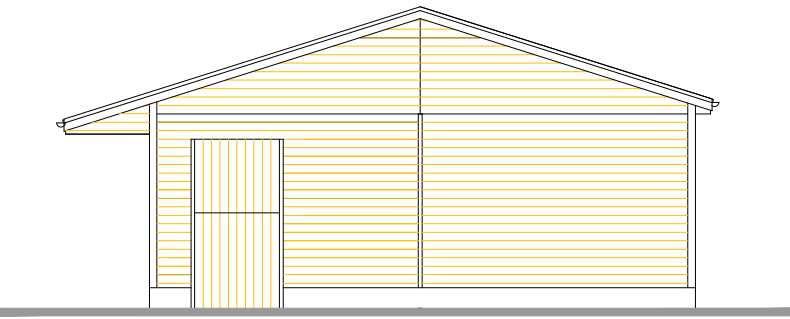


Existing East Elevation 1:100

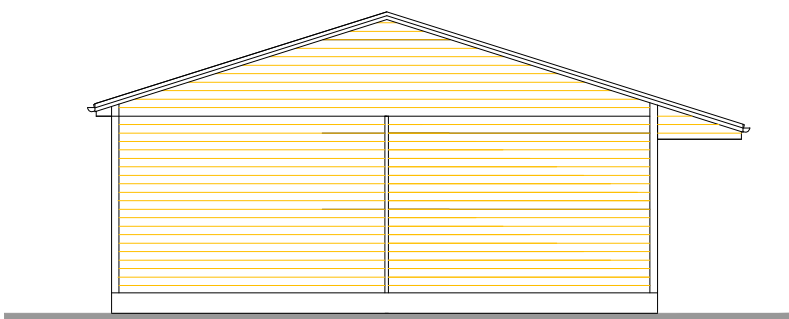


Existing West Elevation 1:100

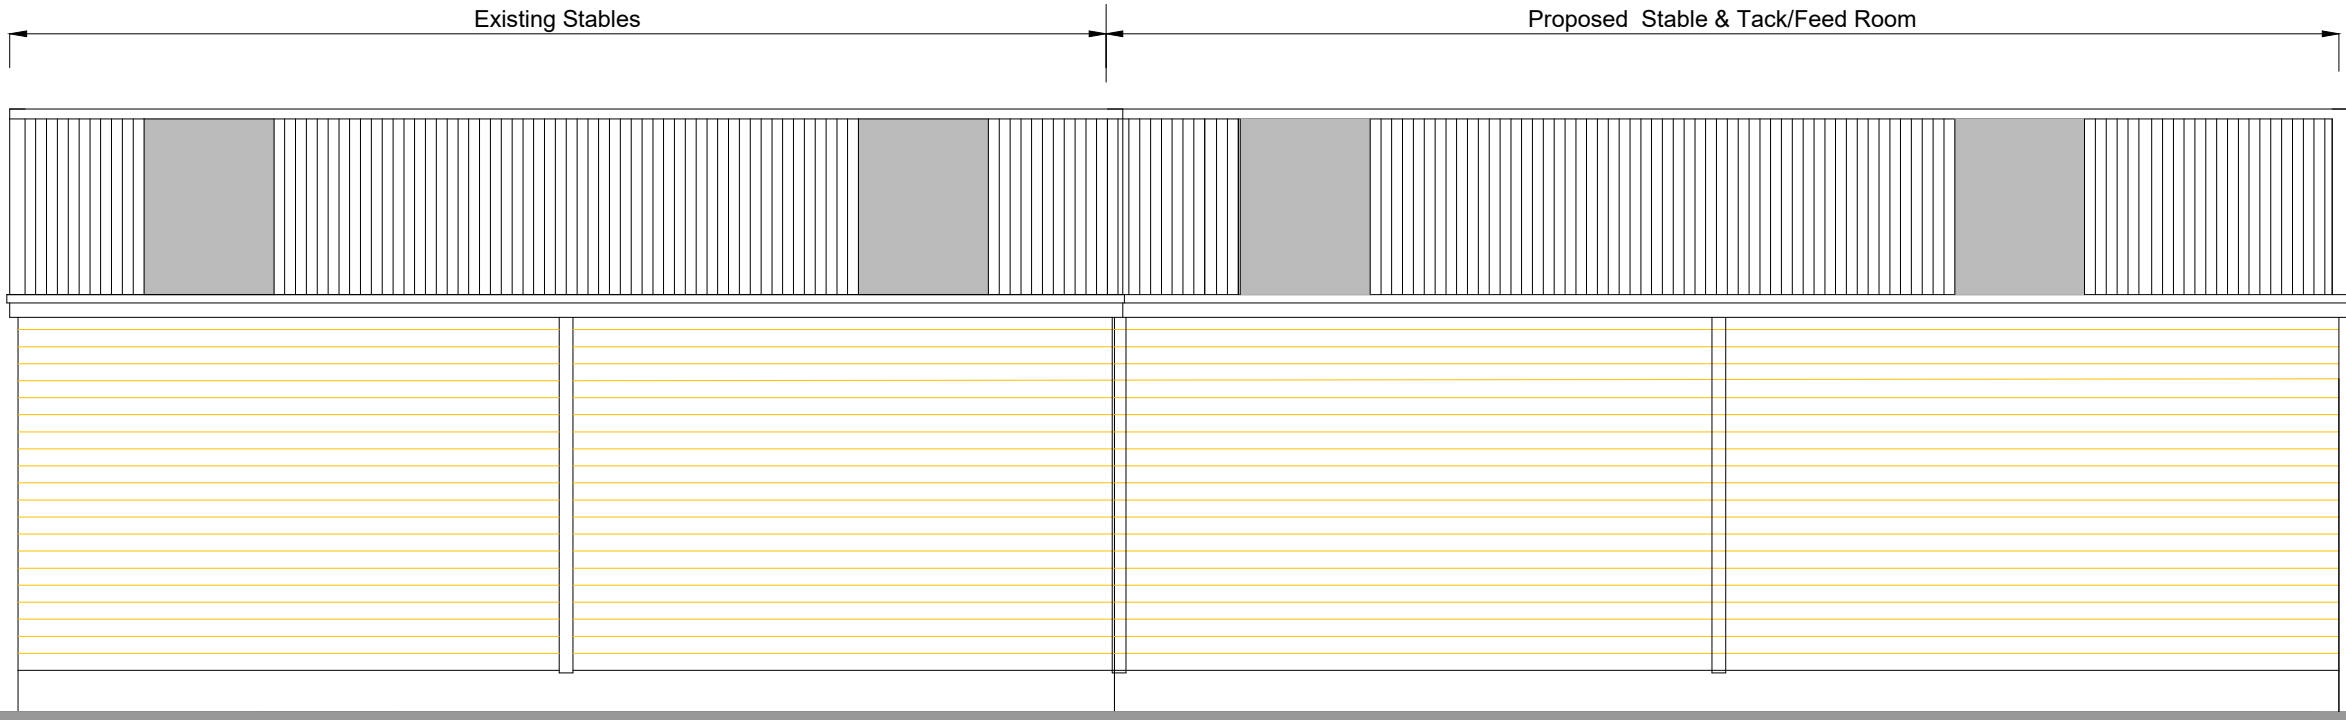


Proposed North Elevation 1:50

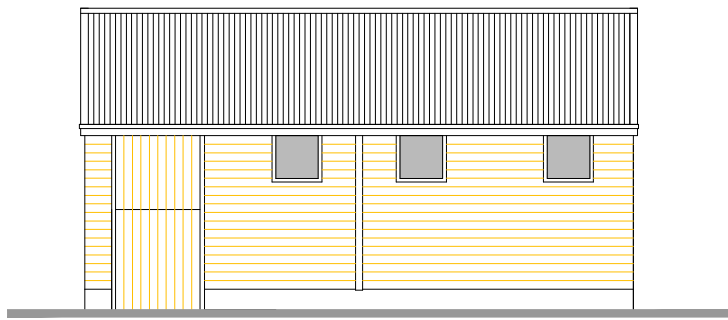

Existing South Elevation 1:100

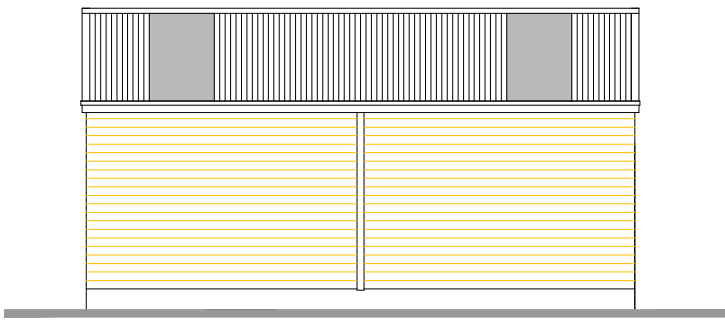

Existing North Elevation 1:100

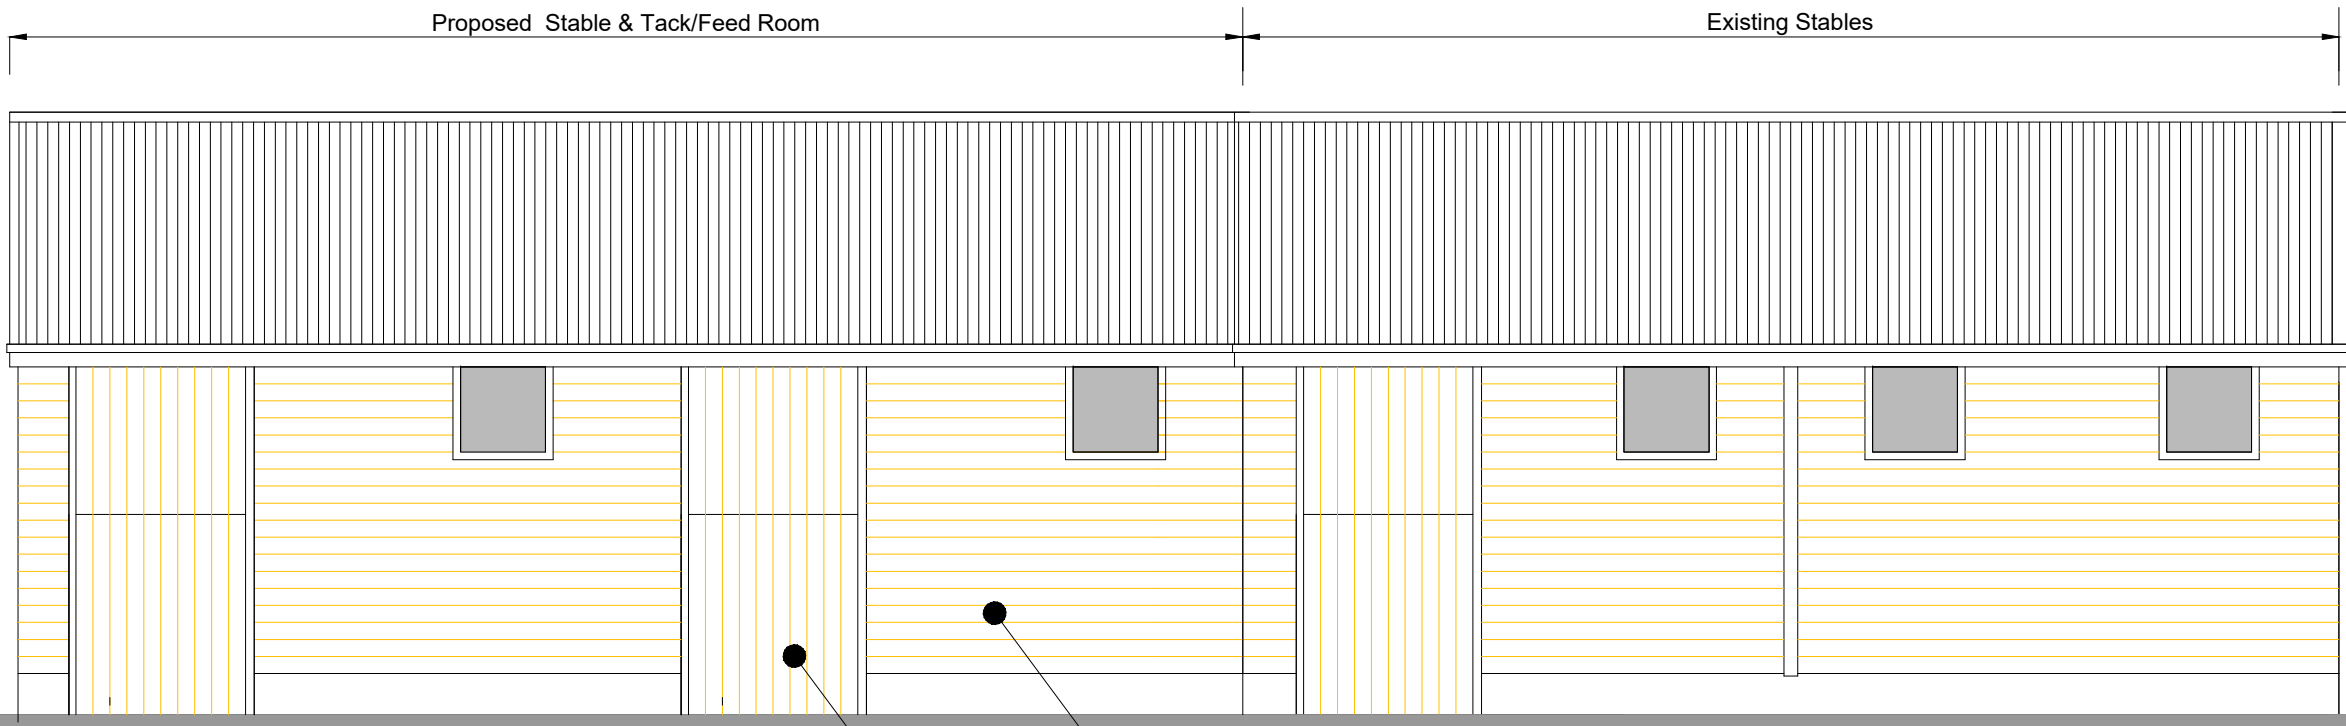


Proposed South Elevation 1:50


Preservative treated timber
boarded walls to match existing
Preservative treated timber
stable door to match existing




Photograph of Existing Stables

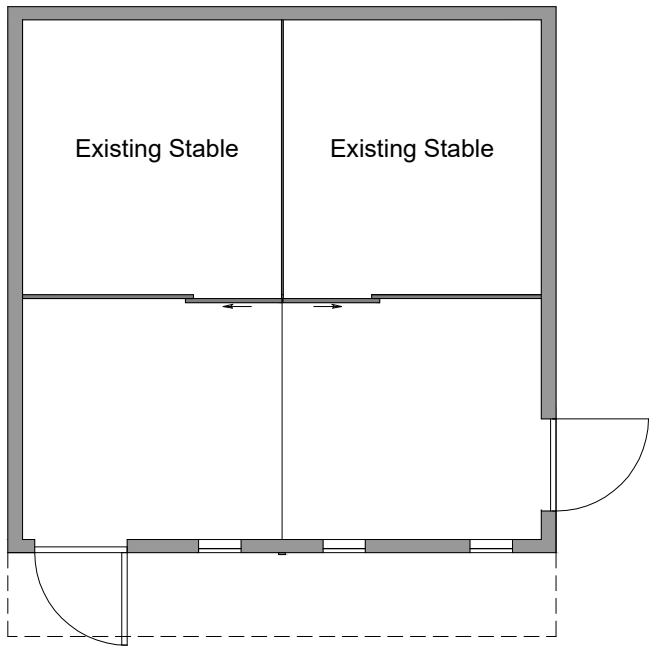

Existing Floor Plan 1:100

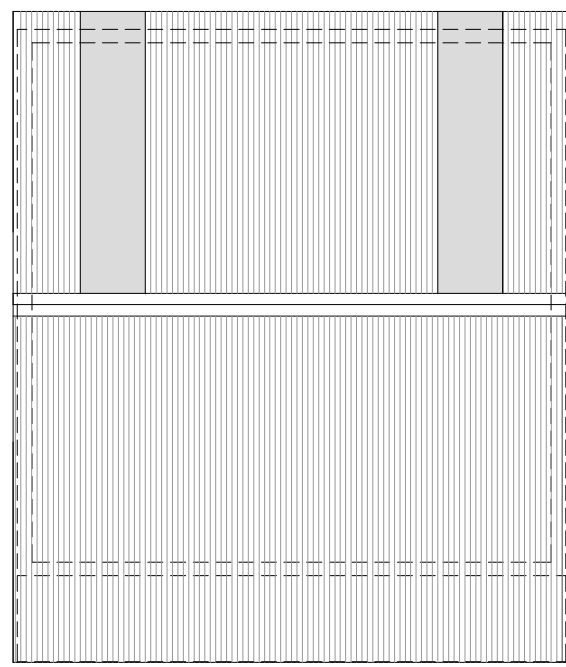


Existing Roof Plan 1:100

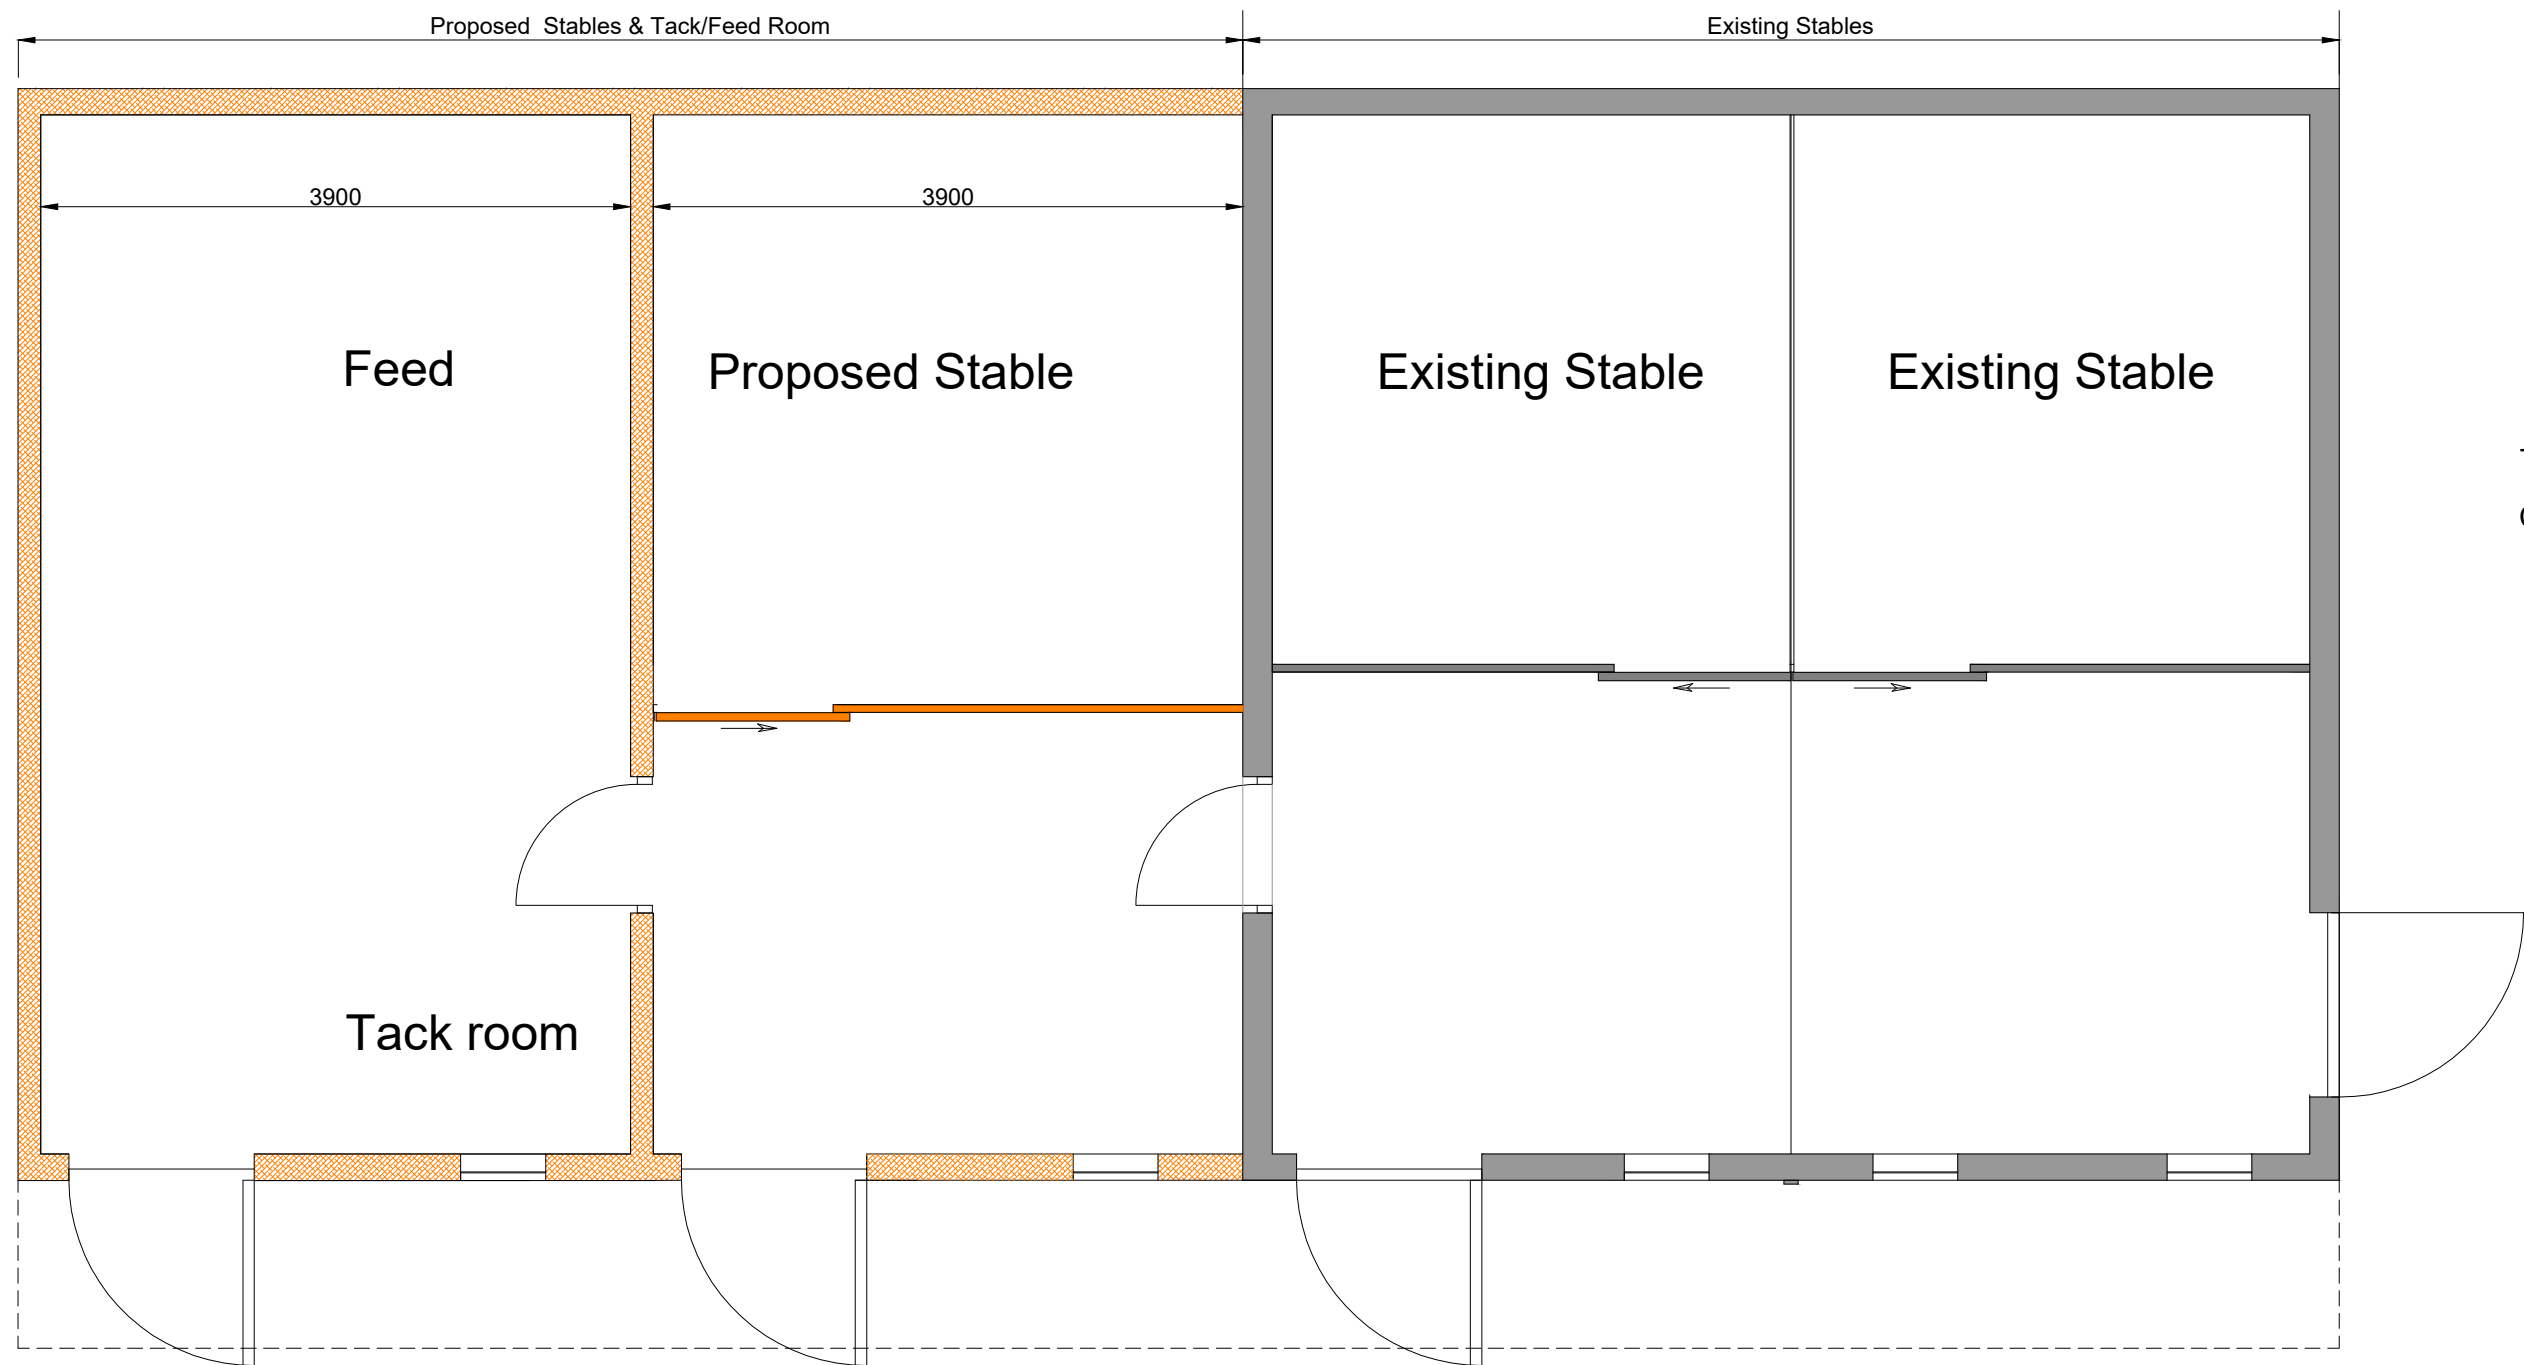


Proposed Ground Floor Plan 1:50

Translucent roof sheets
Corrugated roof sheets

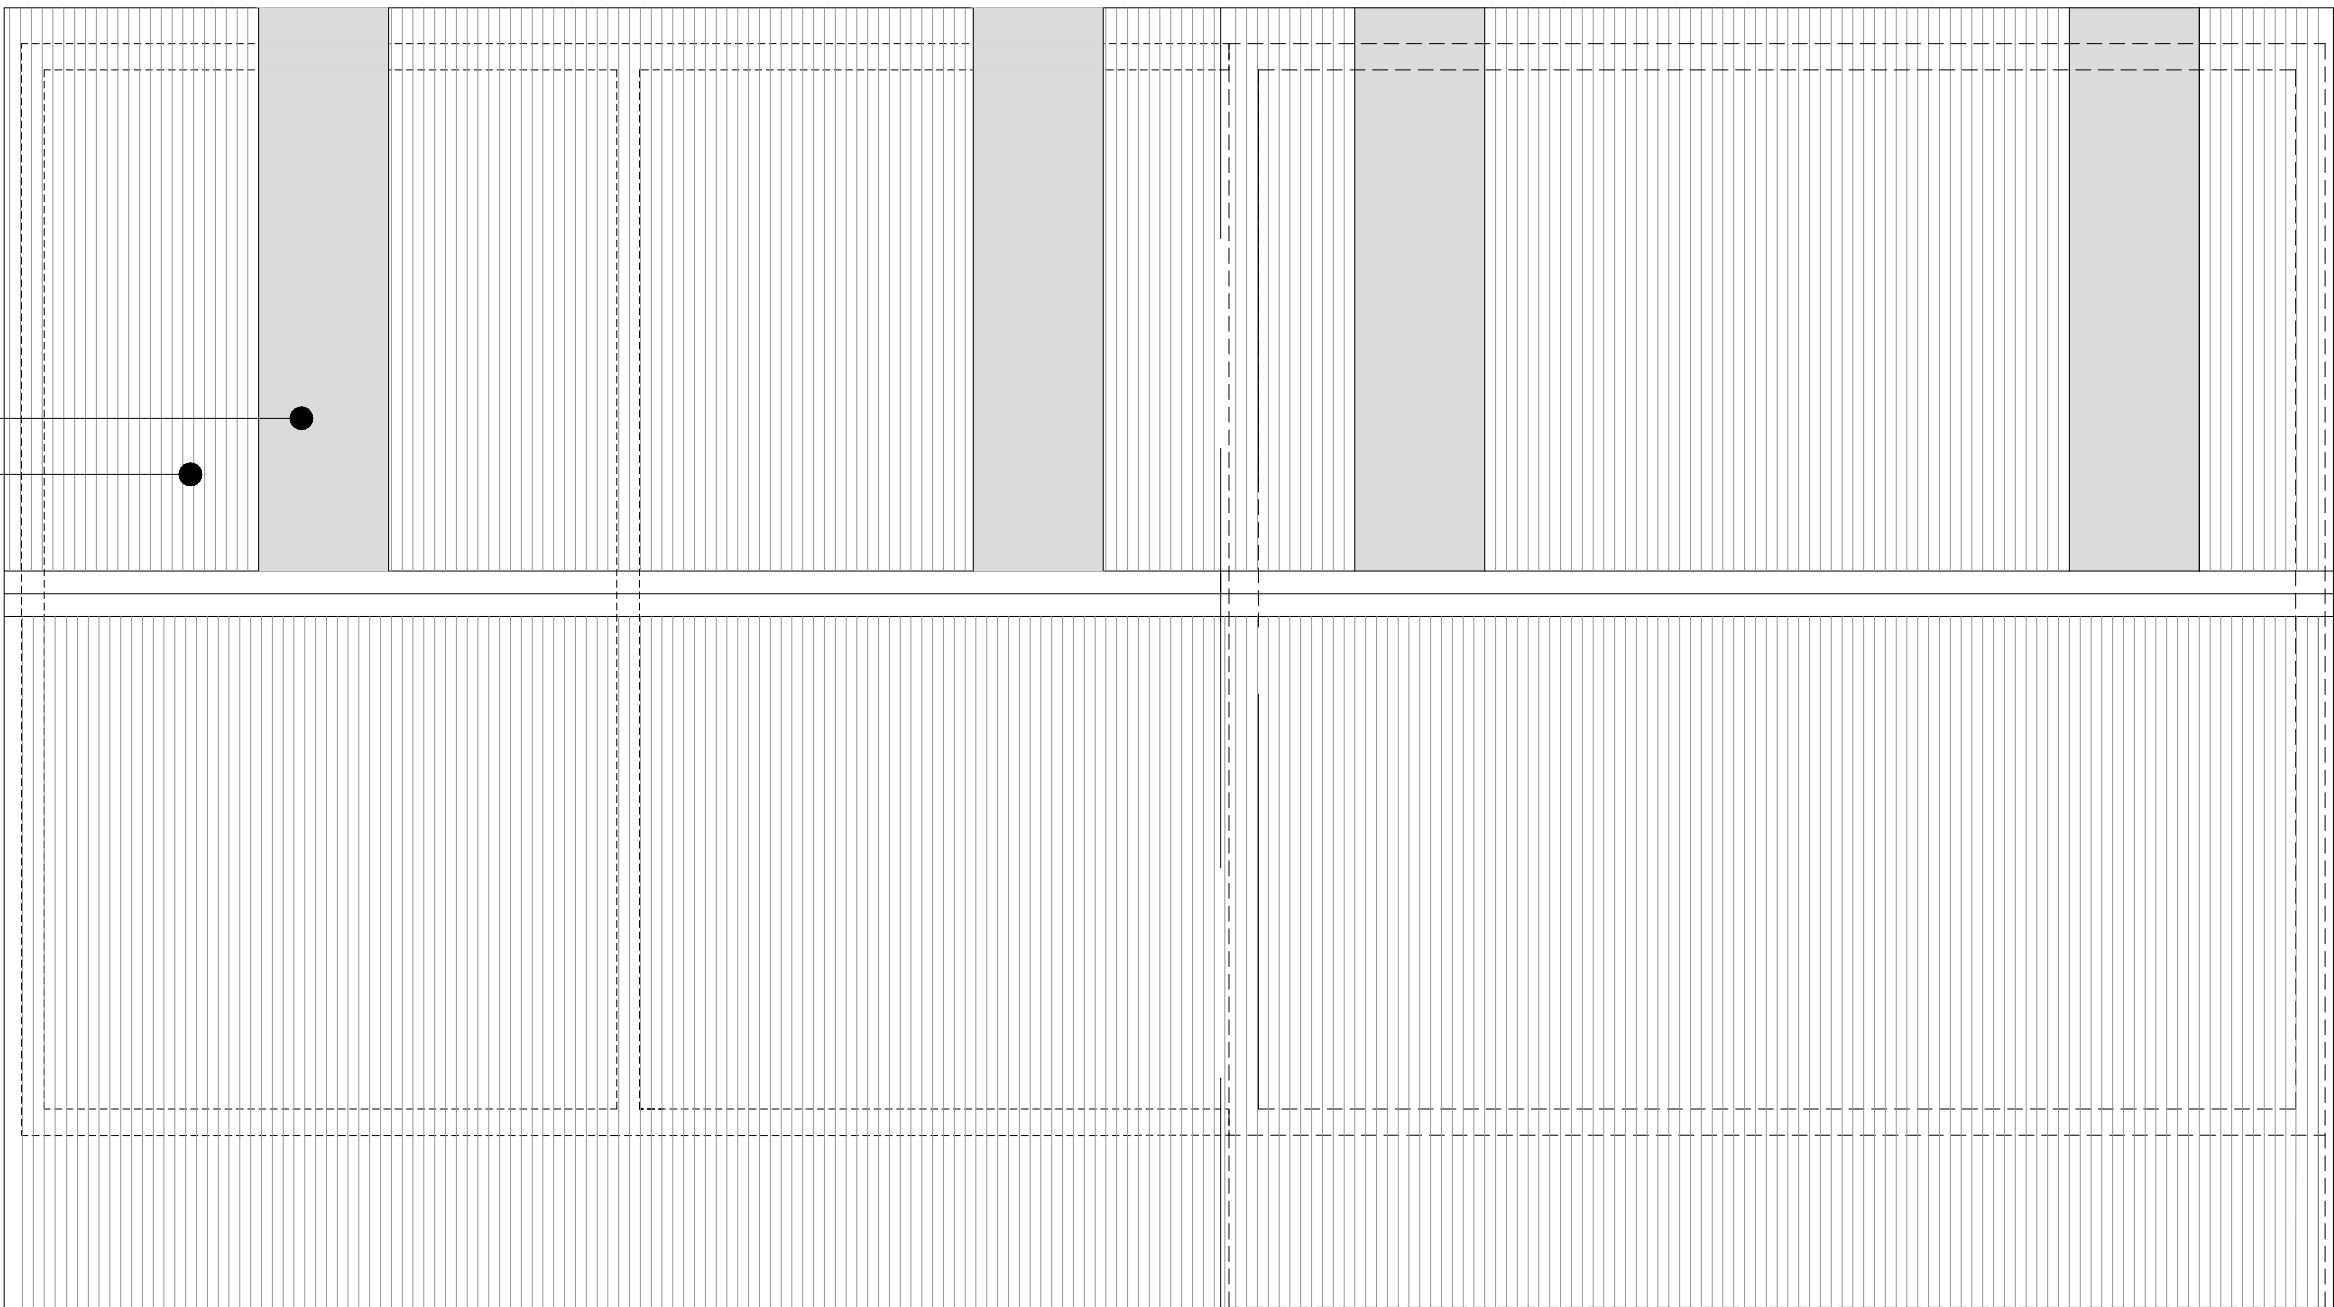

Proposed Roof Plan 1:50

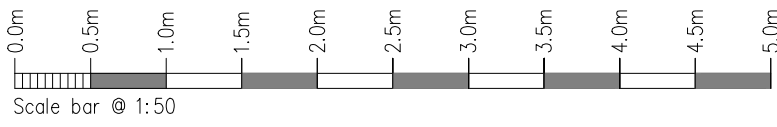

Rev.	Drawn	Comments.	Date

MAC
ARCHITECTURAL DESIGN LTD
Moorland House, 123 Moorland Road, Burslem, ST6 1JD.
T:01782 503302 E:admin@mac-arch.co.uk

Client:
Mr & Mrs J. Bloor

Project:
**Proposed Extension to Stables
at Overton Farm Hollington,
Near Tean, Staffs. ST10 4HW**

Title:
Plans & Elevations

Status:
Preliminary.