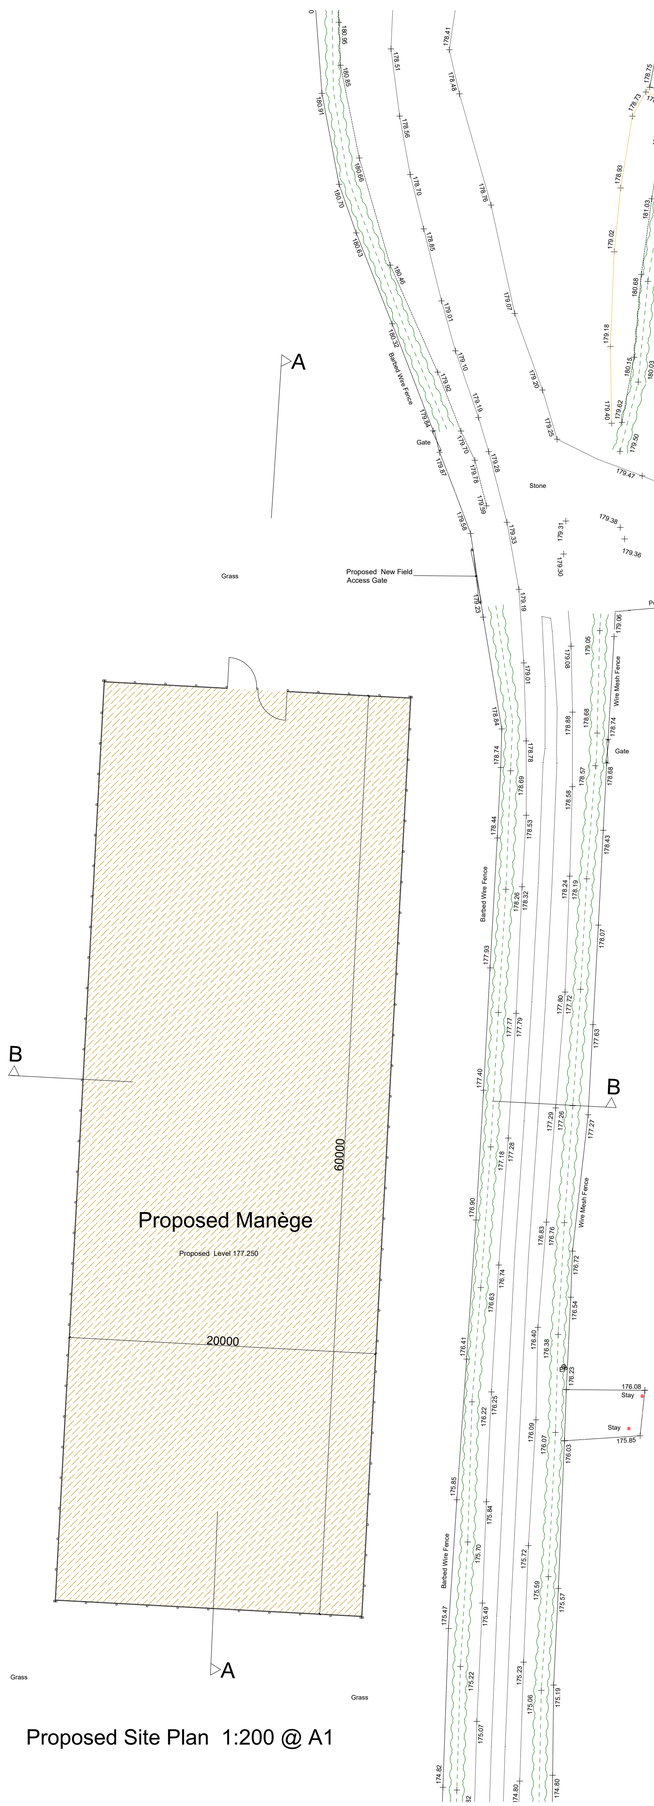

Proposed Site Plan 1:200 @ A1

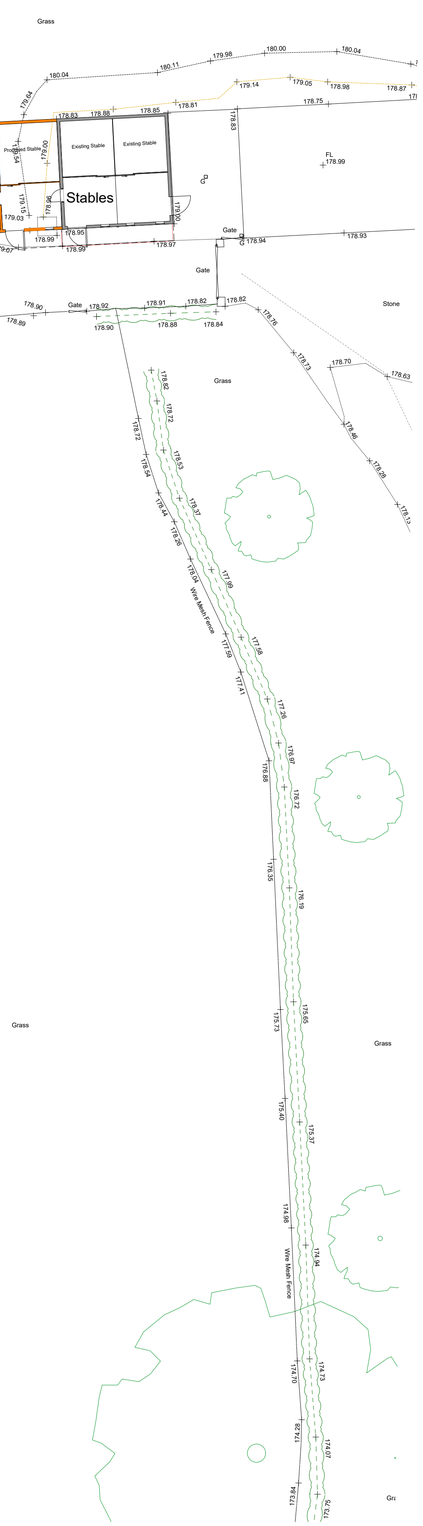

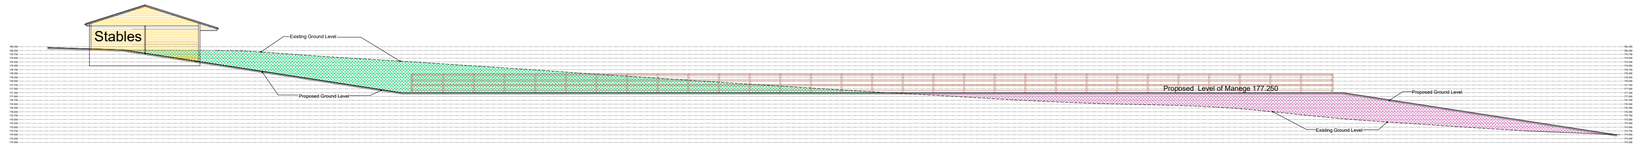

Section A - A 1:200 @ A1

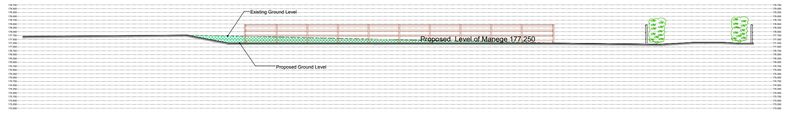

Section B - B. 1:200 @ A1



East Elevation Scale 1:200 @ A1



West Elevation Scale 1:200 @ A1



North Elevation Scale 1:200 @ A1



South Elevation Scale 1:200 @ A1

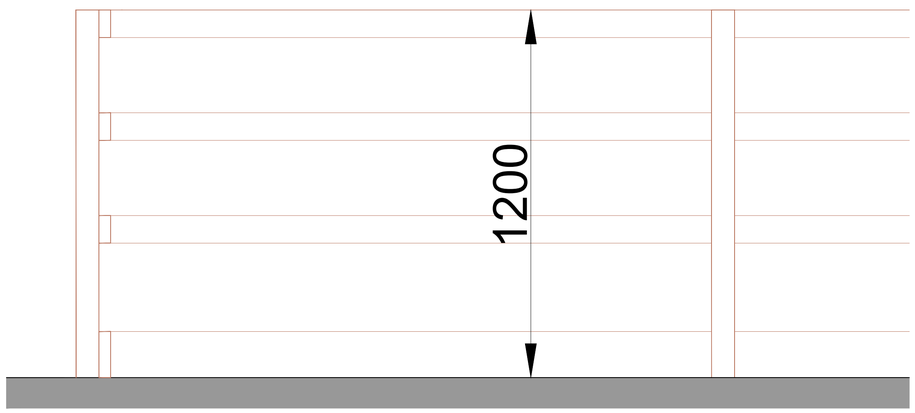

Fencing Detail Scale 1:10 @ A1



Rev.	Drawn	Comments.	Date

MAC
ARCHITECTURAL DESIGN LTD
Moorland House, 123 Moorland Road, Burslem, ST6 1JD.
T:01782 503302 E:admin@mac-arch.co.uk

Client:
Mr & Mrs J. Bloor

Project:
Proposed Manège at
Overton Farm Hollington,
Near Tean, Staffs. ST10 4HW

Title:
Plans & Elevations

Status:
Preliminary.

Paper Size A1: Date: January 2023 Drawing Ref: 1822-AL02A