


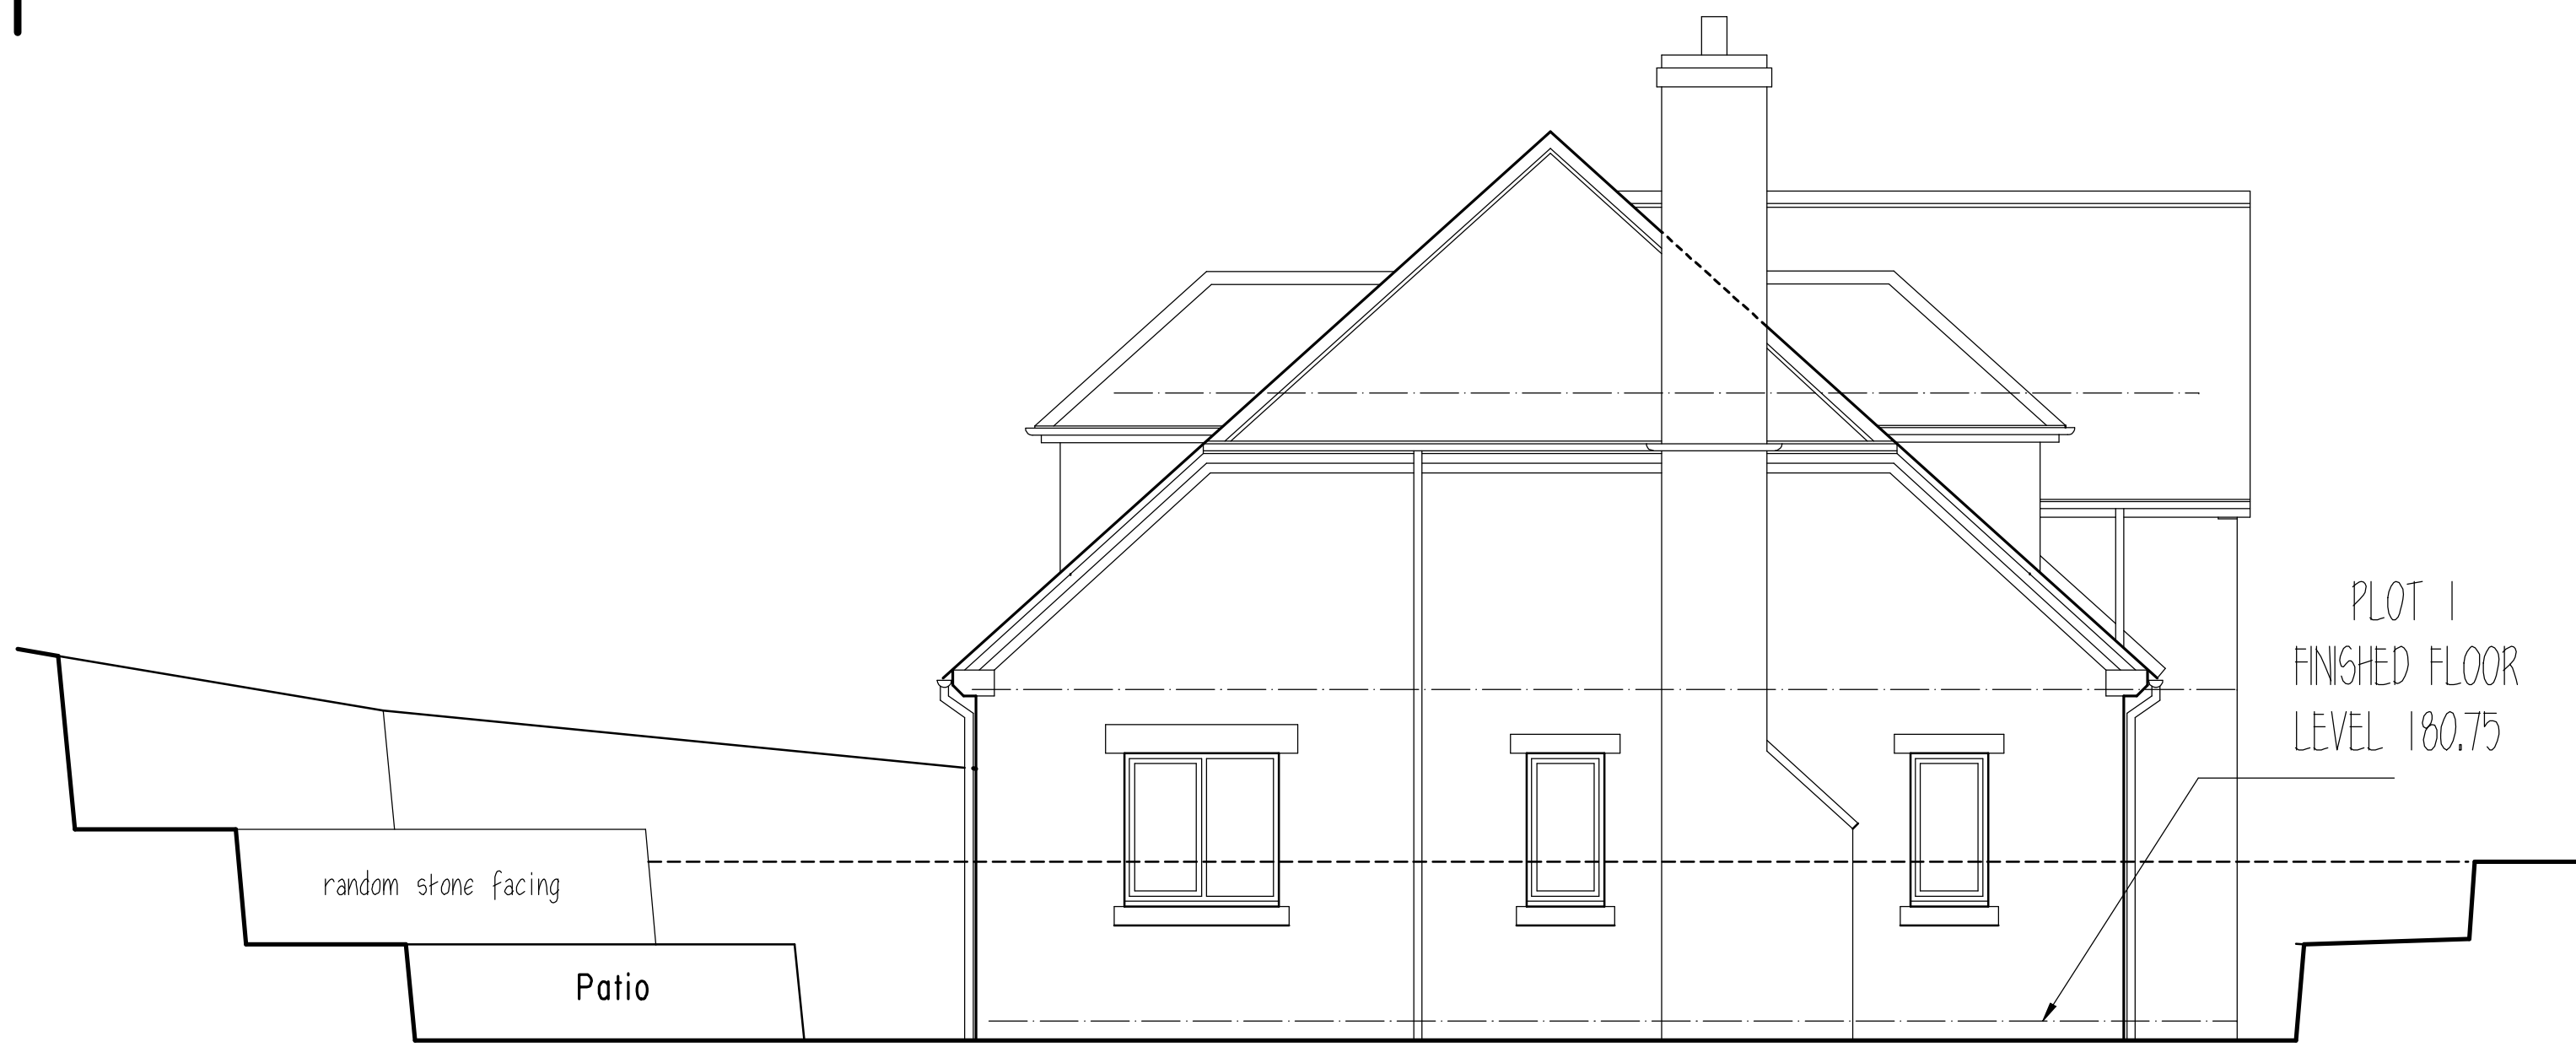

Side Elevation/Section to The Spinney



Rear Elevation



Side Elevation



Front Elevation



Clients are advised to clarify dimensions with the author prior to setting out and not to scale from the drawing. This drawing is copyright and should not be reproduced without the written consent of RLM ASSOCIATES.

RLM ASSOCIATES

JOB	GORSEYDALE PLOTS, CHEDDLETON HEATH.
CLIENT	Mr. C. WHITFIELD.
DRAWING	SCHEMATIC PLAN PROPOSAL PLOT 1
DATE	February 2023.
DRWG. No.	RLM1092/3.
SCALE	1:50.
REVISION	A.

