


4 Brook Gardens permission to convert garage to grooming salon

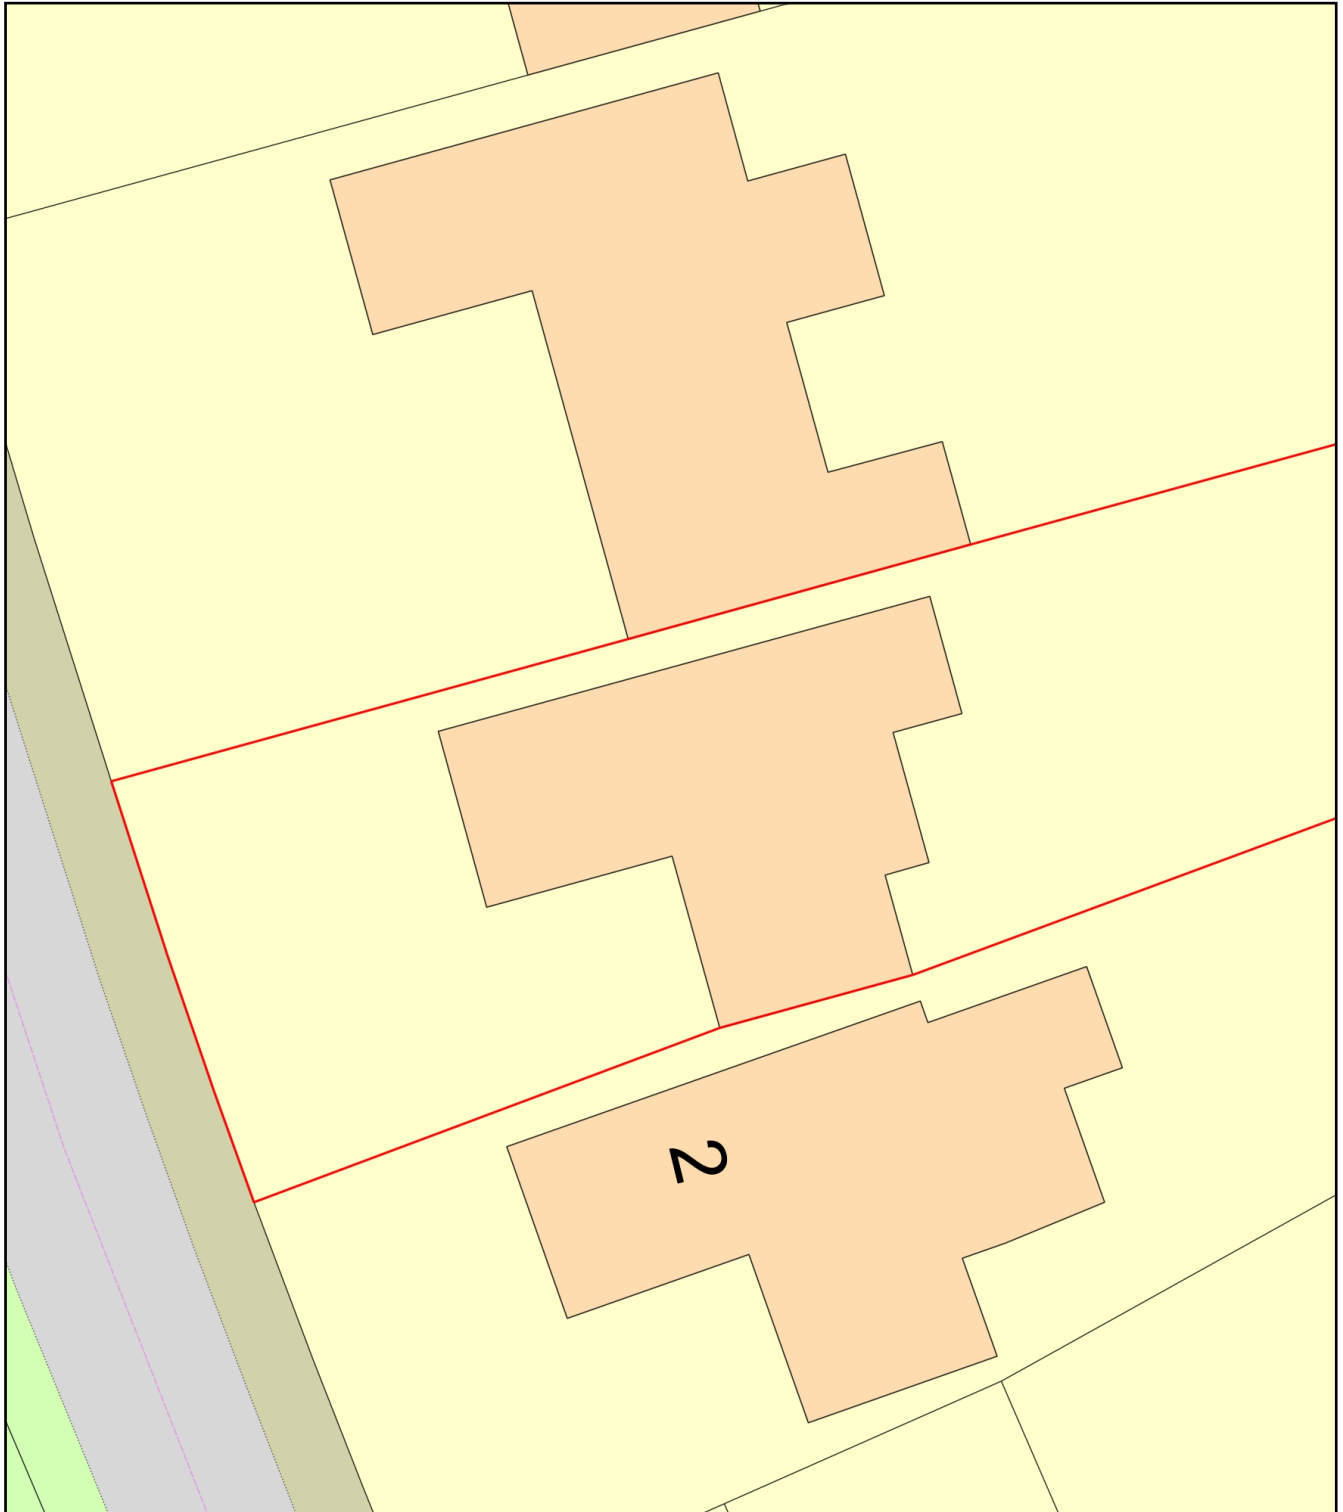

0 10
Metres



Plan Produced for: Planning portal

Date Produced: 14 Nov 2022

Plan Reference Number: TQRQM22318152528860

Scale: 1:200 @ A4