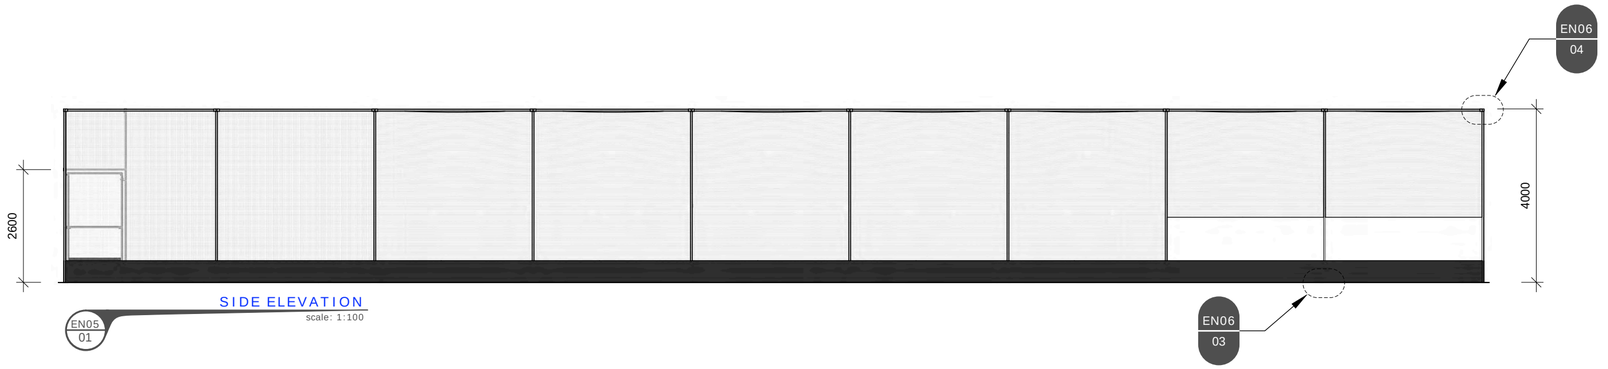

SIDE ELEVATION
scale: 1:100
EN05
01

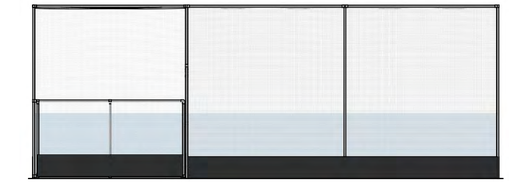

FRONT ELEVATION
scale: 1:100
EN05
04

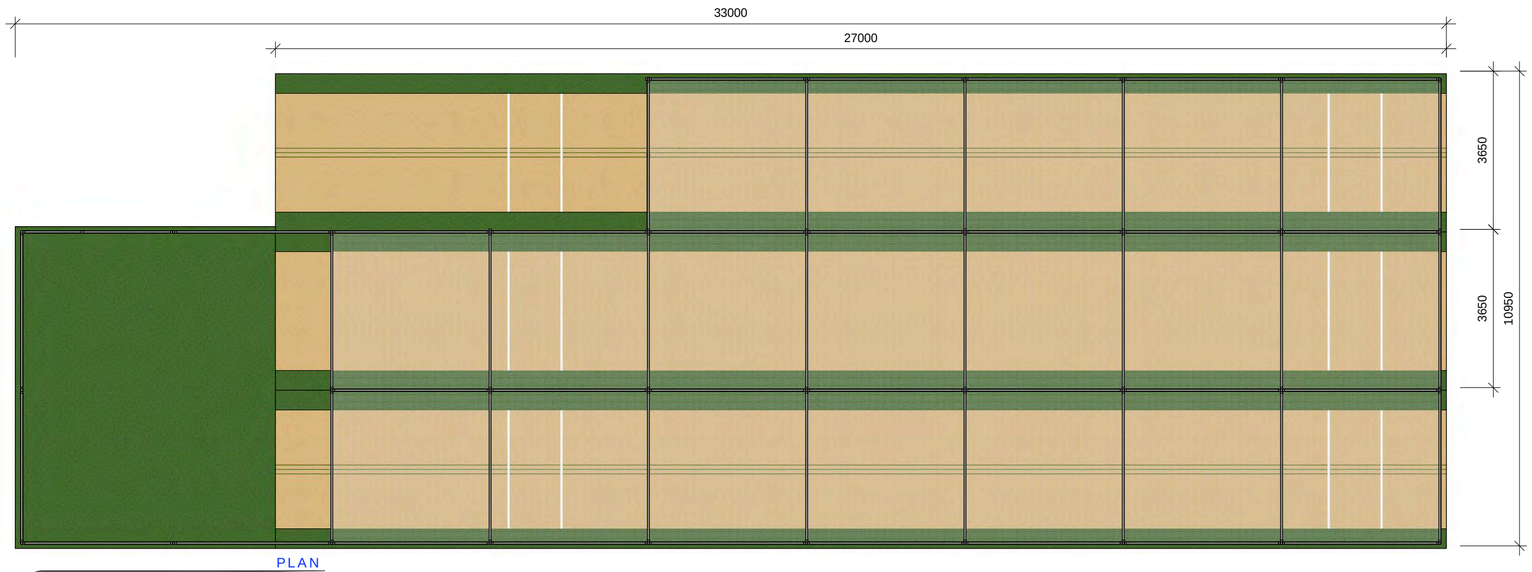

PLAN
scale: 1:100
EN05
02

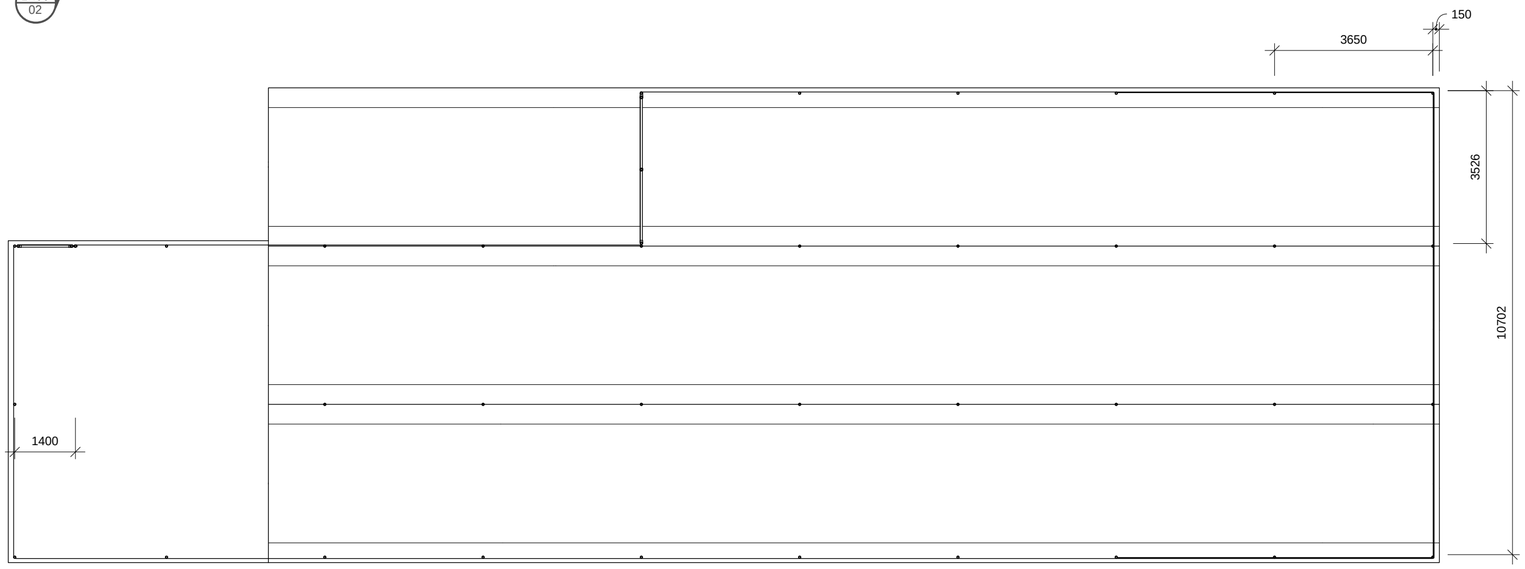

PLAN SECTION
scale: 1:100
EN05
03

Specification for three lane ‘TP365’ system

Playing surface carpets
Overall three lane dimensions:
Two Lanes: 33m x 3.65m per lane
One Lane: 27m x 3.65m per lane
‘tp1’ premium grade wilton woven synthetic playing surface carpets per lane: 27m x 3.65m NPC Natural Pitch Colour with Green borders
Optional: Training aid - Two lanes with contrasting stump lines
‘tp5’ premium grade tufted run up carpet per lane: 6m x 3.65m single tone green

Shock pads: per lane
‘tp2’ batting area: pace modifying shock pads for the pitching area 19m x 3.4m
‘tp3’ bowling area and run-up: load absorbing shock pad
Two lanes at 14m x 3.6m
One lane at 8m x 3.6m

Steelwork system dimensions: per lane
Height: 4m
Two Lanes Lanes Length: 25.55mm
One Lane Length: 18.25m
Overall length 33m
Width: 3.6 - 3.65m
48mm diameter galvanised steel tubes set in a 52mm diameter socket.
Optional: powder coated steelwork green or black
Optional: Pedestrian gate with latch & Lane end gate

Netting systems
HD Protection tunnels:
Two Lanes at 25.55m x 4m
One Lane at 18.25m x 4m
Exclusive total-play design- one seamless piece of total-play’s ‘HD’ netting secured with PVC encapsulated tension wire
7.45m x 4m HD panel sidewalls
4m high white bowler netting
Optional: ‘Wrap’ batting curtains
Optional: protection skirt in black (PVC): protects the bottom section of netting, 500m high.

The ‘tp365’ system designed and installed by total-play Ltd is an England and Wales Cricket Board, (ECB) Approved Non-Turf Pitch System.

total-play

TITLE
THREE LANE ECB APPROVED ‘TP365’ NON-TURF CRICKET PRACTICE SYSTEM

CLIENT
Dan Blood
Cheadle Cricket Club

ISSUE
26 11 2021
RE-ISSUE

PROJECT NO.
AB2851121

PROJECT
Three Lane ‘tp365’

DRAWN BY
AWB

DESCRIPTION
3 Lane ‘tp365’ system details

EN

05

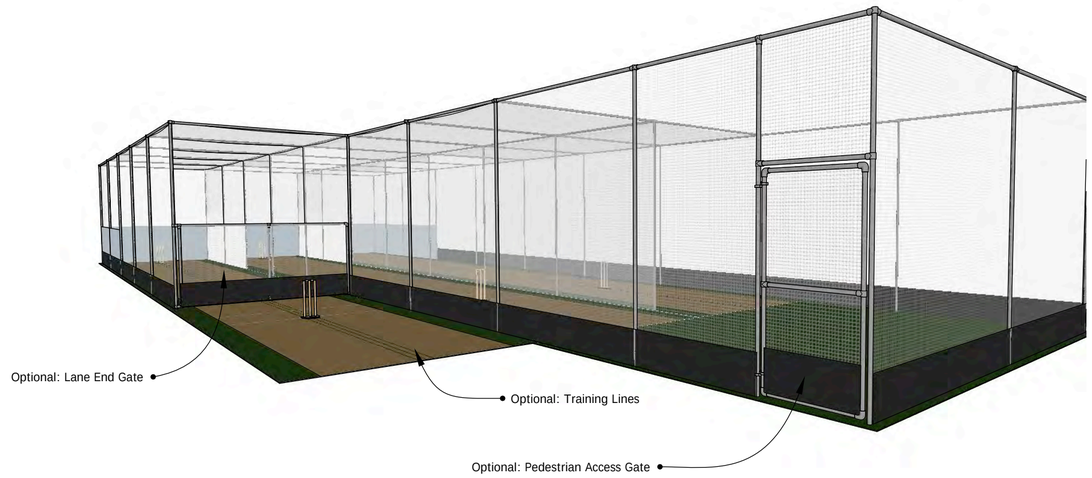

FRONT PERSPECTIVE
EN06 01
scale: NTS

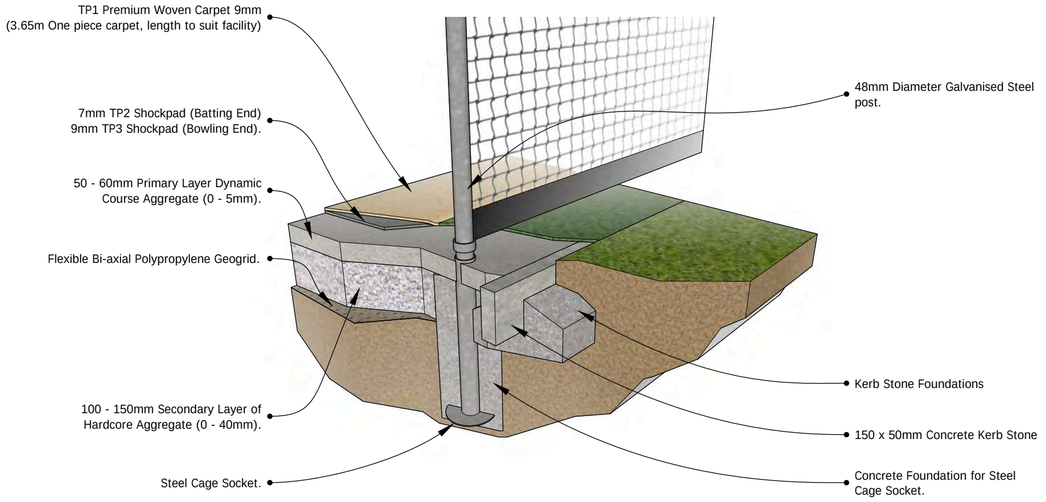

CAGE POST INSTALLATION
EN06 03
scale: NTS

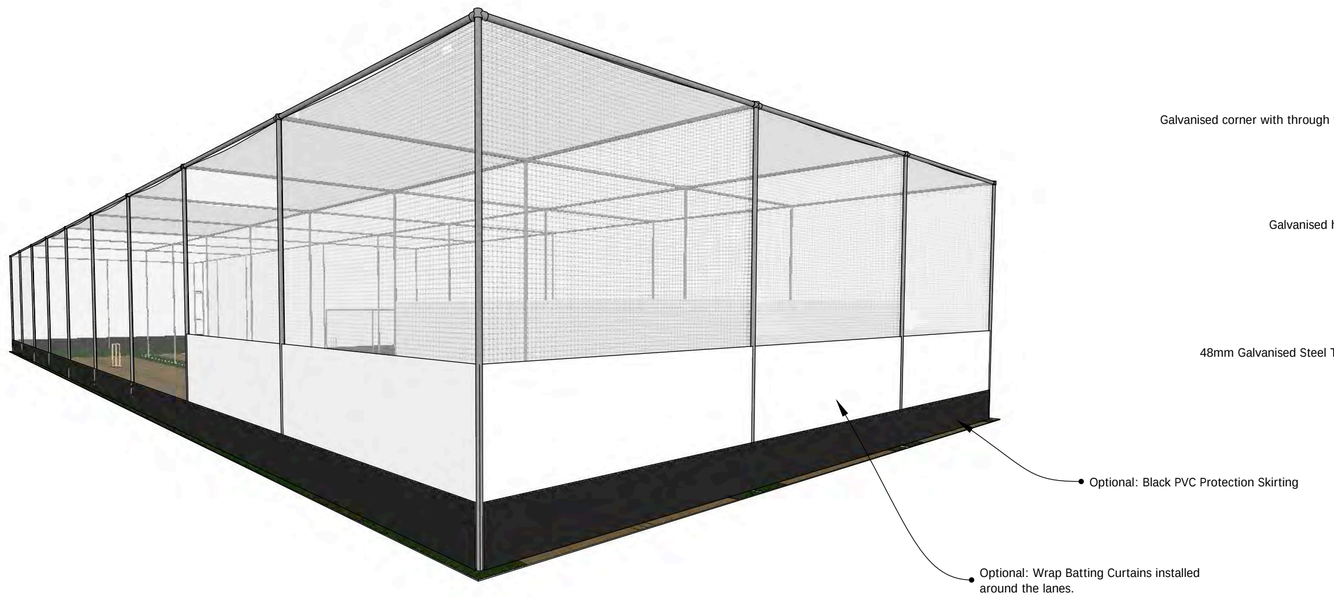

REAR PERSPECTIVE
EN06 02
scale: NTS

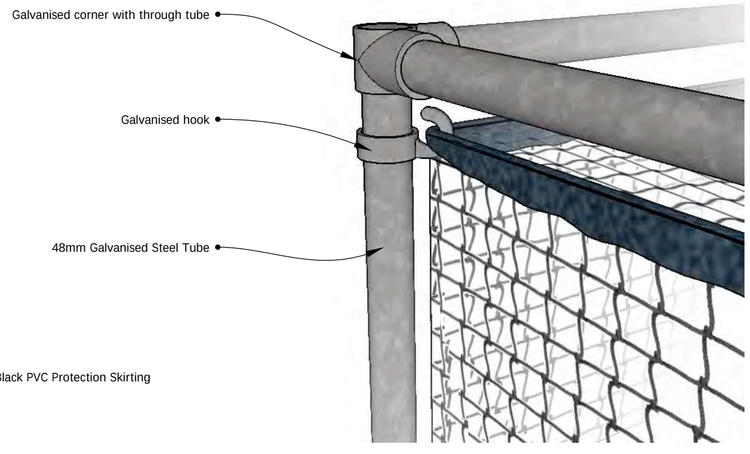

TOP CORNER DETAIL
EN06 04
scale: NTS

total-play

TITLE
PERSPECTIVE VIEWS AND DETAILS

CLIENT
Dan Blood
Cheadle Cricket Club

ISSUE
26 11 2021
RE-ISSUE

PROJECT NO.
AB28511121
PROJECT
Three Lane 'tp365'

DRAWN BY
AWB
DESCRIPTION
3 Lane Enclosed System details

EN

06



AUGMENTED 1
scale: NTS
EN07
01



AUGMENTED 2
scale: NTS
EN07
02



AUGMENTED 3
scale: NTS
EN07
03



AUGMENTED 4
scale: NTS
EN07
04

total-play

TITLE
AUGMENTED ON-SITE IMAGES

CLIENT
Dan Blood
Cheadle Cricket Club

ISSUE
26 11 2021
RE-ISSUE

PROJECT NO.
AB2851121
PROJECT
Three Lane
'tp365'

DRAWN BY
AWB
DESCRIPTION
3 Lane Enclosed
System details

EN

07