

Existing Side Elevation 2
1 : 100

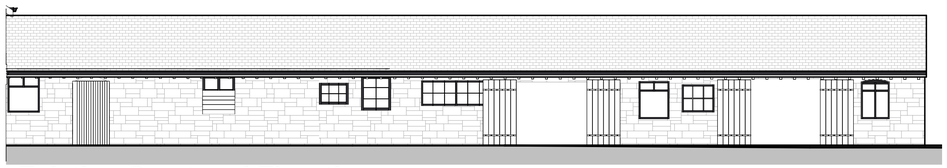

Existing Courtyard Elevation 1
1 : 100



Existing Couryard Elevation 2
1 : 100

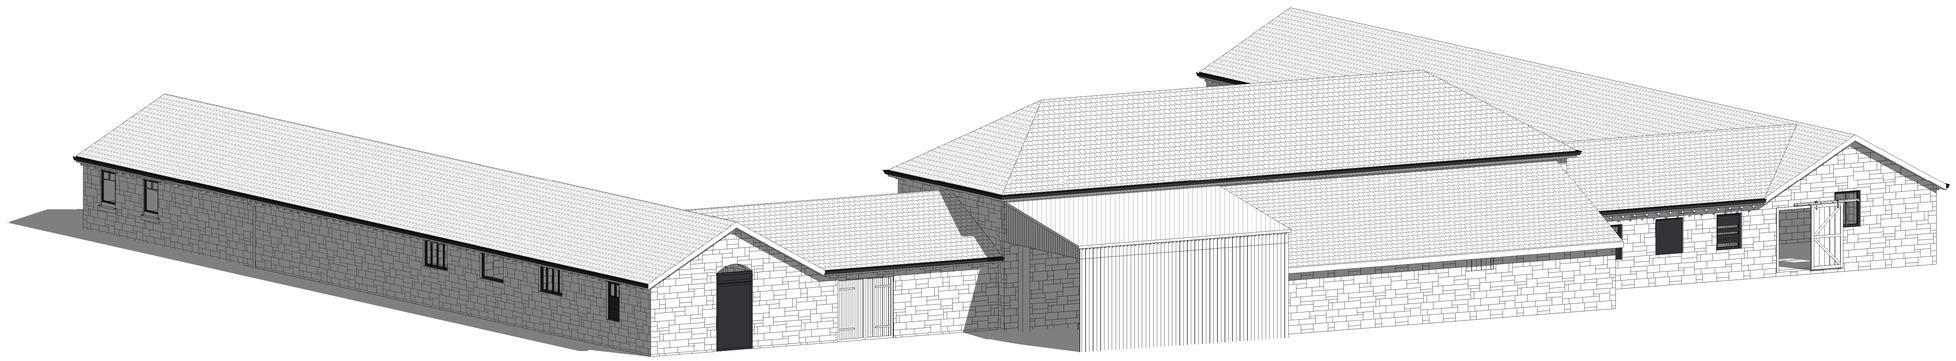

Scale Bar 1:100 @ A1

1m 10m

3D View 2

Tom Withers Architecture Ltd
Greenfield Industrial Estate,
Back Lane,Congleton,
Cheshire, CW12 4TR
Tel: 01260 277175
Email: info@tomwithersarchitecture.co.uk
www.tomwithersarchitecture.co.uk

REV	DESCRIPTION	DATE	DRAWN
P0			
P1	Scales adjusted following LPA comments	15.02.23	SH

Project Description:

Conversion of existing barns into residential dwellings

Project Address:

Woodhead Farm, Woodhead Road, Lightoakes, ST2 7NH, S-O-T

For: MR B Beach

Drawing Name: Existing Elevations	
Status: As Existing	Sheet No:
Date: Sept 2021	0379 - 003 P1
Scale: 1 : 100 @ A1	Drawn By: SH

TWA TOMWITHERS ARCHITECTURE