


**Proposed Front Elevation**  
1 : 100

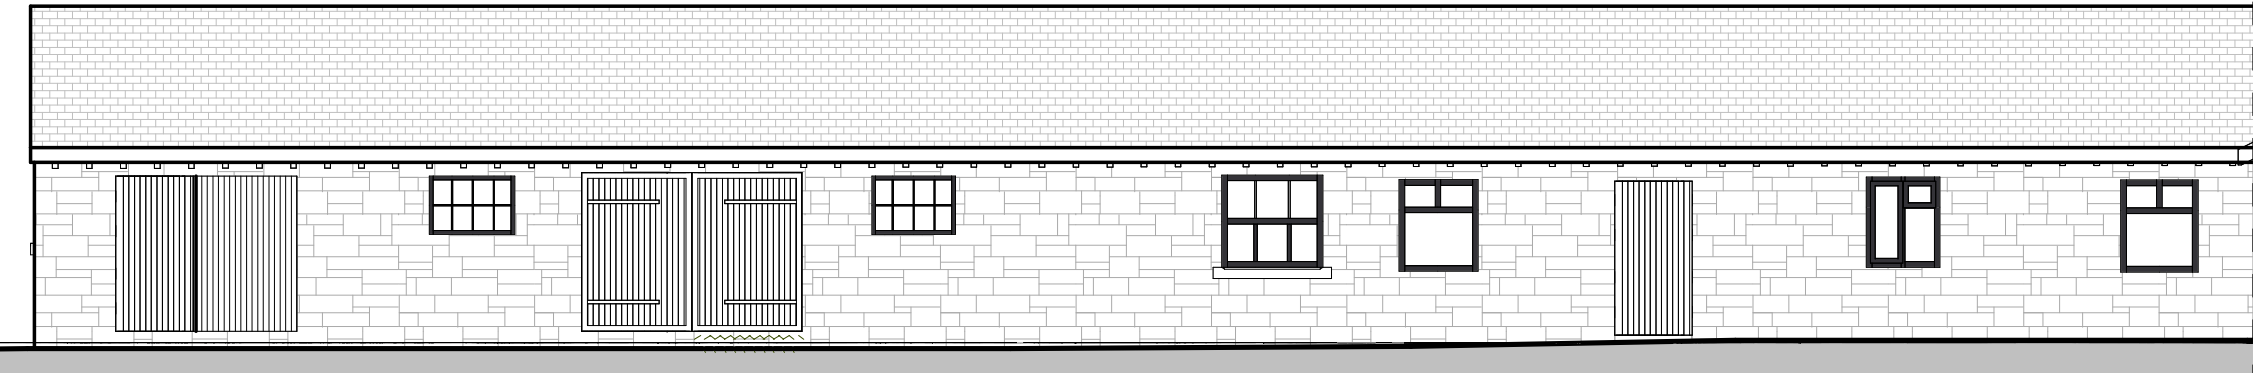

**Proposed Courtyard Elevation 2**  
1 : 100



**Proposed Side Elevation 1**  
1 : 100

**Proposed Side Elevation 2**  
1 : 100



**Proposed Rear Elevation**  
1 : 100



**Proposed Courtyard Elevation 1**  
1 : 100



**3D Visual**



**3D Visual 2**

