

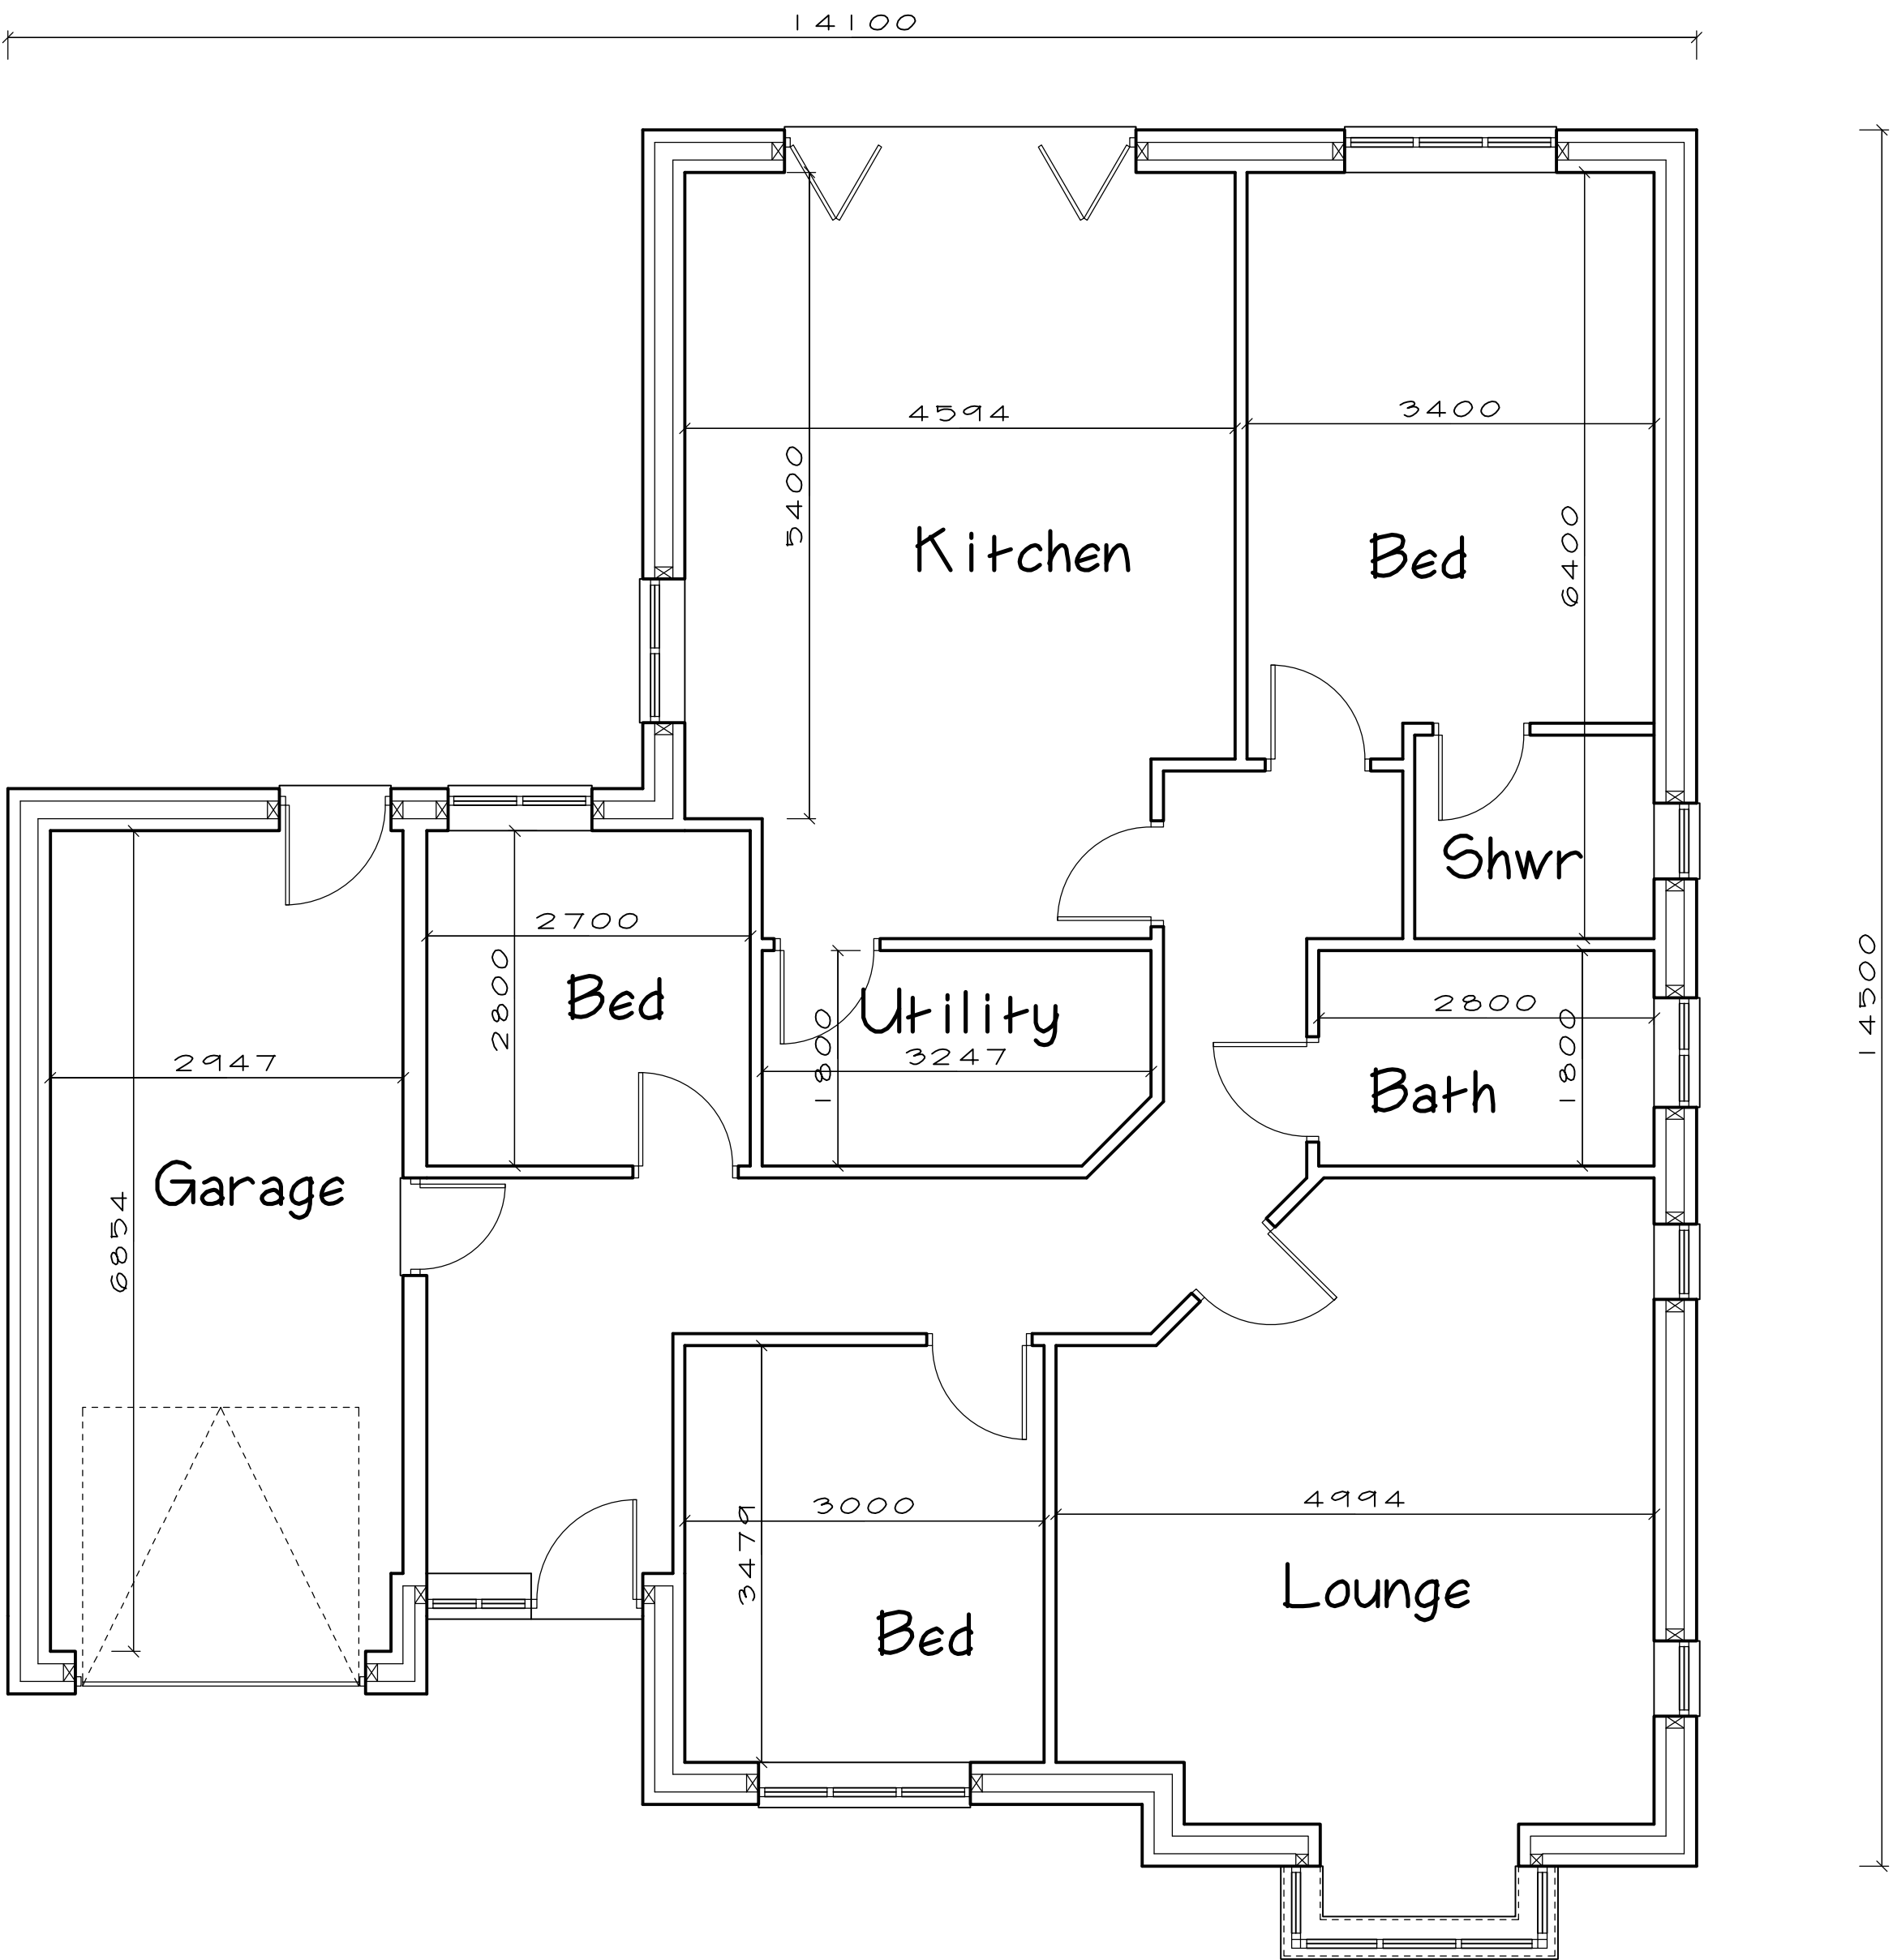


Proposed Elevations 1-100

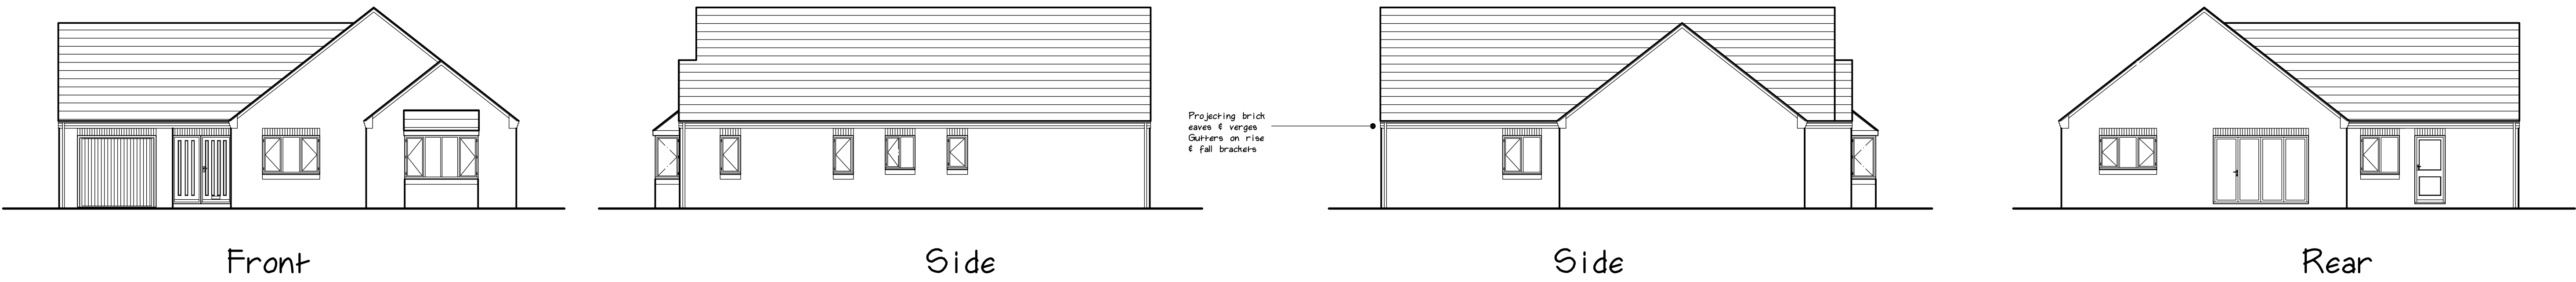

Plans 1-50

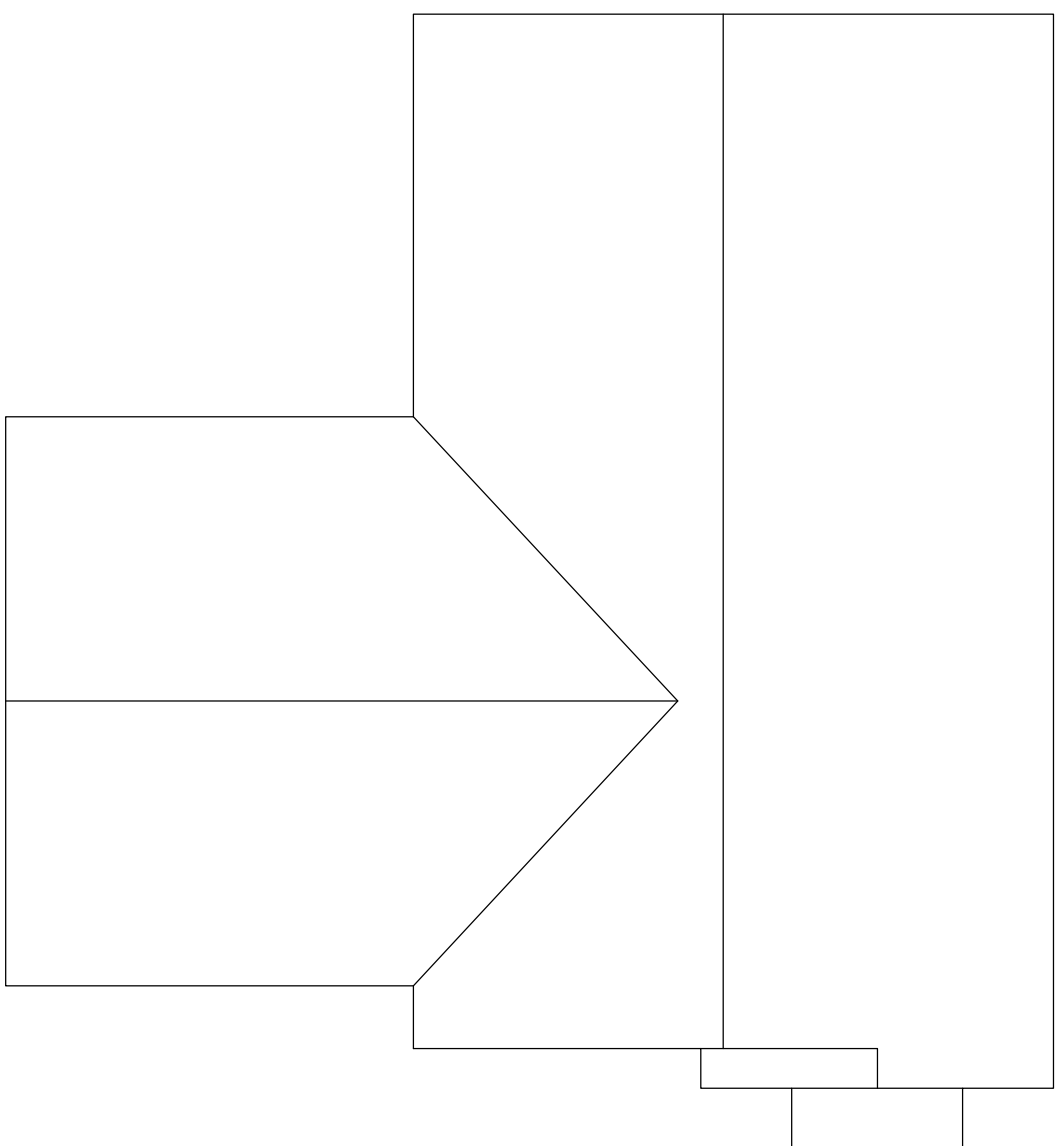

Plots 2 & 3

Location and block plans contain Ordnance Survey material
Crown Copyright
Licence no: LIG0235

Copyright E J S Wilks 2022

SCALE BARS TO BE USED WHEN PRINTED AS A PDF FILE

1-50 1-100
0 1000 0 1000
(mm) (mm)

1-500 1-1250
0 10 0 10 20
(m) (m)

A1 sheet

RICS **ISVA**
INSURING THE CLIENT FIRST

J S WILKS FRICS
CHARTERED SURVEYOR

6 Old Saddler's Yard,
Uttoxeter,
Staffs. ST14 7RT
t/f: 01889 565071
m: 07970 840566
E: james@jswilks.co.uk
www.jswilks.co.uk

Client:
P McCormack

Address:
Springfields
Breach Lane
Tean

Date: Dec 2022
Dwg No: 7976-1
Revisions:

1	2	3	4	5
---	---	---	---	---