

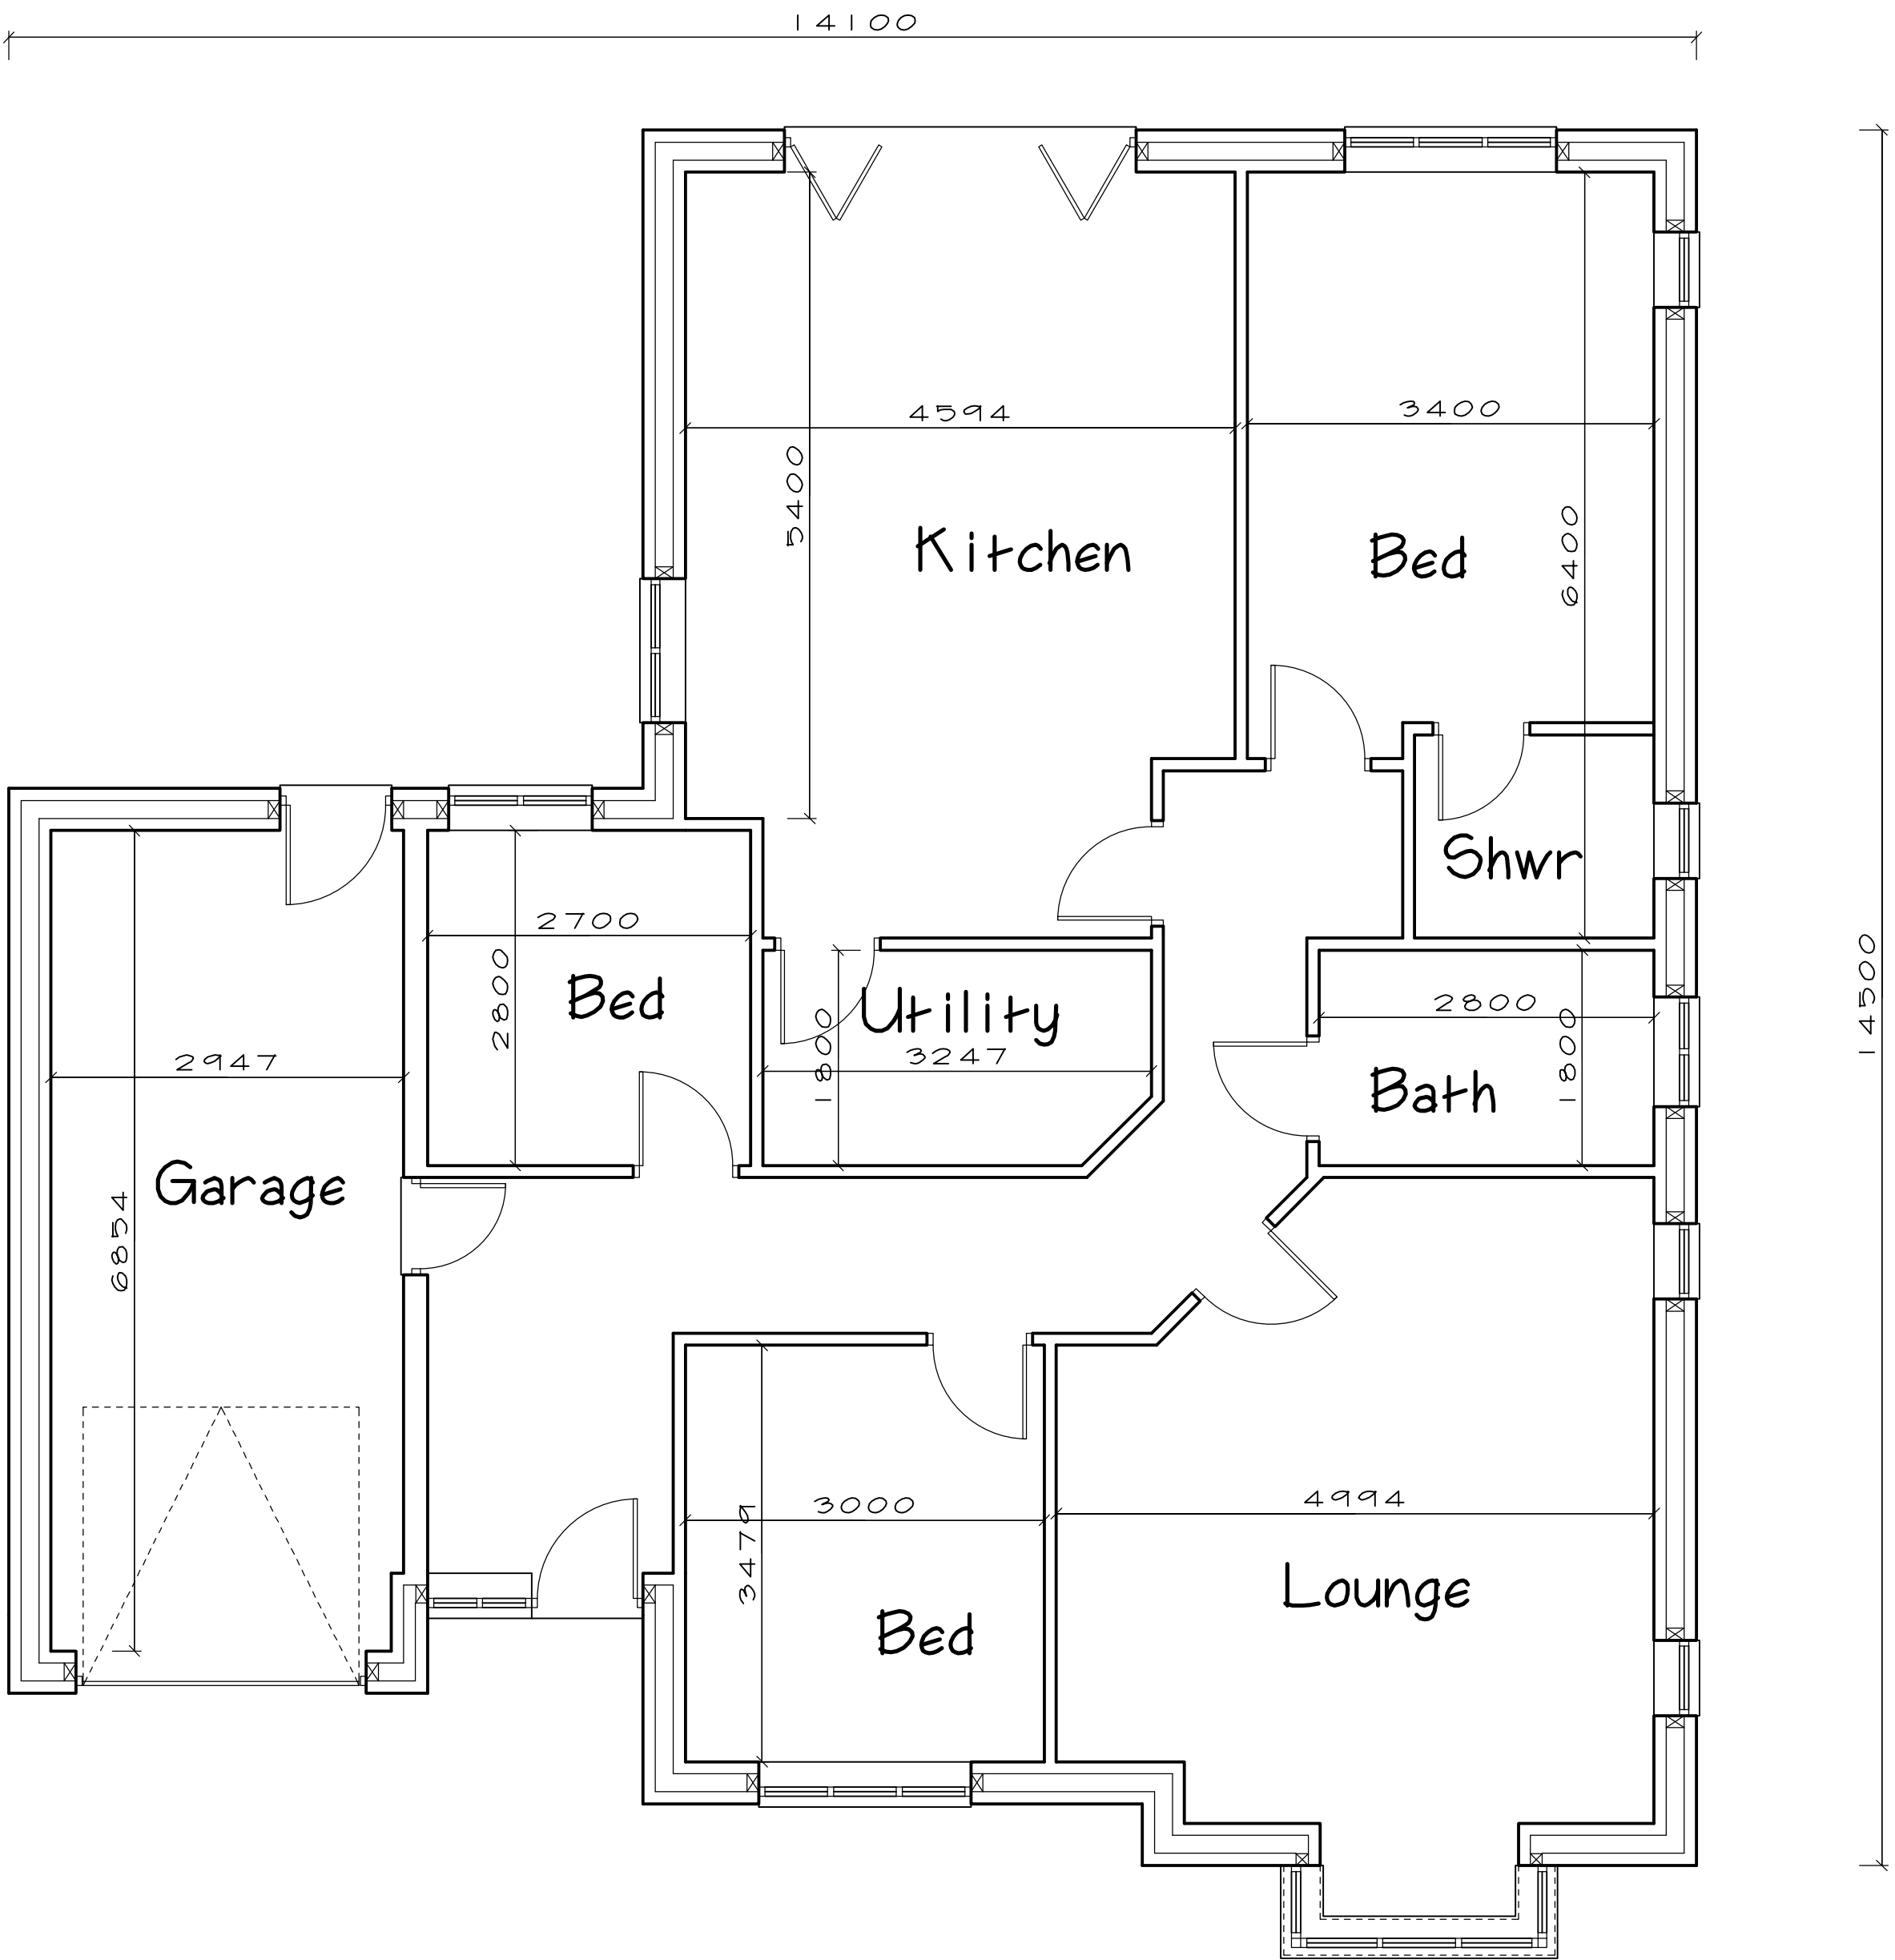


Proposed Elevations 1-100

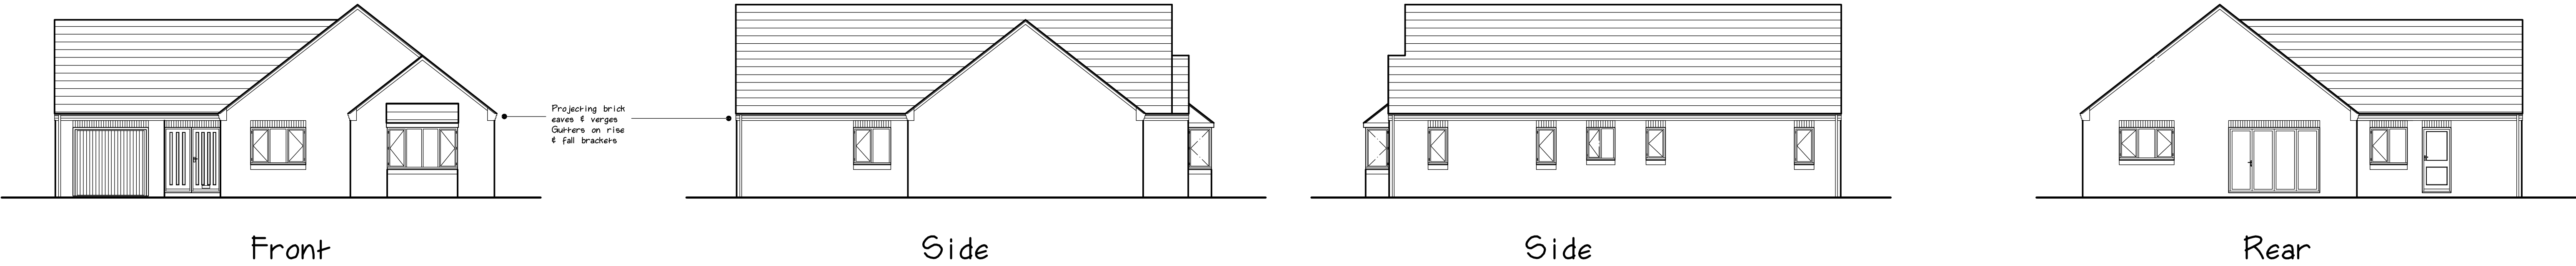


Plans 1-50

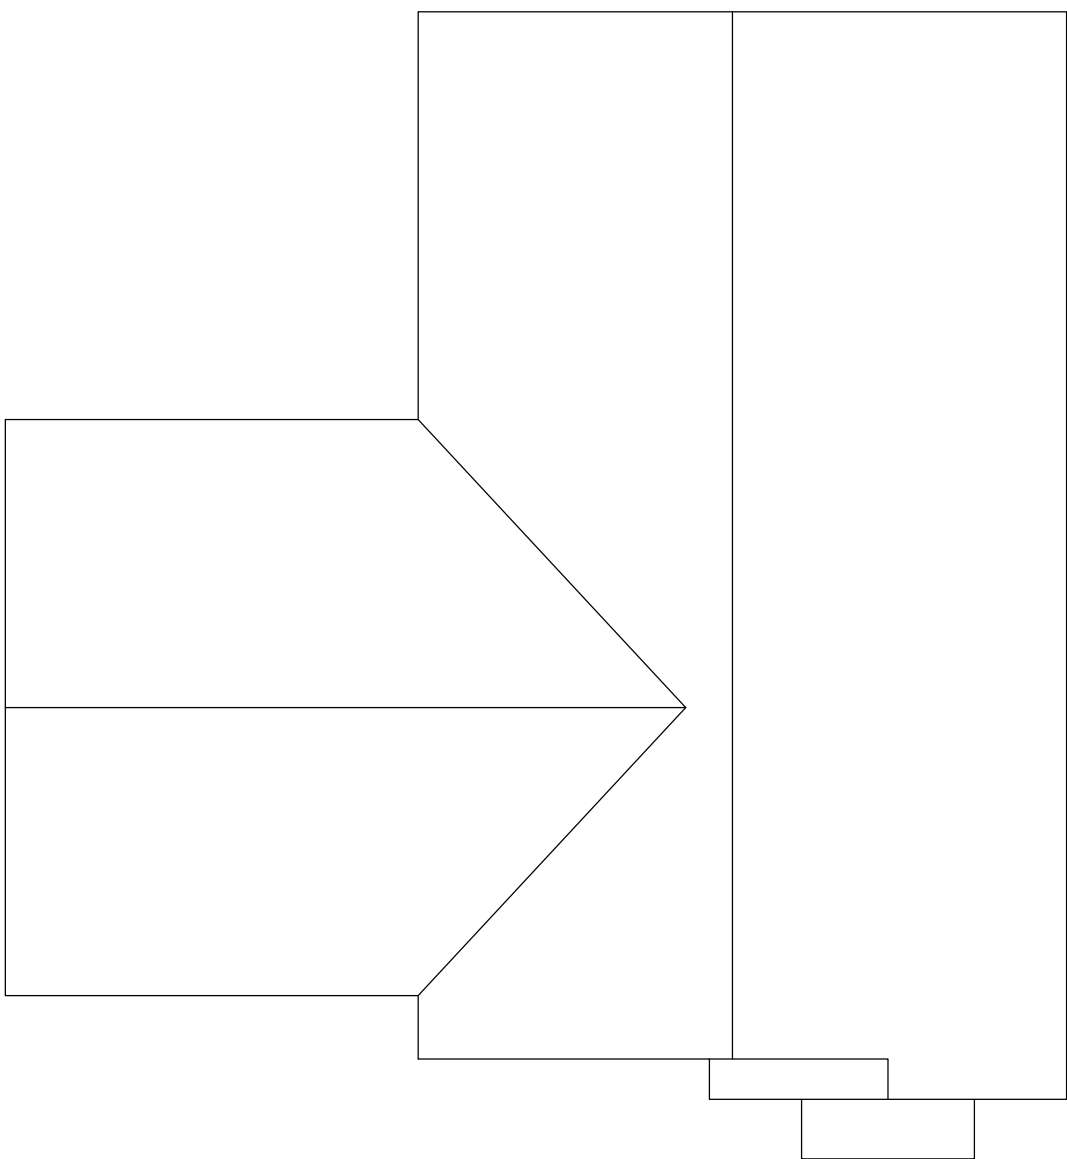

roof

Plot 1

Location and block plans contain Ordnance Survey material Crown Copyright Licence no: LIG0235

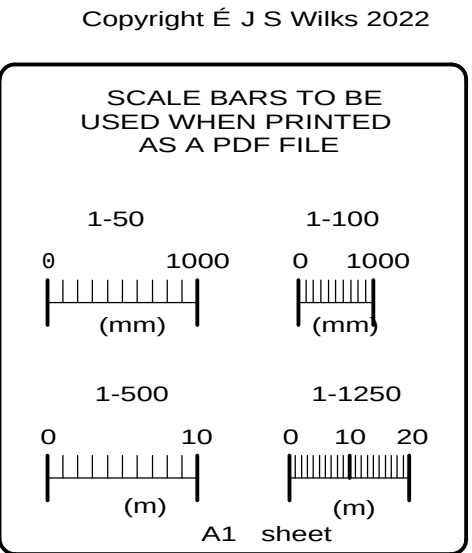

RICS **ISVA**
INSTITUTION OF SURVEYING VALUERS ASSOCIATION

J S WILKS FRICS
CHARTERED SURVEYOR

6 Old Saddler's Yard,
Uttoxeter,
Staffs. ST14 7RT
t: 01889 565071
m: 07370 840566
E: james@jswilks.co.uk
www.jswilks.co.uk

Client:
P McCormack

Address:
Springfields
Breach Lane
Tean

Date: Dec 2022
Dwg No: 7976-1a
Revisions:

1	2	3	4	5