




Proposed Elevations 1-100

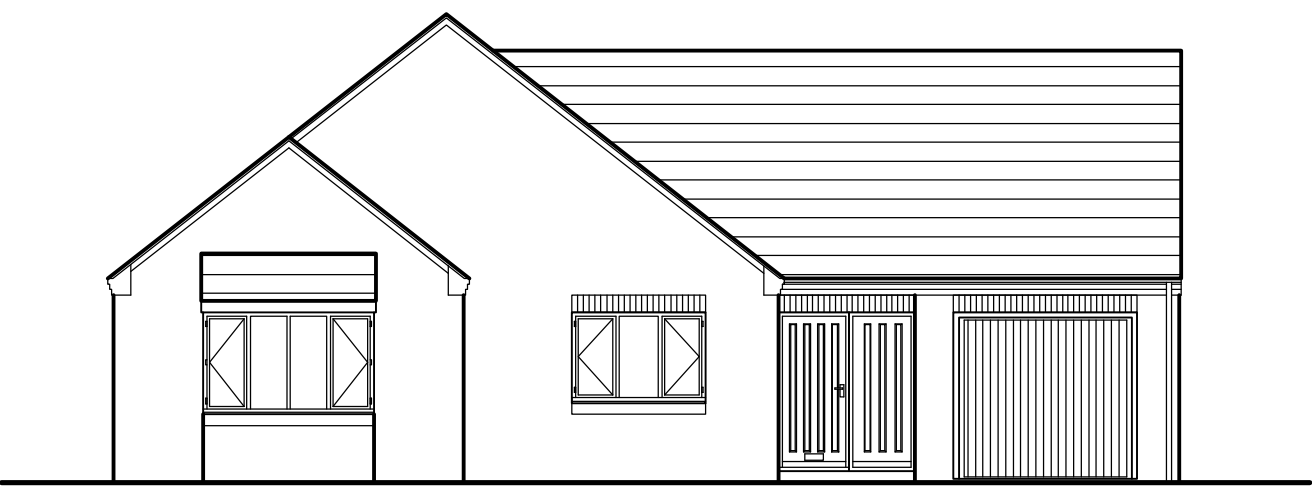


Front

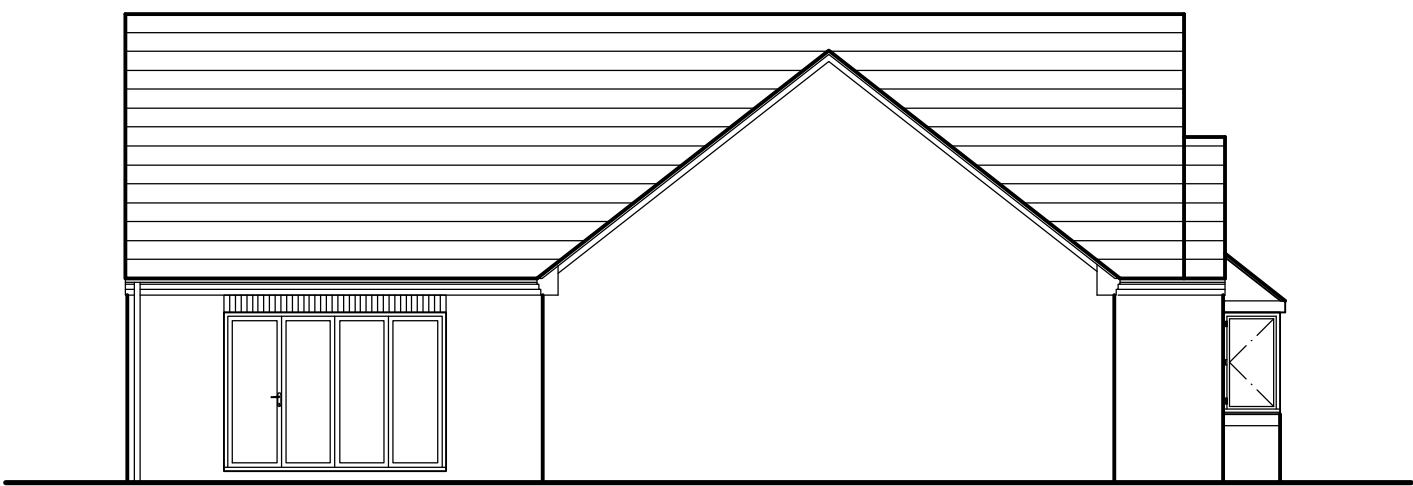


Side

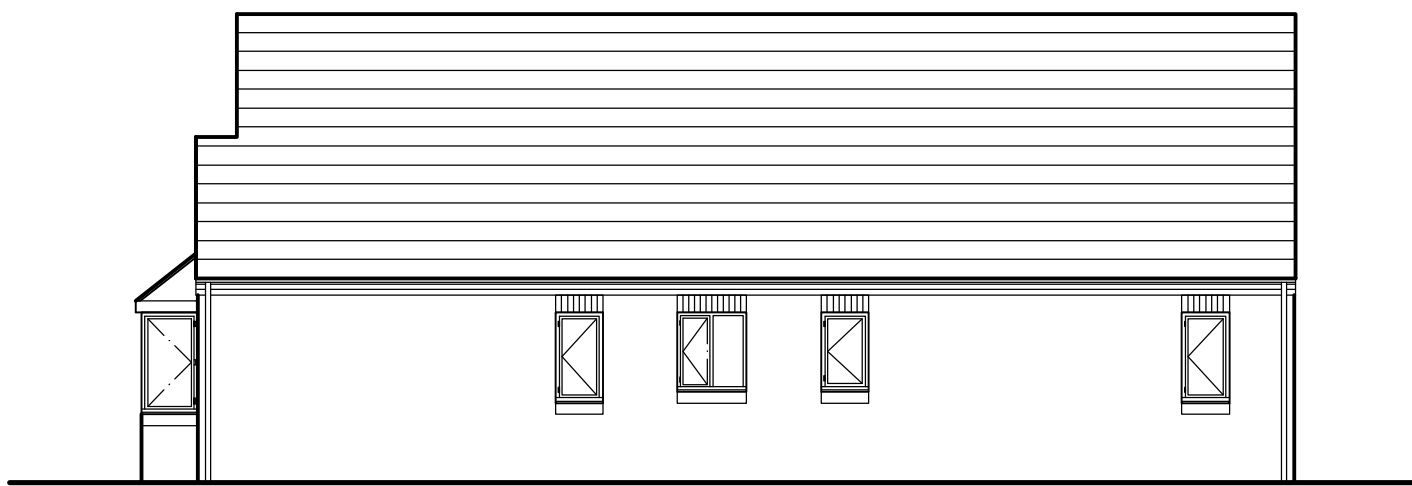


Side

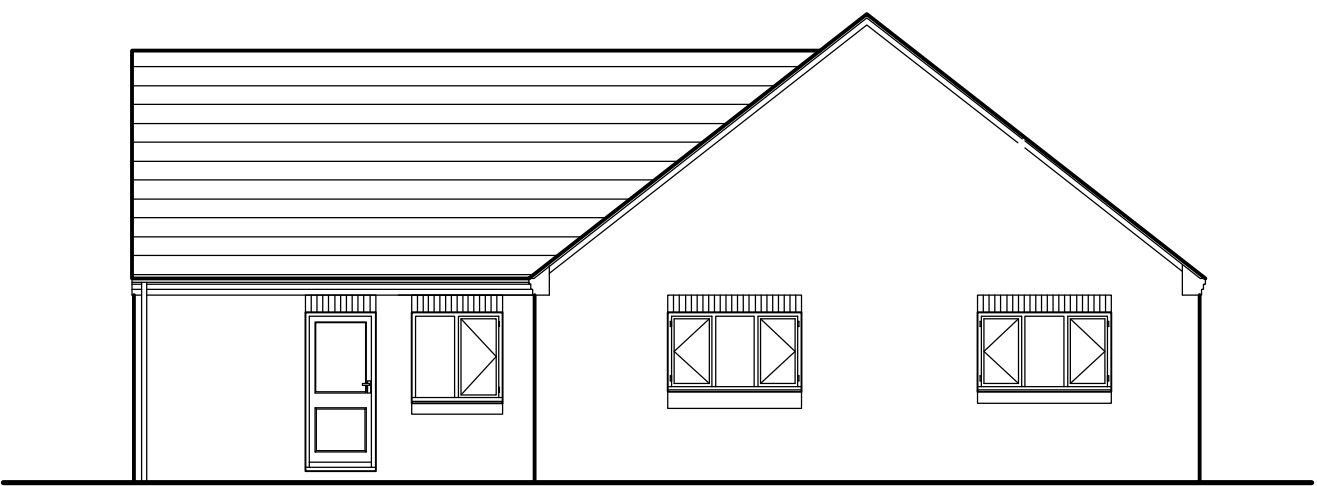

Rear

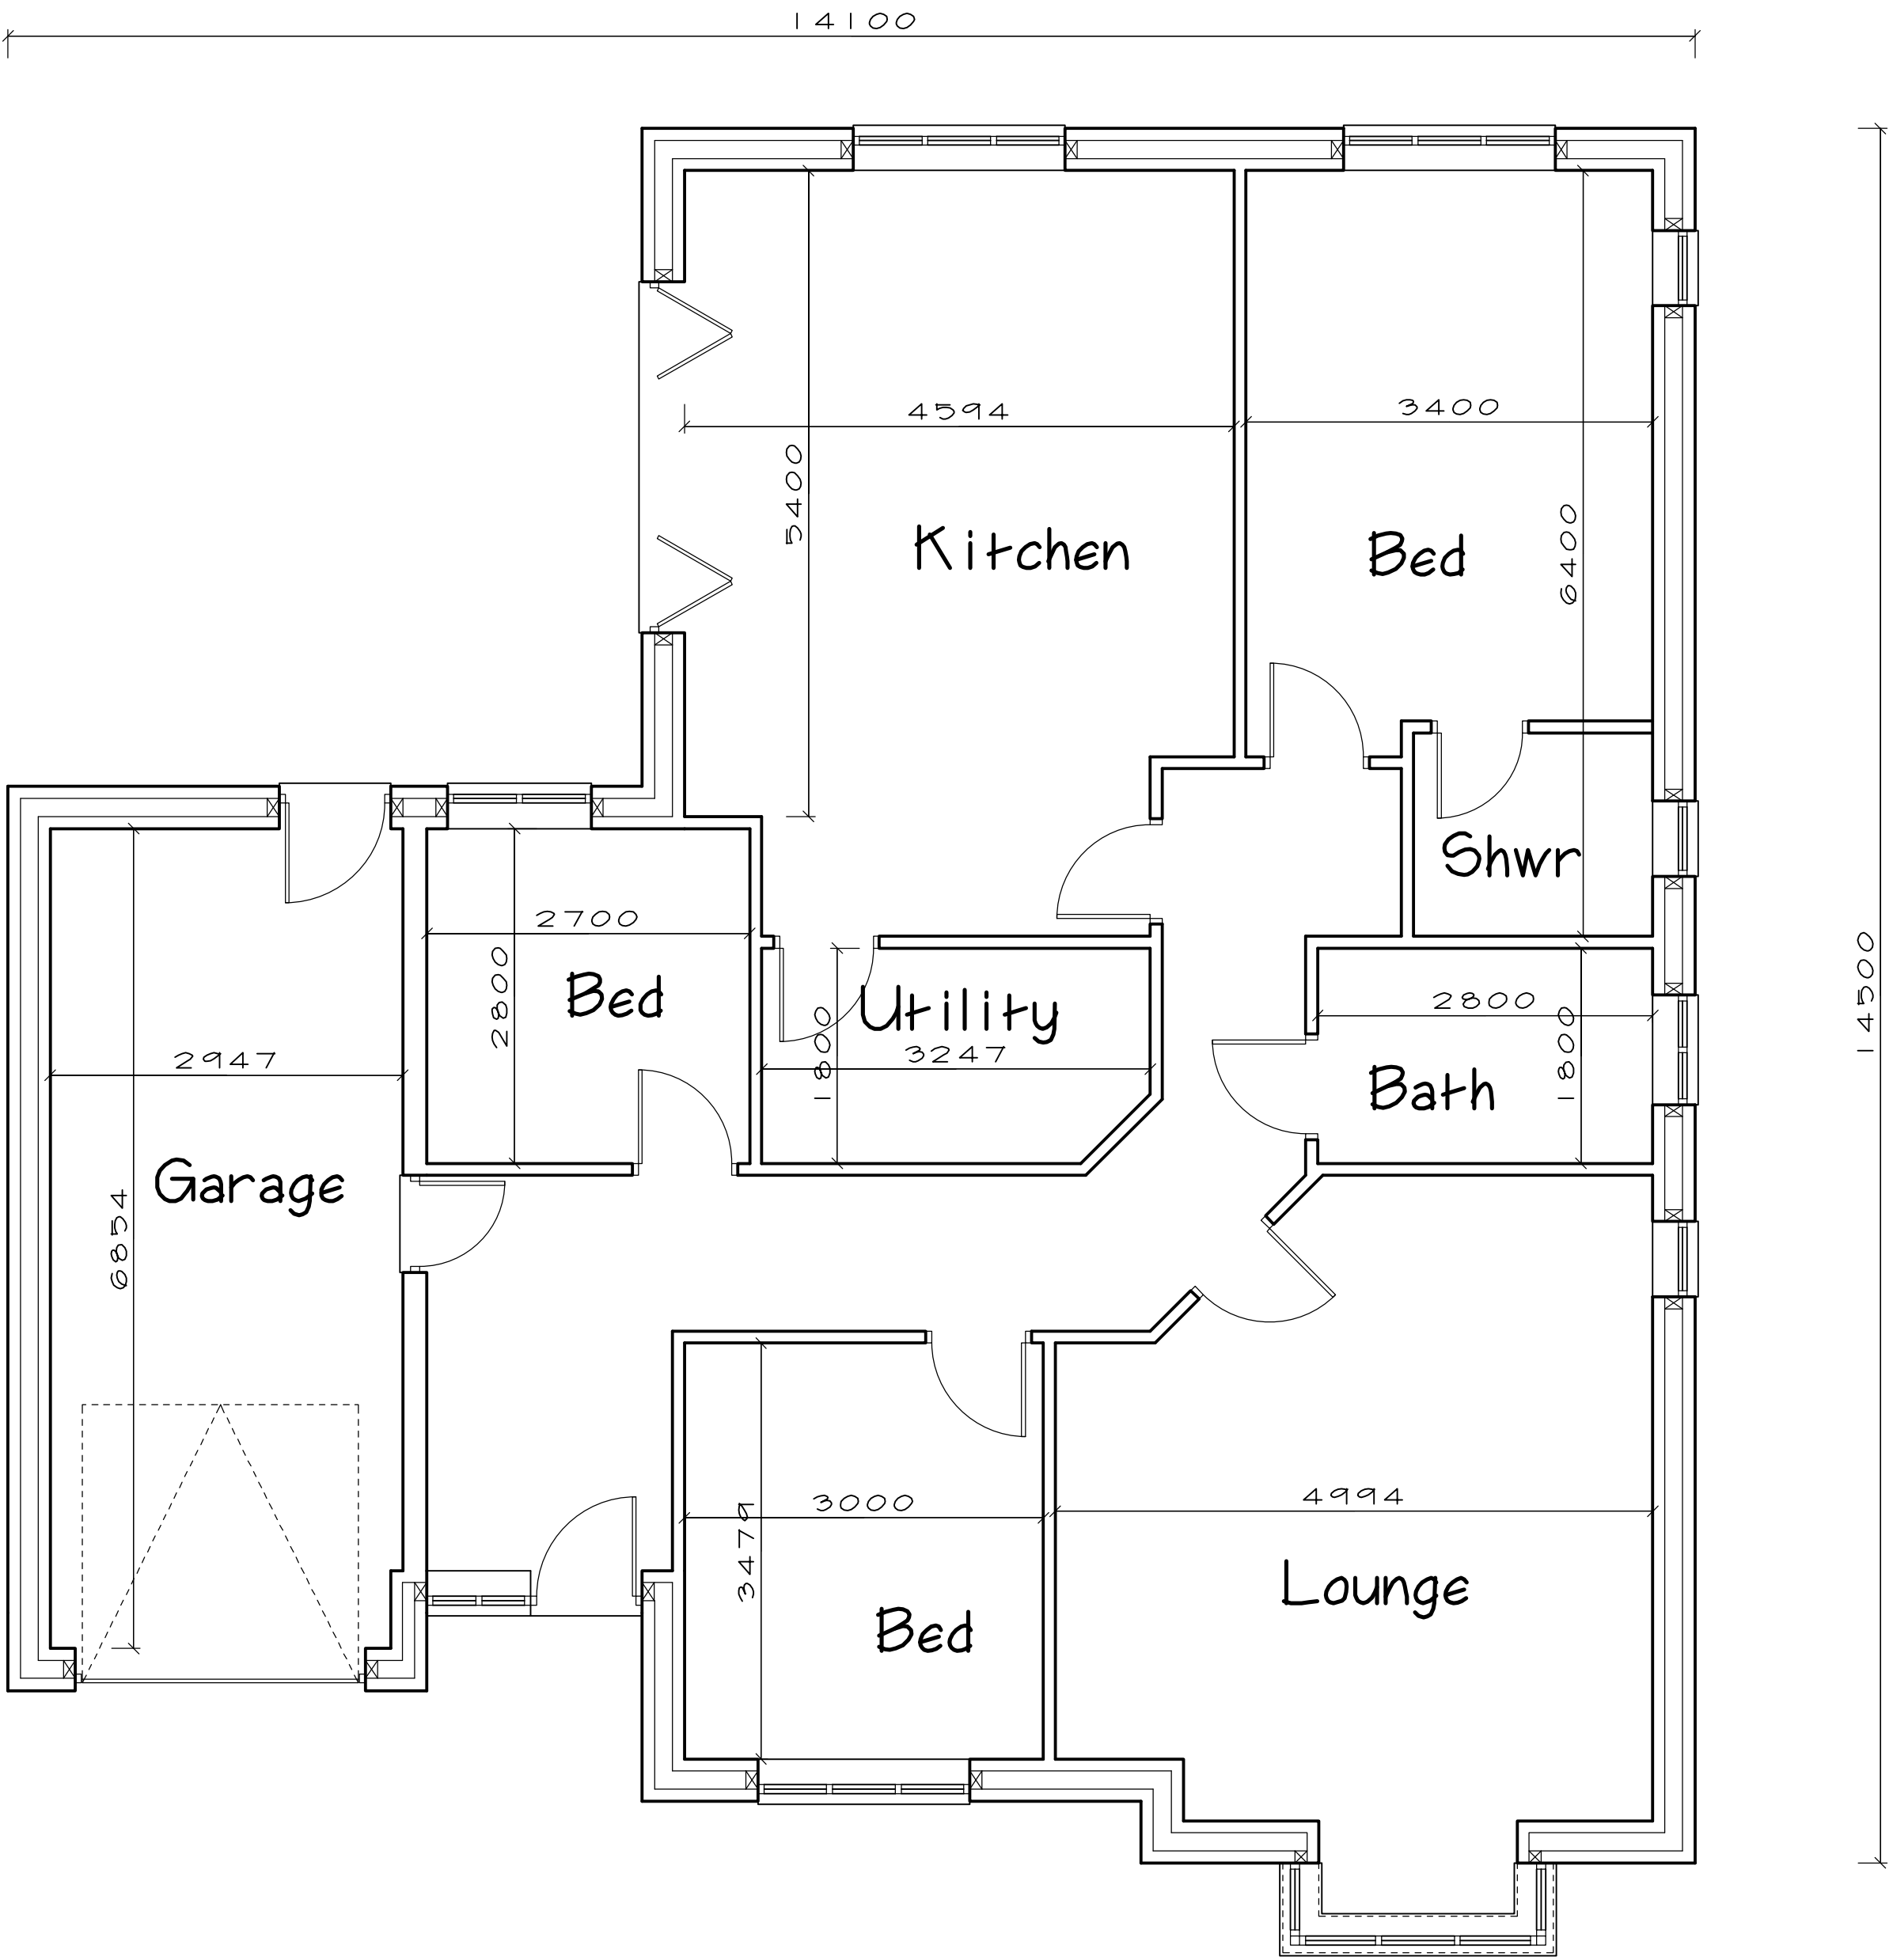

Plans 1-50

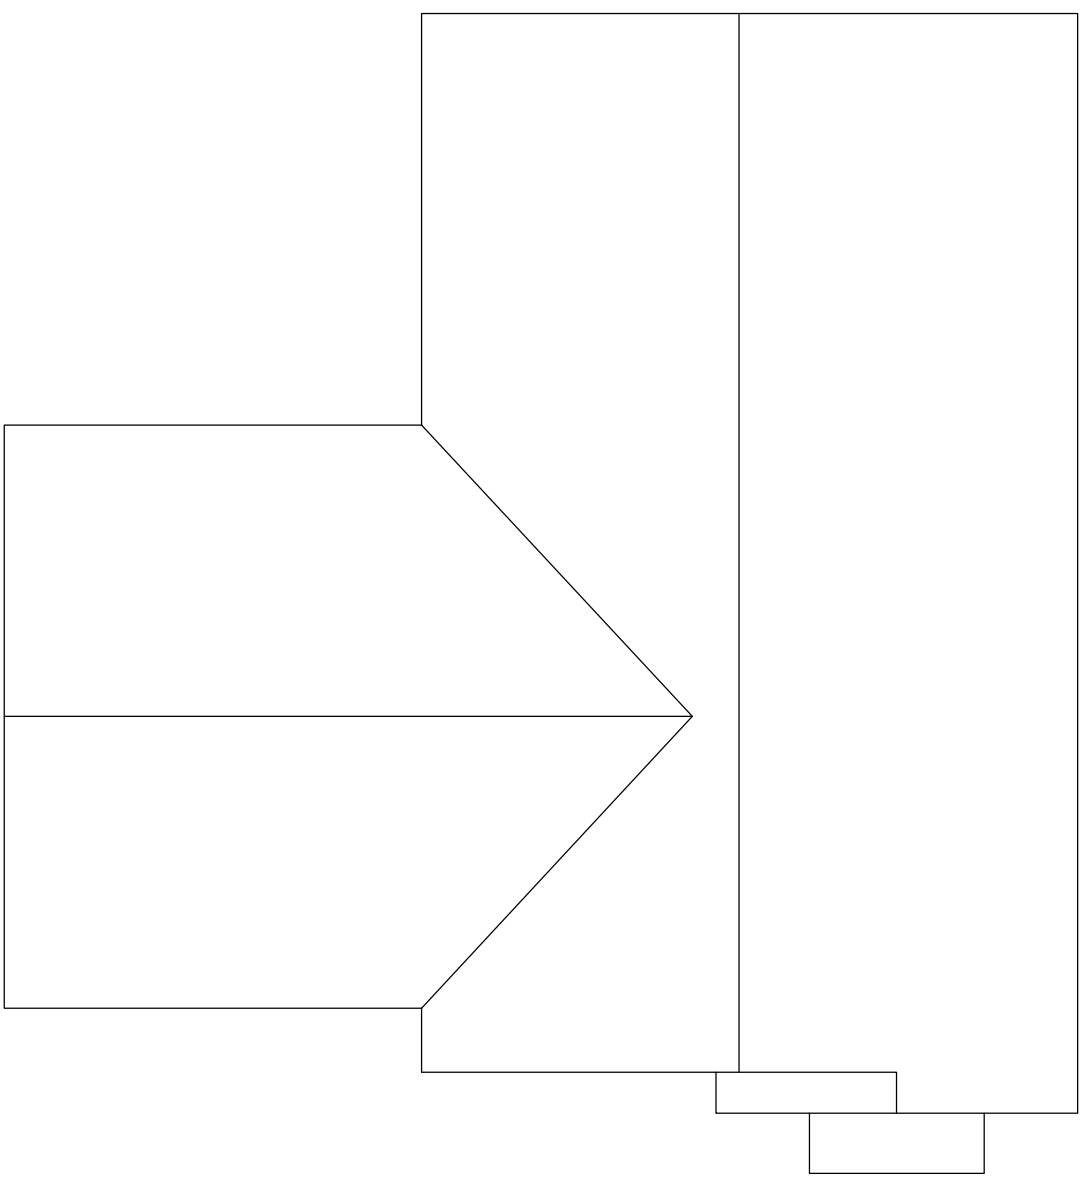

roof

Plot 5

Location and block plans contain Ordnance Survey material Crown Copyright Licence no: LIG0235

Copyright © J S Wilks 2022

SCALE BARS TO BE USED WHEN PRINTED AS A PDF FILE

1-50 1-100

0 1000 (mm)

0 1000 (mm)

1-500 1-1250

0 10 20 (m)

0 10 20 (m)

A1 sheet

RICS **ISVA**

J S WILKS FRICS

CHARTERED SURVEYOR

6 Old Saddler's Yard, Uttoxeter, Staffs. ST14 7RT

U: 01889 565071 M: 07970 840566 E: james@jswilks.co.uk www.jswilks.co.uk

Client:
P McCormack

Address:
Springfields
Breach Lane
Tean

Date: Dec 2022
Dwg No: 7976-1c

Revisions:

1	2	3	4	5