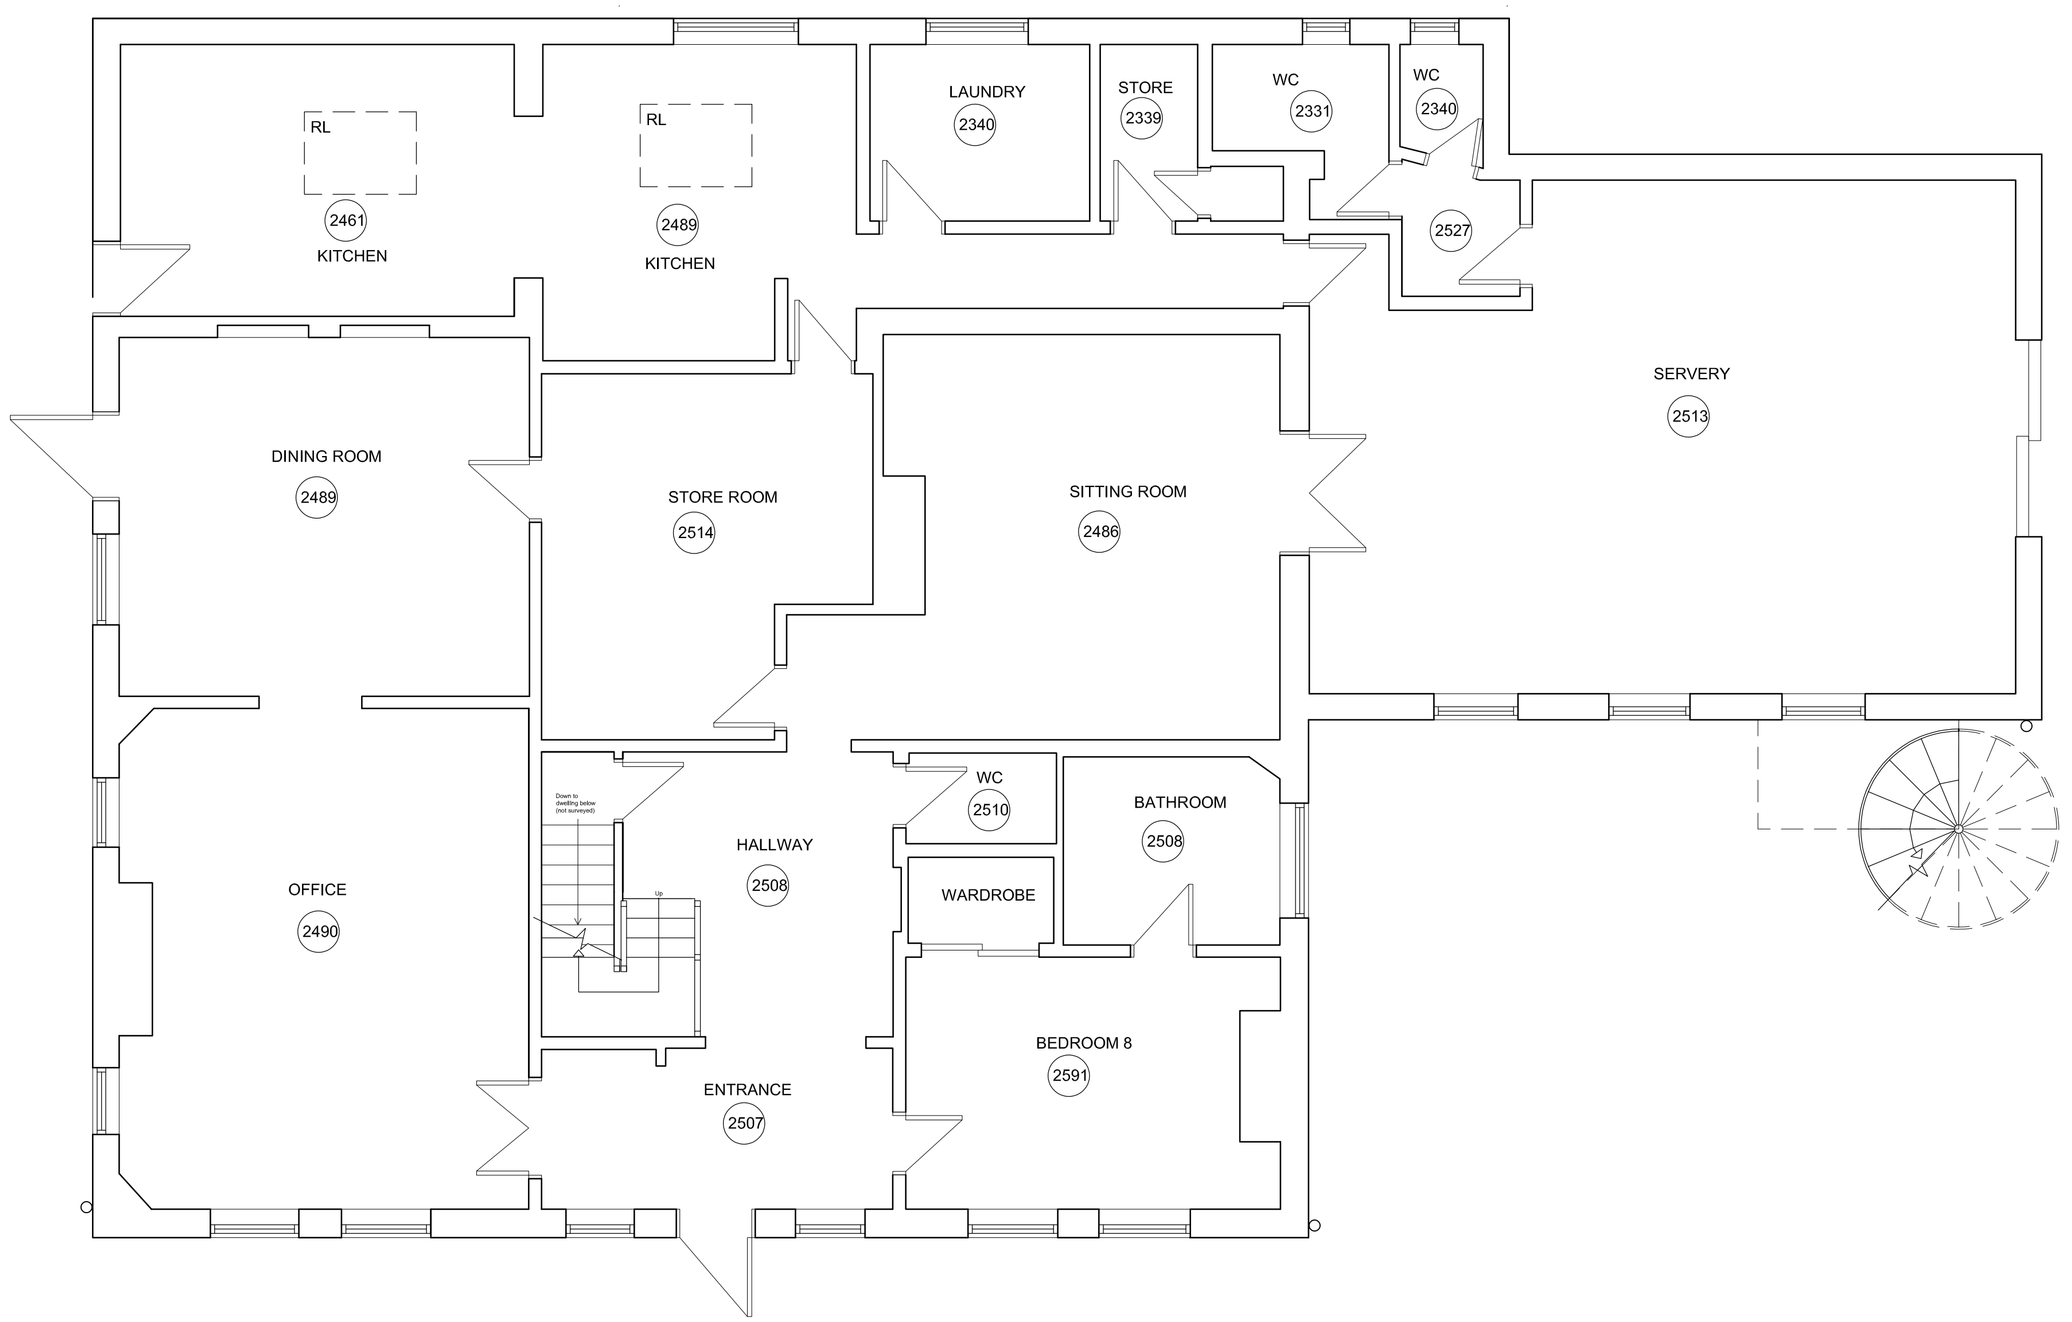

GROUND FLOOR PLAN 1:50



FIRST FLOOR PLAN 1:50

1:50

1m 0 1m 2m 3m 4m 5m

Copyright of this drawing is vested in the Architect and it must not be copied or reproduced without consent. Figured dimensions only are to be taken from this drawing. All contractors must visit the site and be responsible for taking and checking all dimensions relative to their work. Hewitt&Carr Architects Ltd are to be advised of any variation between drawings and site conditions.
CLIENTS ARE ADVISED TO CLARIFY DIMENSIONS WITH THE ARCHITECT PRIOR TO SETTING OUT AND NOT TO SCALE FROM THE DRAWING

Rev.	Drawn	Comments	Date

Hewitt&Carr Architects
A: DaisyBank House I 17-19 Leek Road I Cheadle I ST10 1JE
T: 01538 756888
E: enquiries@hcarchitects.co.uk
W: www.hcarchitects.co.uk

Client
Mr Phil Tester

Project
Change of use from C1 (Hotel) to C3 (Dwelling) at The Laurels, Oakamoor, Stoke on Trent, ST10 3DF

Title
Floor plans as existing

SURVEY

Status
PLANNING

Date Feb 2023 Drawn ANK

Scale @A1 1:50 Checked

Project No 01267 Drawing No. AL(0)01 Rev

File Ref: H:\REF