Please note :
There are no proposed changes to the elevations

1:50
1m 0 1m 2m 3m 4m 5m

1:100
2m 0 2m 4m 6m 8m 10m

Copyright of this drawing is vested in the Architect and it must not be copied or reproduced without consent. Figured dimensions only are to be taken from this drawing. All contractors must visit the site and be responsible for taking and checking all dimensions relative to their work. Hewitt&Carr Architects Ltd are to be advised of any variation between drawings and site conditions.
CLIENTS ARE ADVISED TO CLARIFY DIMENSIONS WITH THE ARCHITECT PRIOR TO SETTING OUT AND NOT TO SCALE FROM THE DRAWING


Rev.	Drawn	Comments	Date



FRONT ELEVATION 1:50



SIDE ELEVATION 1:50

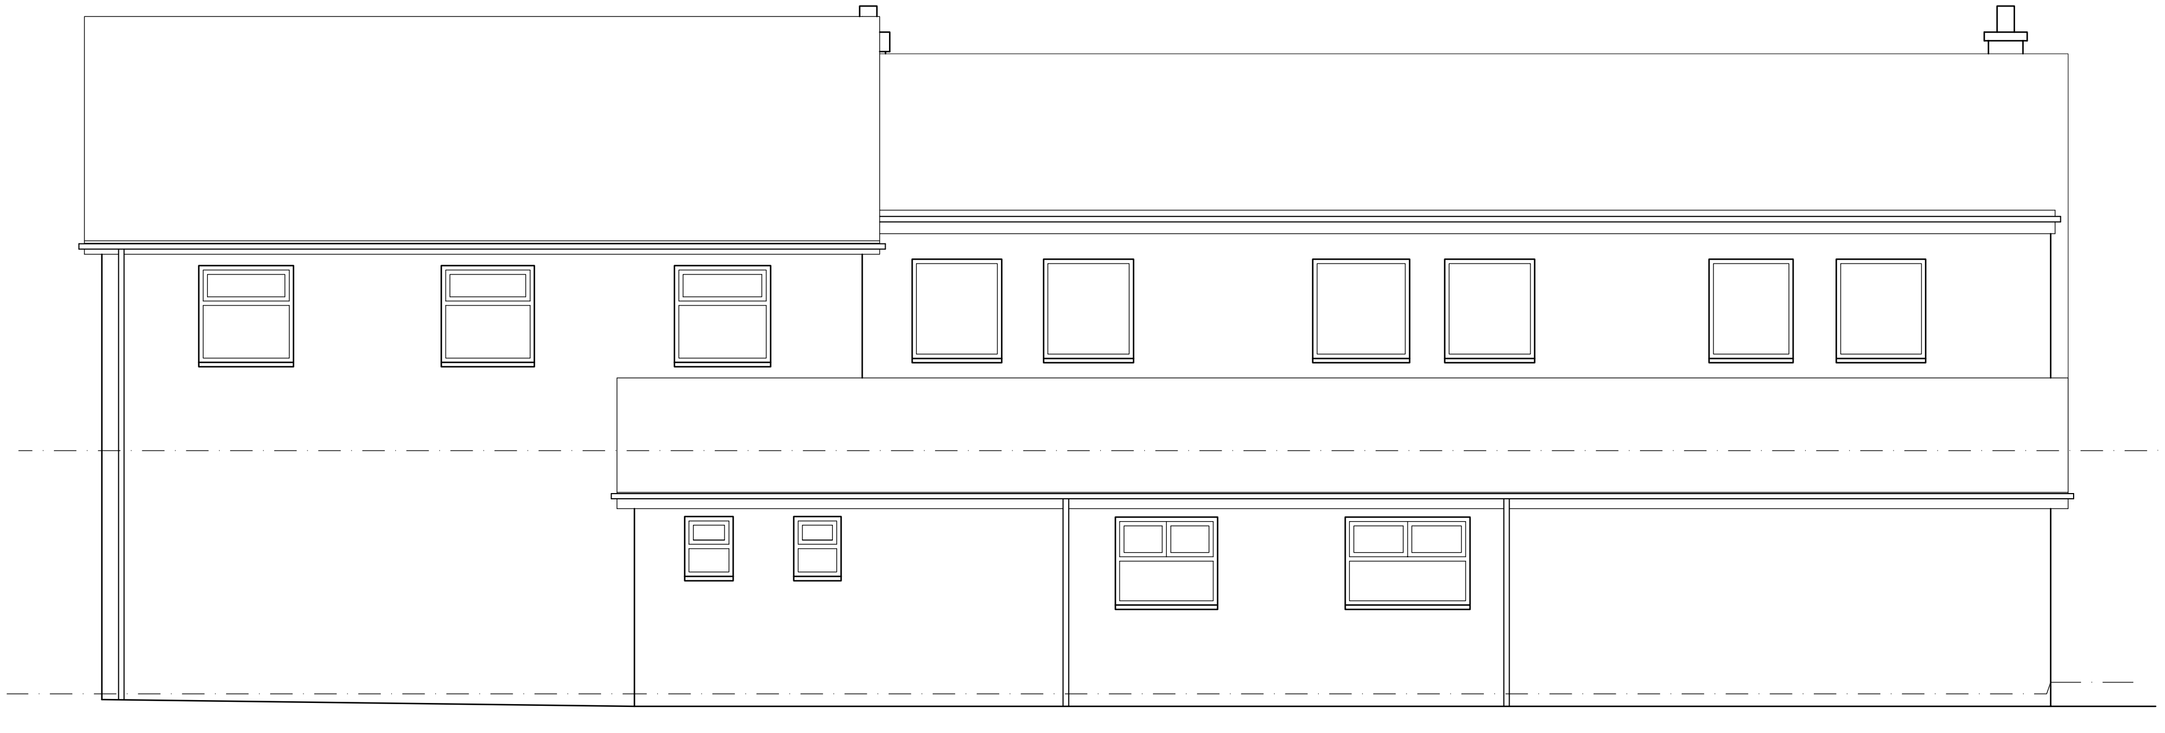

REAR ELEVATION 1:50



SIDE ELEVATION 1:100

Hewitt&Carr Architects
A: DaisyBank House I 17-19 Leek Road I Cheadle I ST10 1JE
T: 01538 756888
E: enquiries@hcarchitects.co.uk
W: www.hcarchitects.co.uk

Client
Mr Phil Tester

Project
Change of use from C1 (Hotel) to C3 (Dwelling) at The Laurels, Oakamoor
Stoke on Trent, ST10 3DF

Title
Elevations as existing

SURVEY

Status
PLANNING

Date Feb 2023 Drawn ANK

Scale @A1 As noted Checked

Project No 01267 Drawing No. AL(0)02 Rev

File Ref: H:\REF