Copyright of this drawing is vested in the Designer and it must not be copied or reproduced without consent.
Contractor to check site for any utility locations that may affect any proposals prior to commencement on site
Contractor to check any site dimensions prior to commencement on site

Rev.	Drawn	Comments	Date
A	ME	Car parking provision amended to show 6 parking spaces	Jul 22
B	ME	Existing car parking provision for 4 parking spaces to remain & proposed fencing omitted	Feb 23

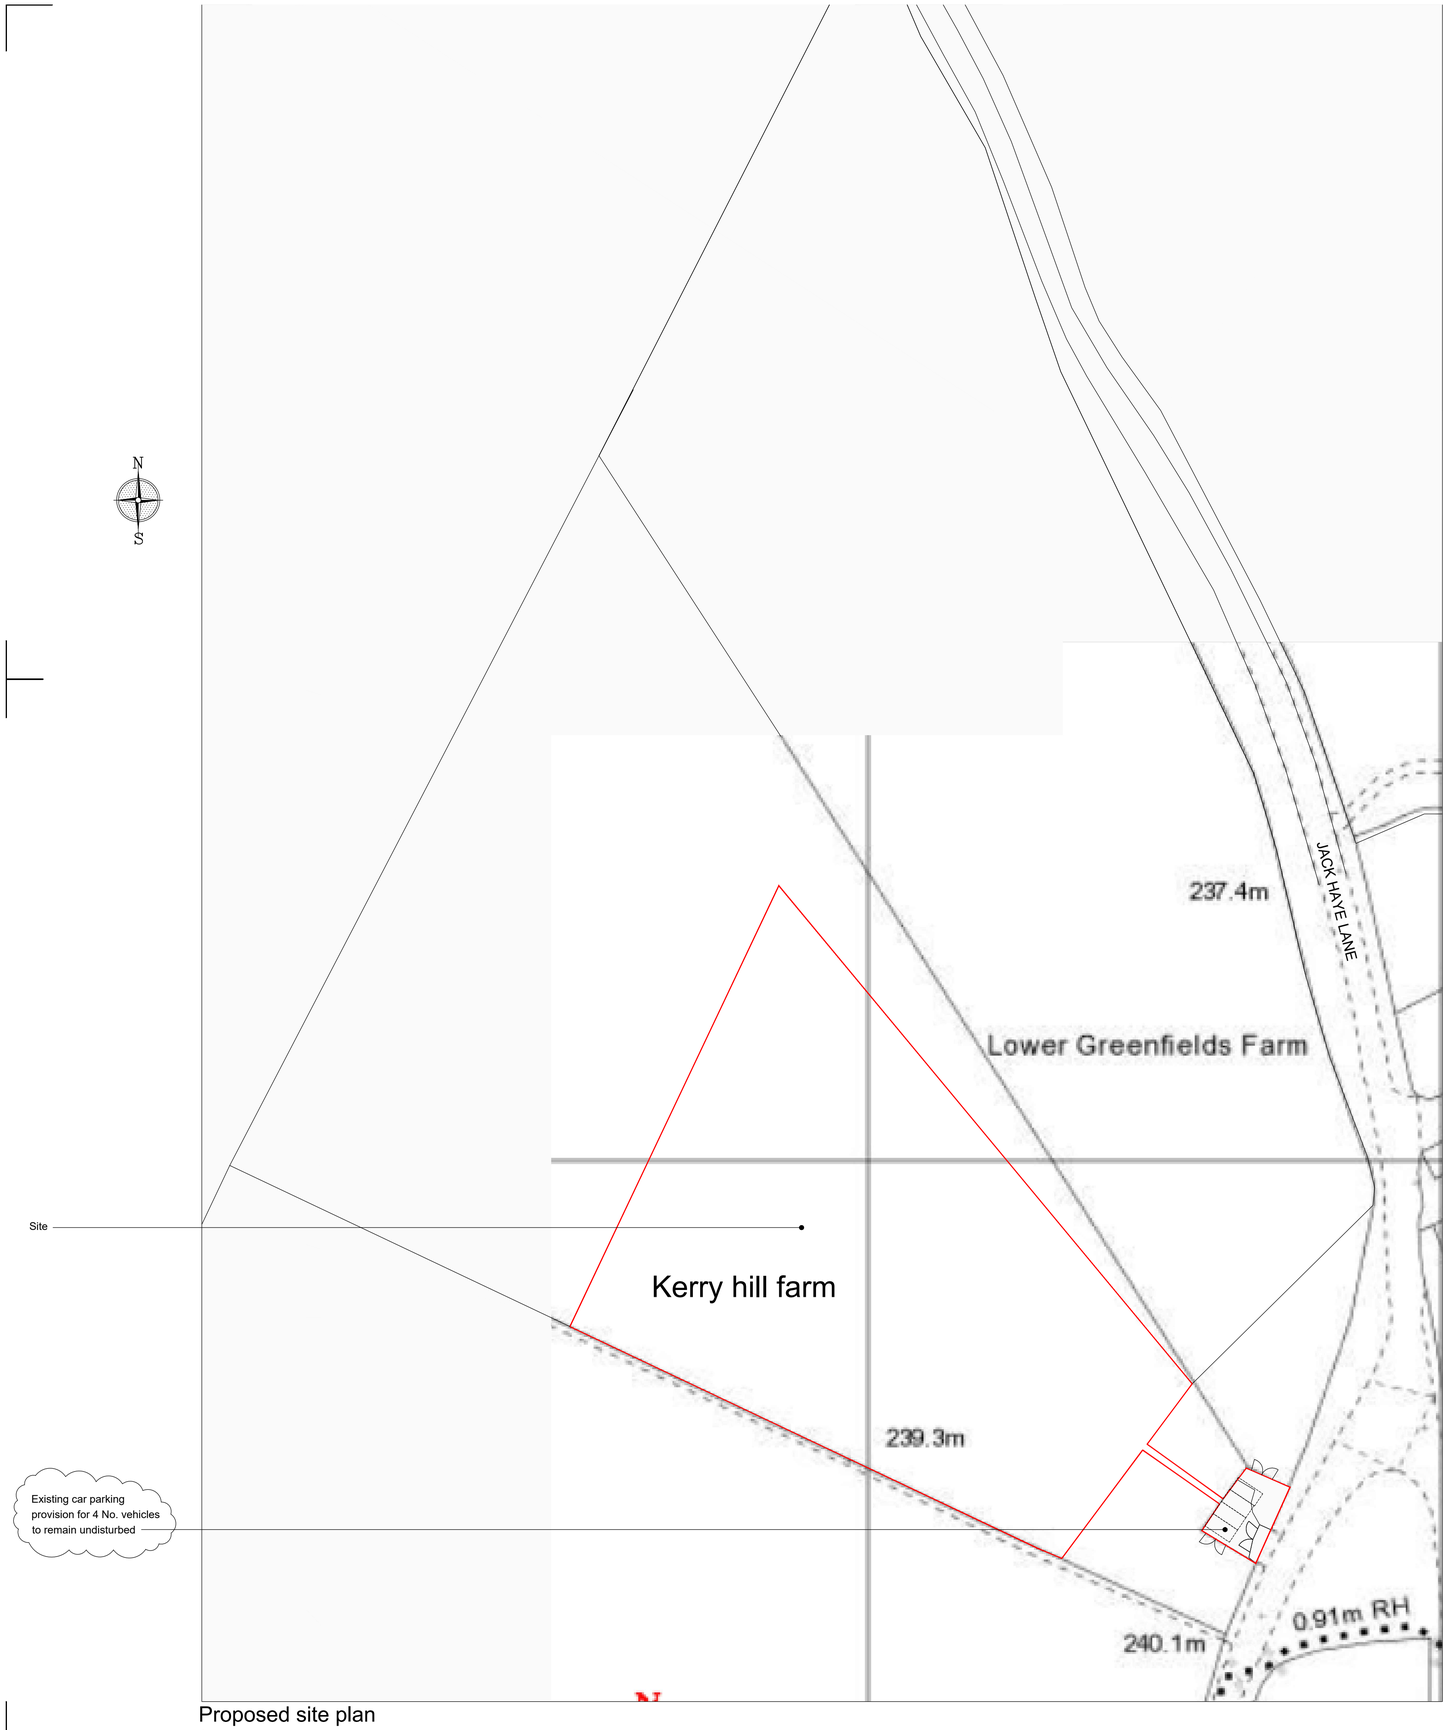

Proposed site plan
Scale 1:500

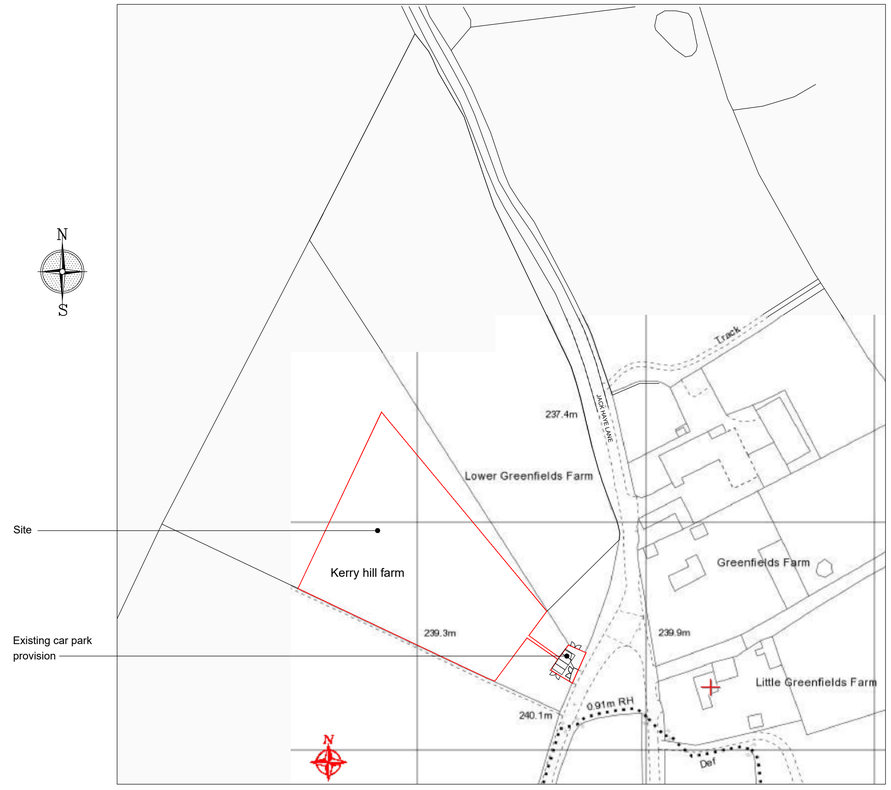

Site location plan
Scale 1:1250

Reproduced from the Ordnance Survey map with the permission of Ordnance Survey on behalf of The Controller of Her Majesty's Stationery Office
Licence No. AL 100001834

Client
MRS REGAN

Project
PROPOSED CHANGE OF USE OF LAND AT
KERRY HILL FARM,
EAVES LANE, ST2 8NA

Title
PROPOSED PLANS

Status
PLANNING PERMISSION

Date FEBRUARY 2023 Drawn ME

Scale @A1 AS SHOWN Checked

Project No 100-02B Drawing No. Rev

Copyright ©M&E Design Sol. 2019. All rights reserved.