


## Location Plan - 26 Asquith Close

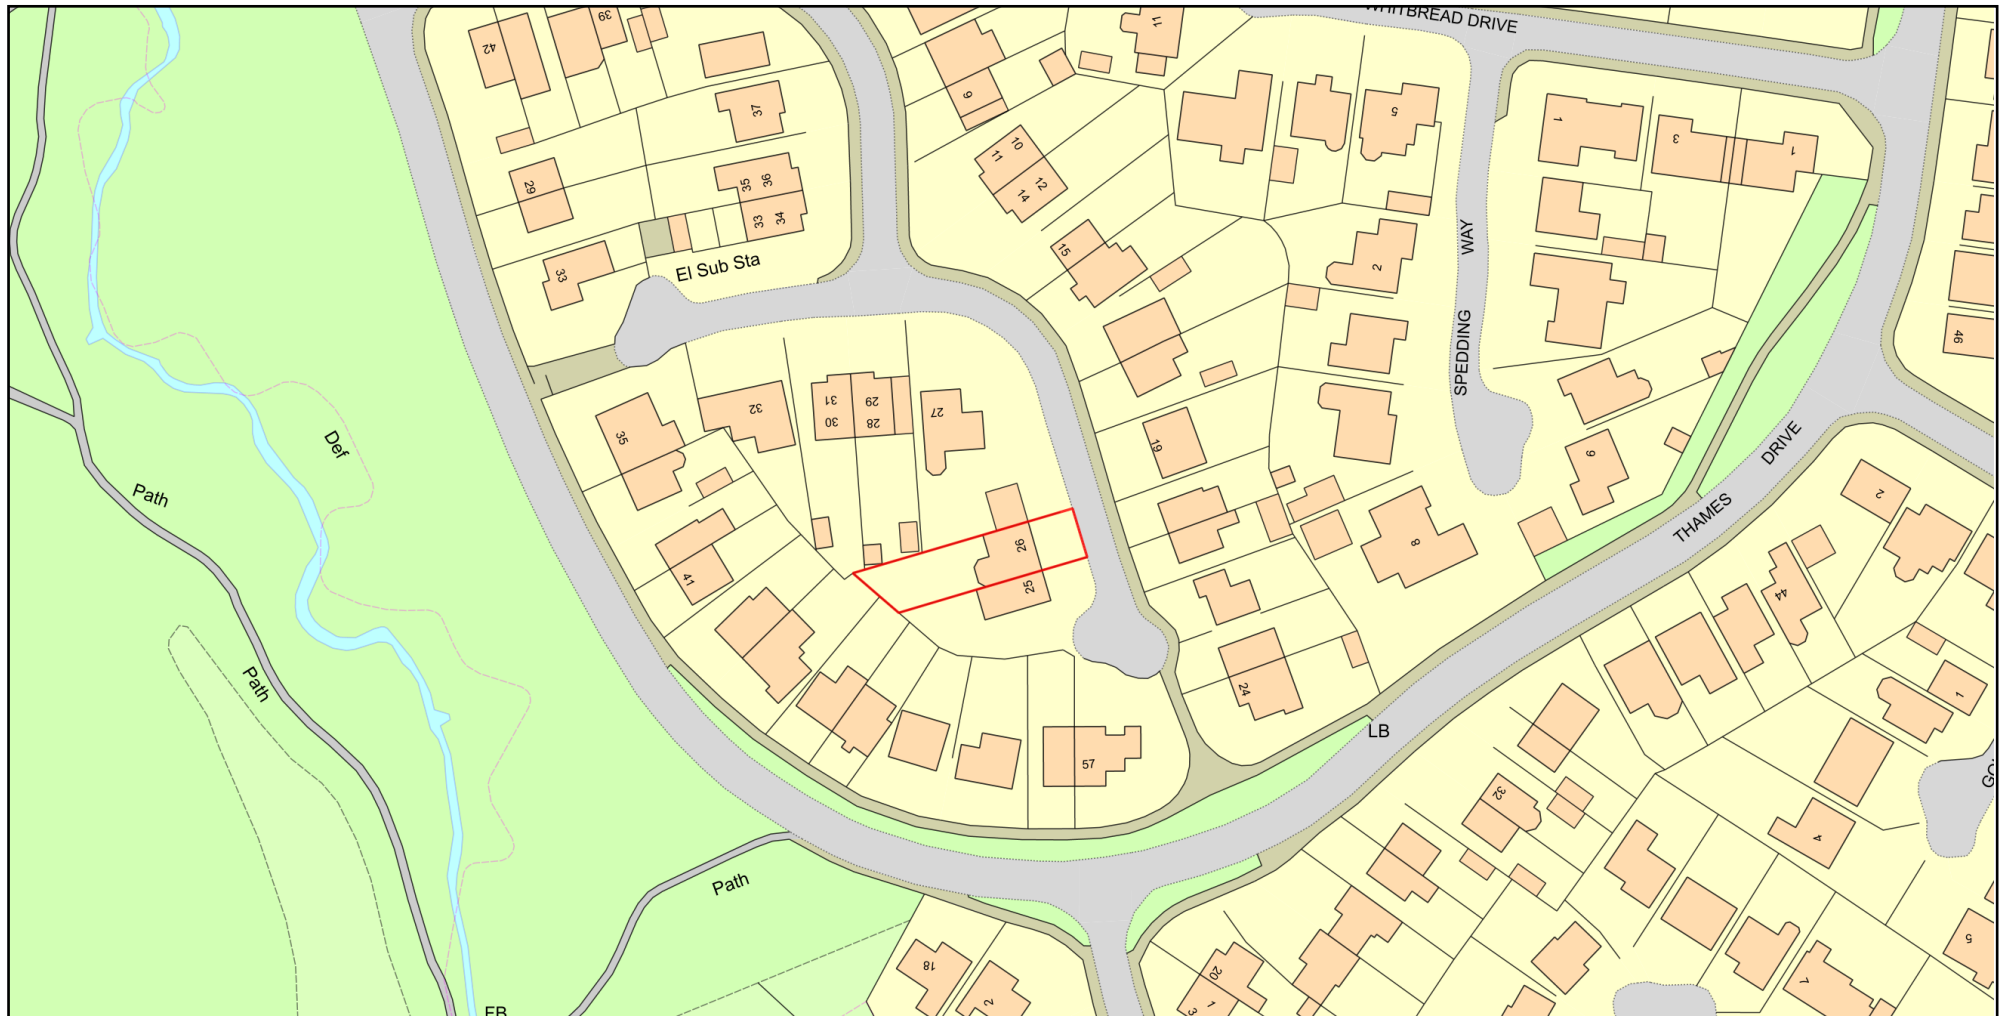

0 50  
Metres



Plan Produced for: Mr and Mrs Chawner

Date Produced: 13 Feb 2023

Plan Reference Number: TQRQM23044190846473

Scale: 1:1250 @ A4

© Crown copyright and database rights 2021 OS 100042766

