
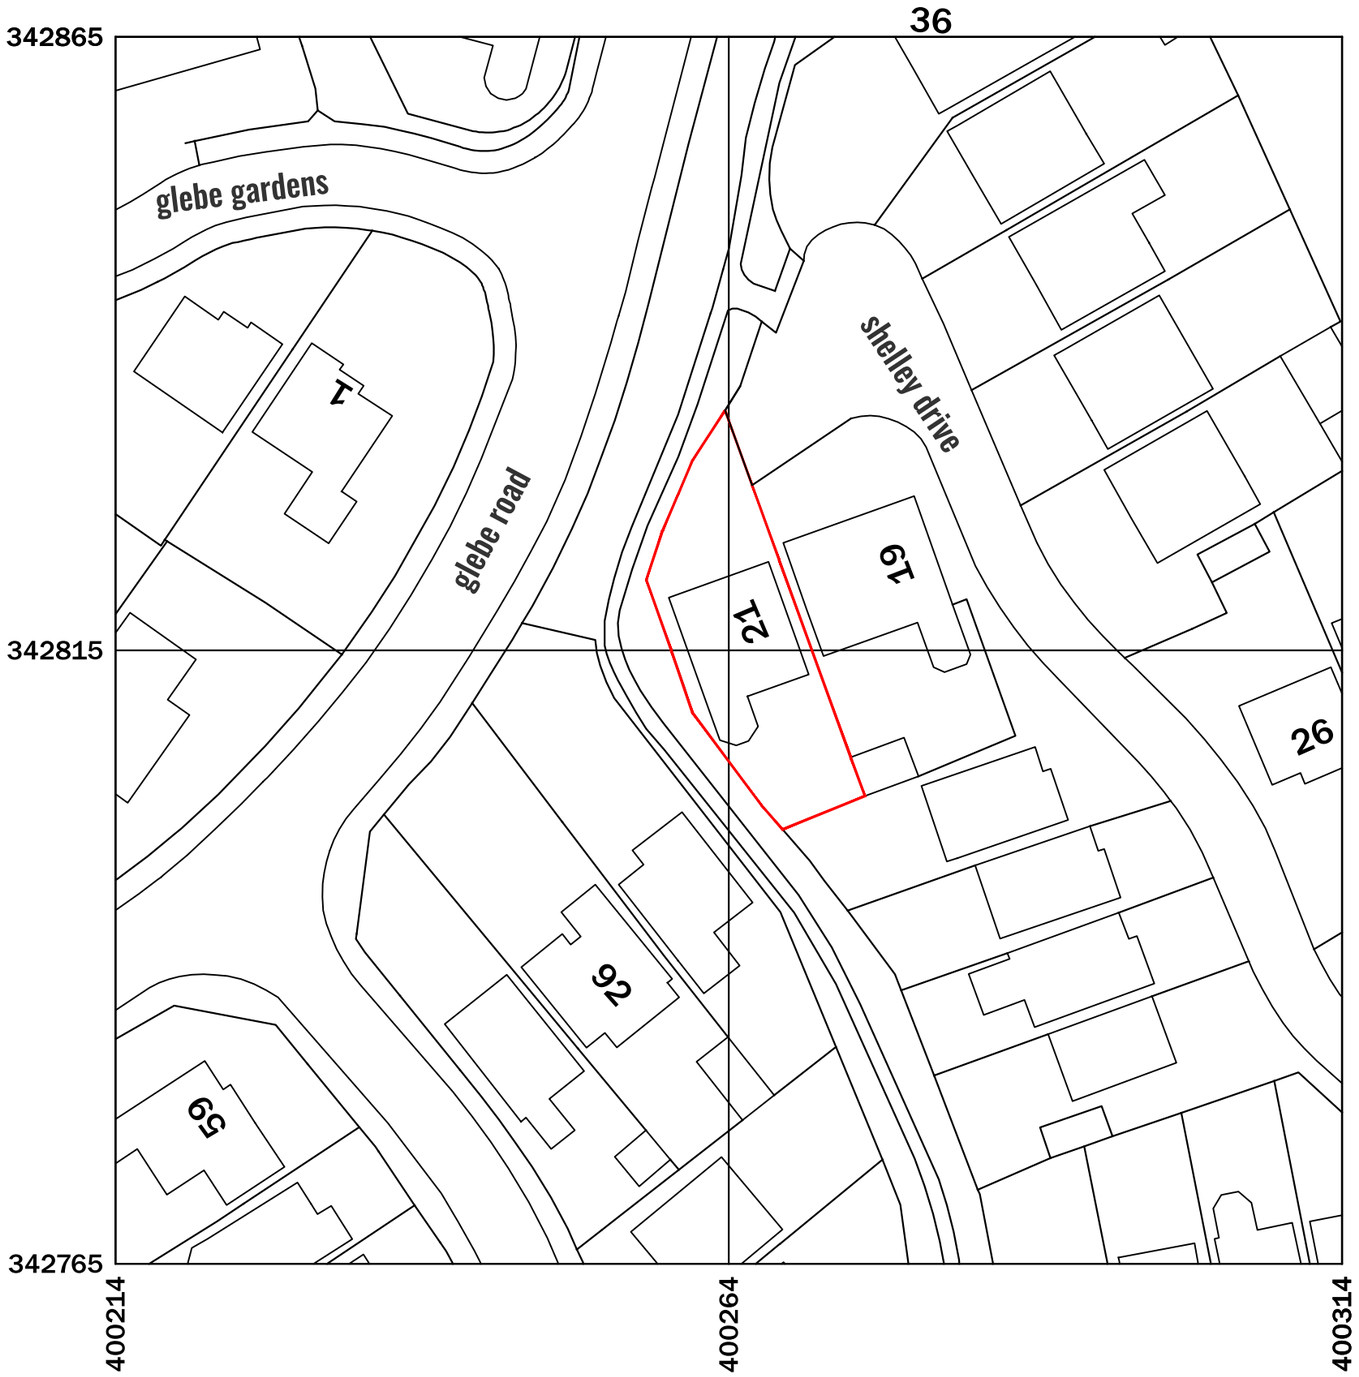


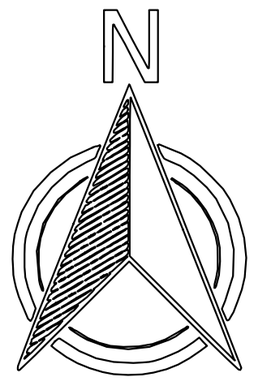

UK Planning Maps

01856 898 022
www.UKPlanningMaps.com

place for humans

21 SHELLEY DRIVE.
CHEADLE.


LOCATION PLAN


SCALE: 1:500 @ A.3

A3.0

DRAWN BY: Joe Robertshaw

Produced on 16 February 2023 from the Ordnance Survey National Geographic Database and incorporating surveyed revision available at this date.
This map shows the area bounded by 400214 342765,400314 342765,400314 342865,400214 342865,400214 342765
Crown copyright and database rights 2023 OS 100054135. Supplied by copla ltd trading as UKPlanningMaps.com a licensed Ordnance Survey partner (OS 100054135).
Data licence expires 16 February 2024. Unique plan reference: v1c//909597/1227537

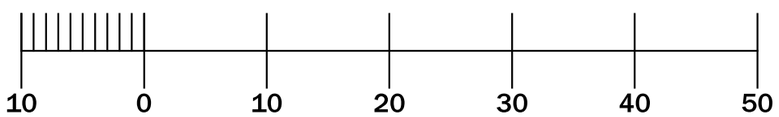


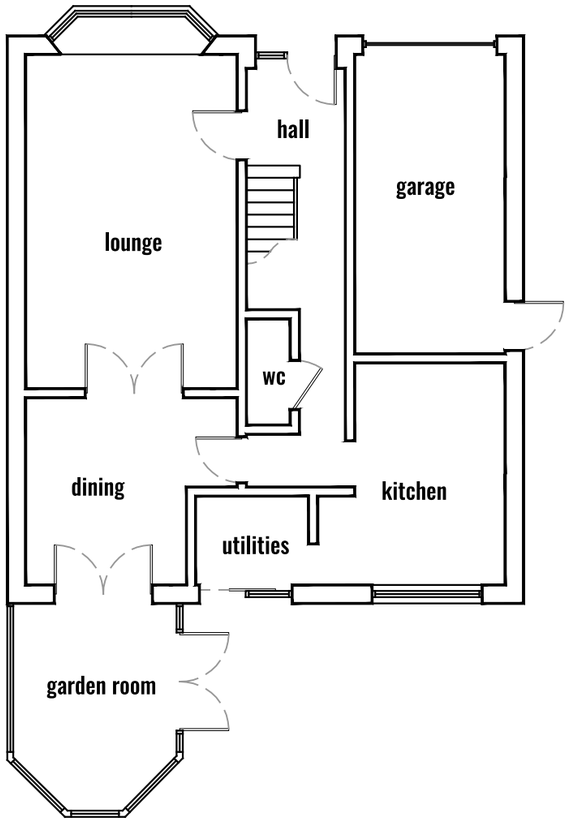


FP1 GROUND FLOOR PLAN
SCALE: 1:100 @ A3
EXISTING



E1 FRONT ELEVATION
SCALE: 1:100 @ A3
EXISTING

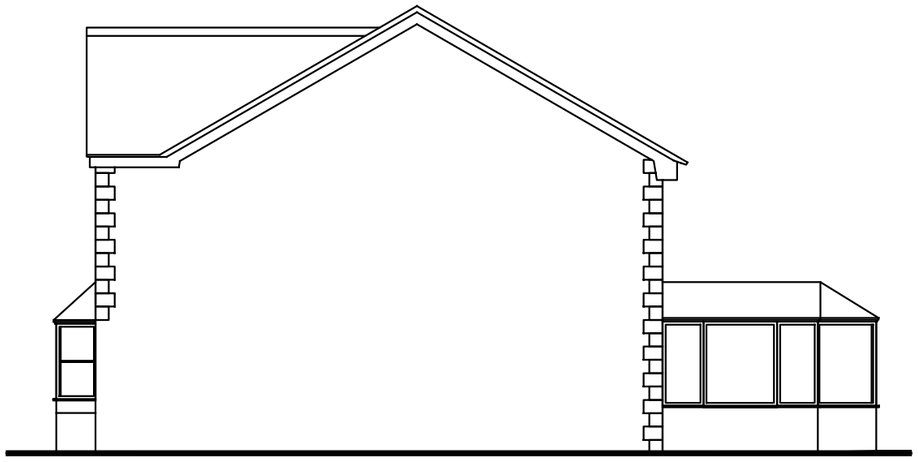

E2 SIDE ELEVATION
SCALE: 1:100 @ A3
EXISTING

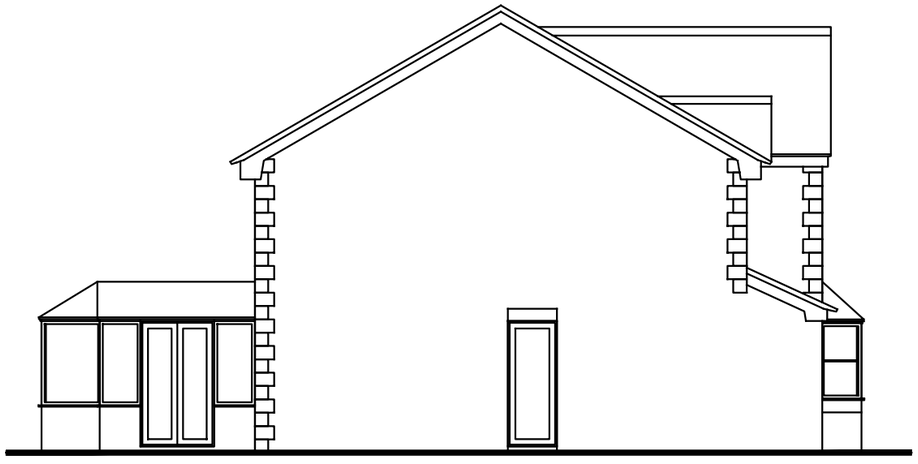

E3 SIDE ELEVATION
SCALE: 1:100 @ A3
EXISTING

place for humans


21 SHELLEY DRIVE.
CHEADLE.

EXISTING
PLANS

SCALE: 1:100 @ A.3

A3.1

DRAWN BY: Joe Robertshaw

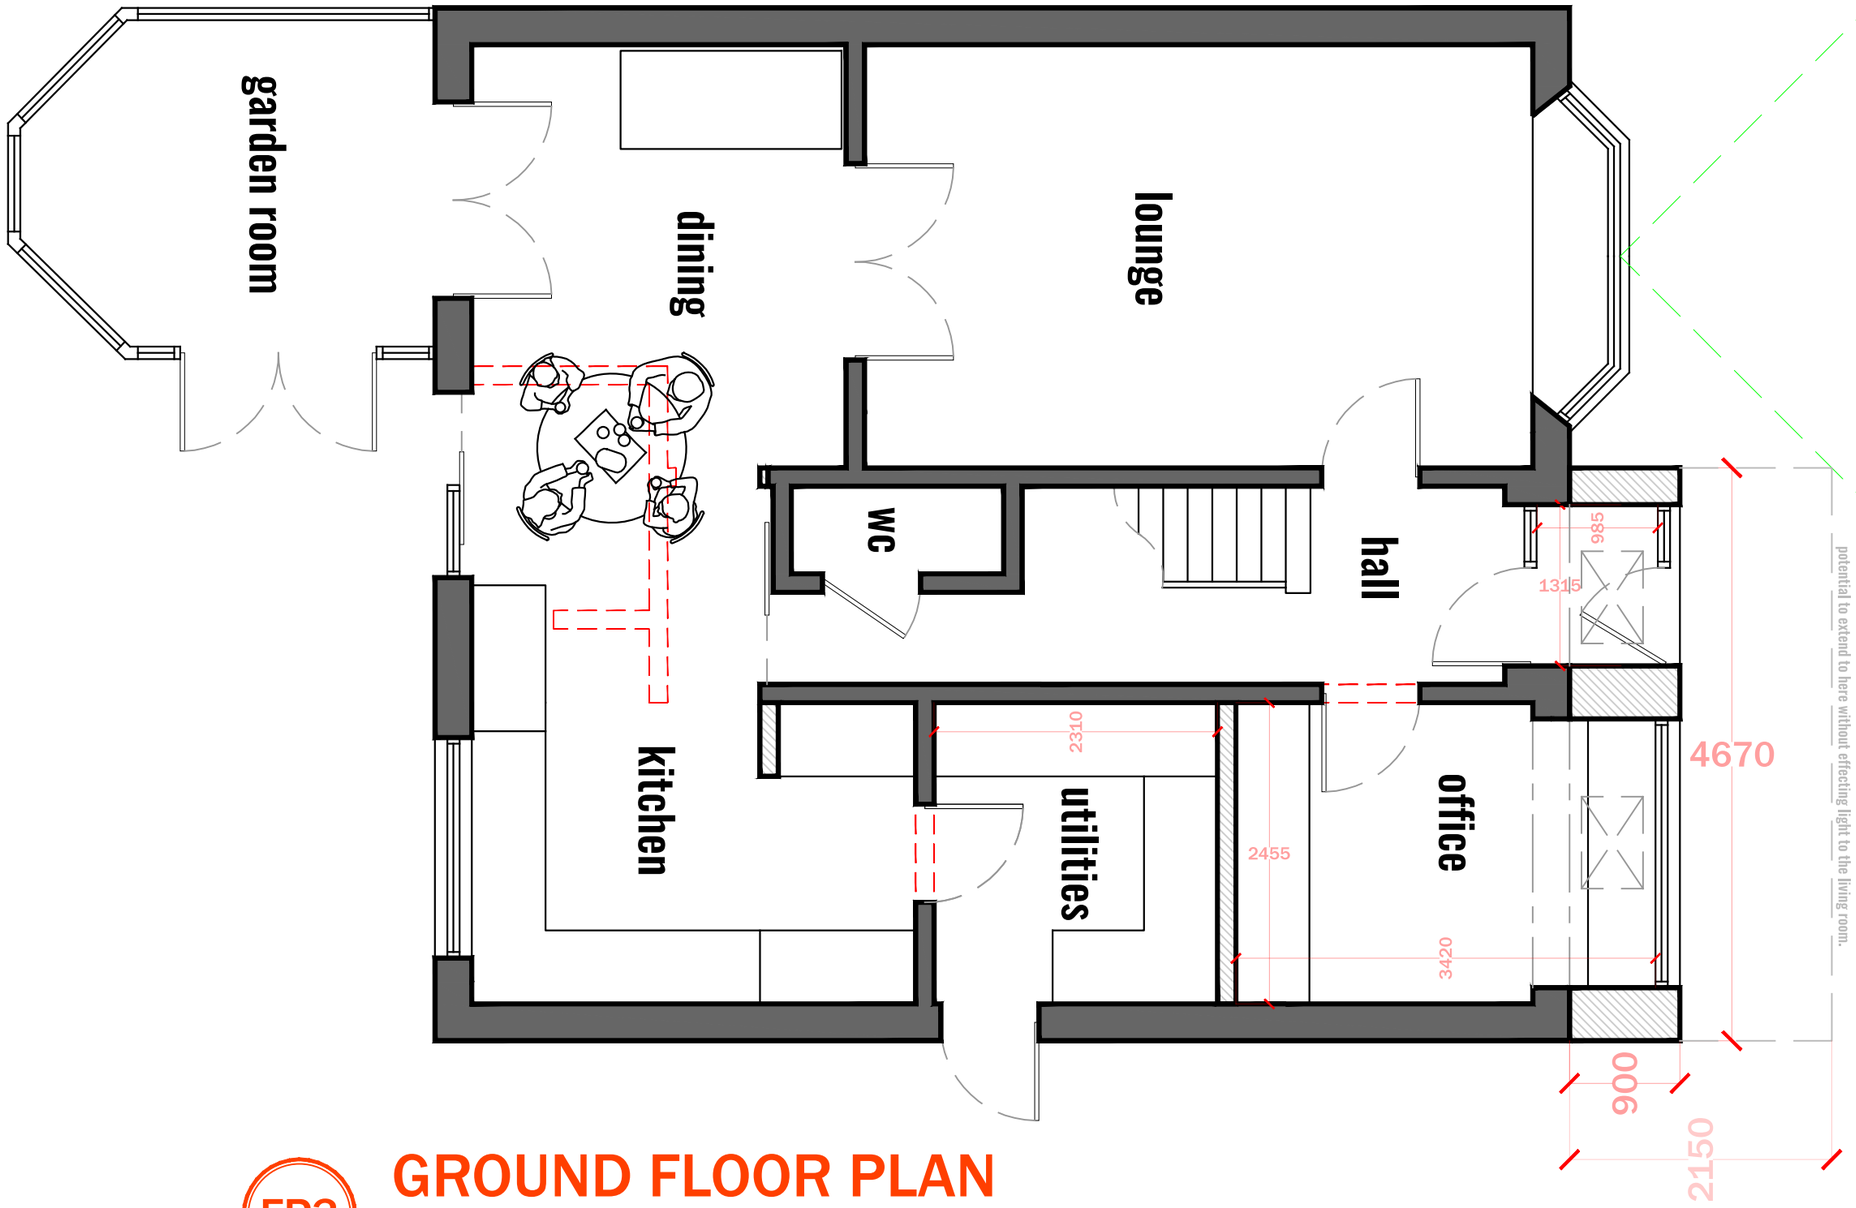

FP3

GROUND FLOOR PLAN PROPOSED

SCALE: 1:50 @ A3

place for humans

21 SHELLEY DRIVE.
CHEADLE.

PROPOSED
FLOOR PLAN

SCALE: 1:50 @ A.3

A3.2

DRAWN BY: Joe Robertshaw



E5

FRONT ELEVATION

SCALE: 1:50 @ A3

PROPOSED

place for humans


21 SHELLEY DRIVE.
CHEADLE.

PROPOSED
ELEVATION

SCALE: 1:50 @ A.3

A3.3

DRAWN BY: Joe Robertshaw

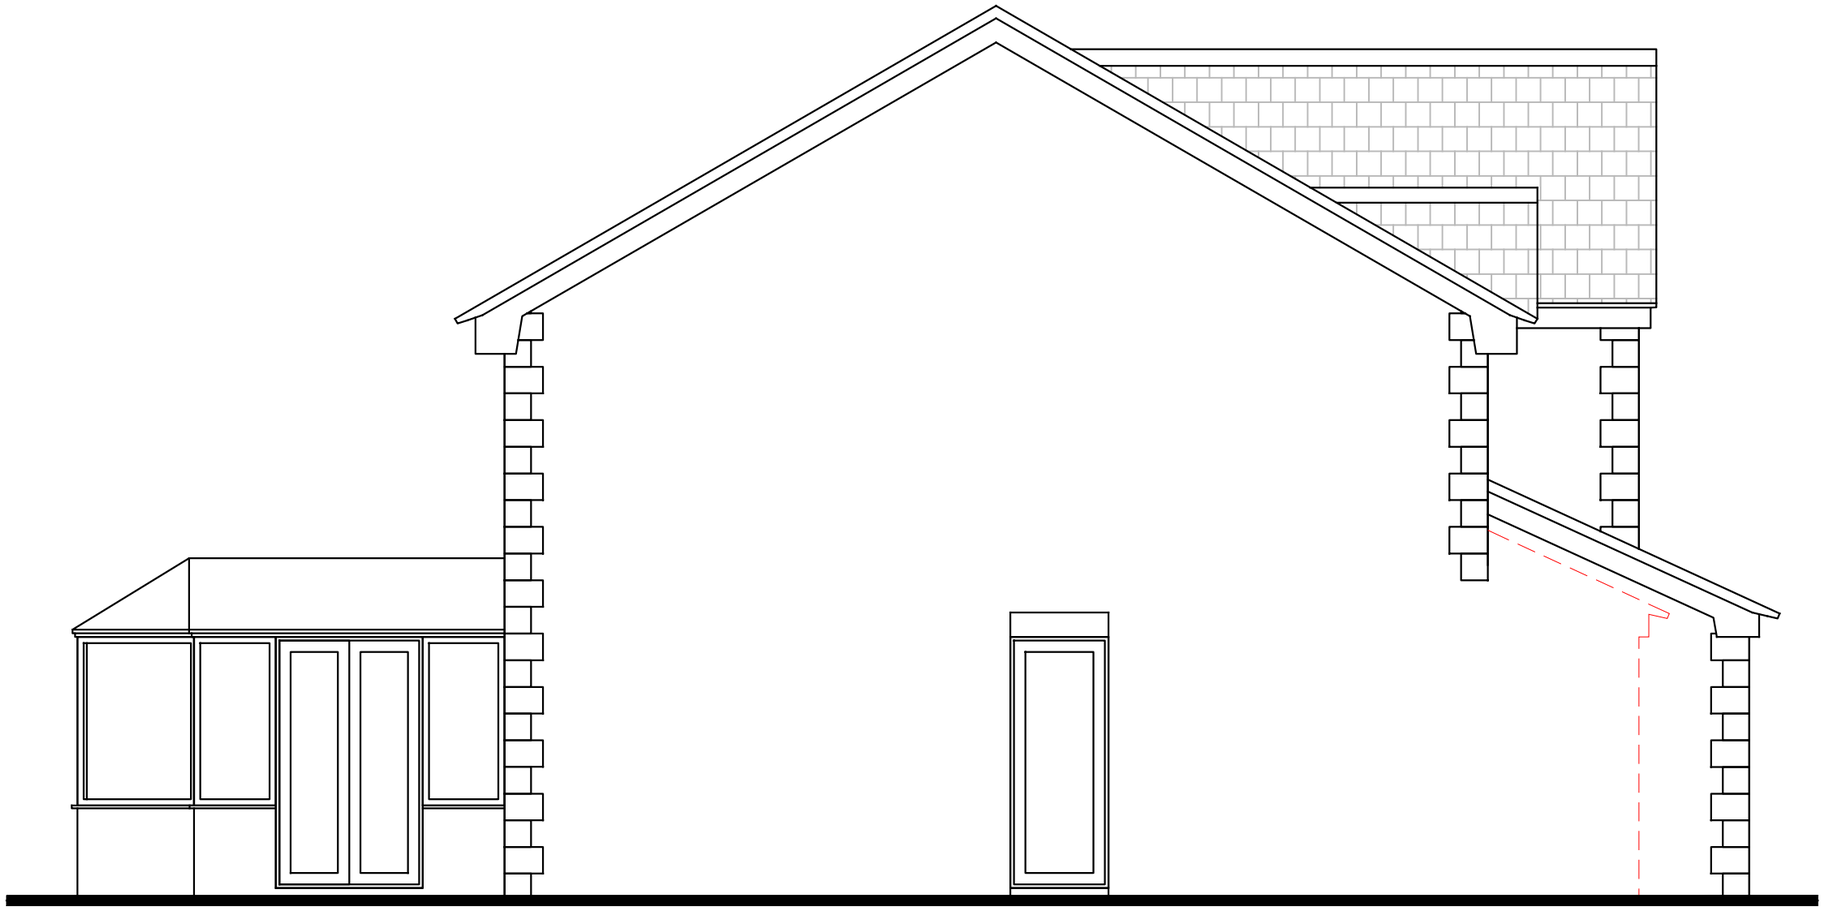

E6

SIDE ELEVATION

SCALE: 1:50 @ A3

PROPOSED

place for humans


21 SHELLEY DRIVE.
CHEADLE.

PROPOSED
ELEVATION

SCALE: 1:50 @ A.3

A3.4

DRAWN BY: Joe Robertshaw

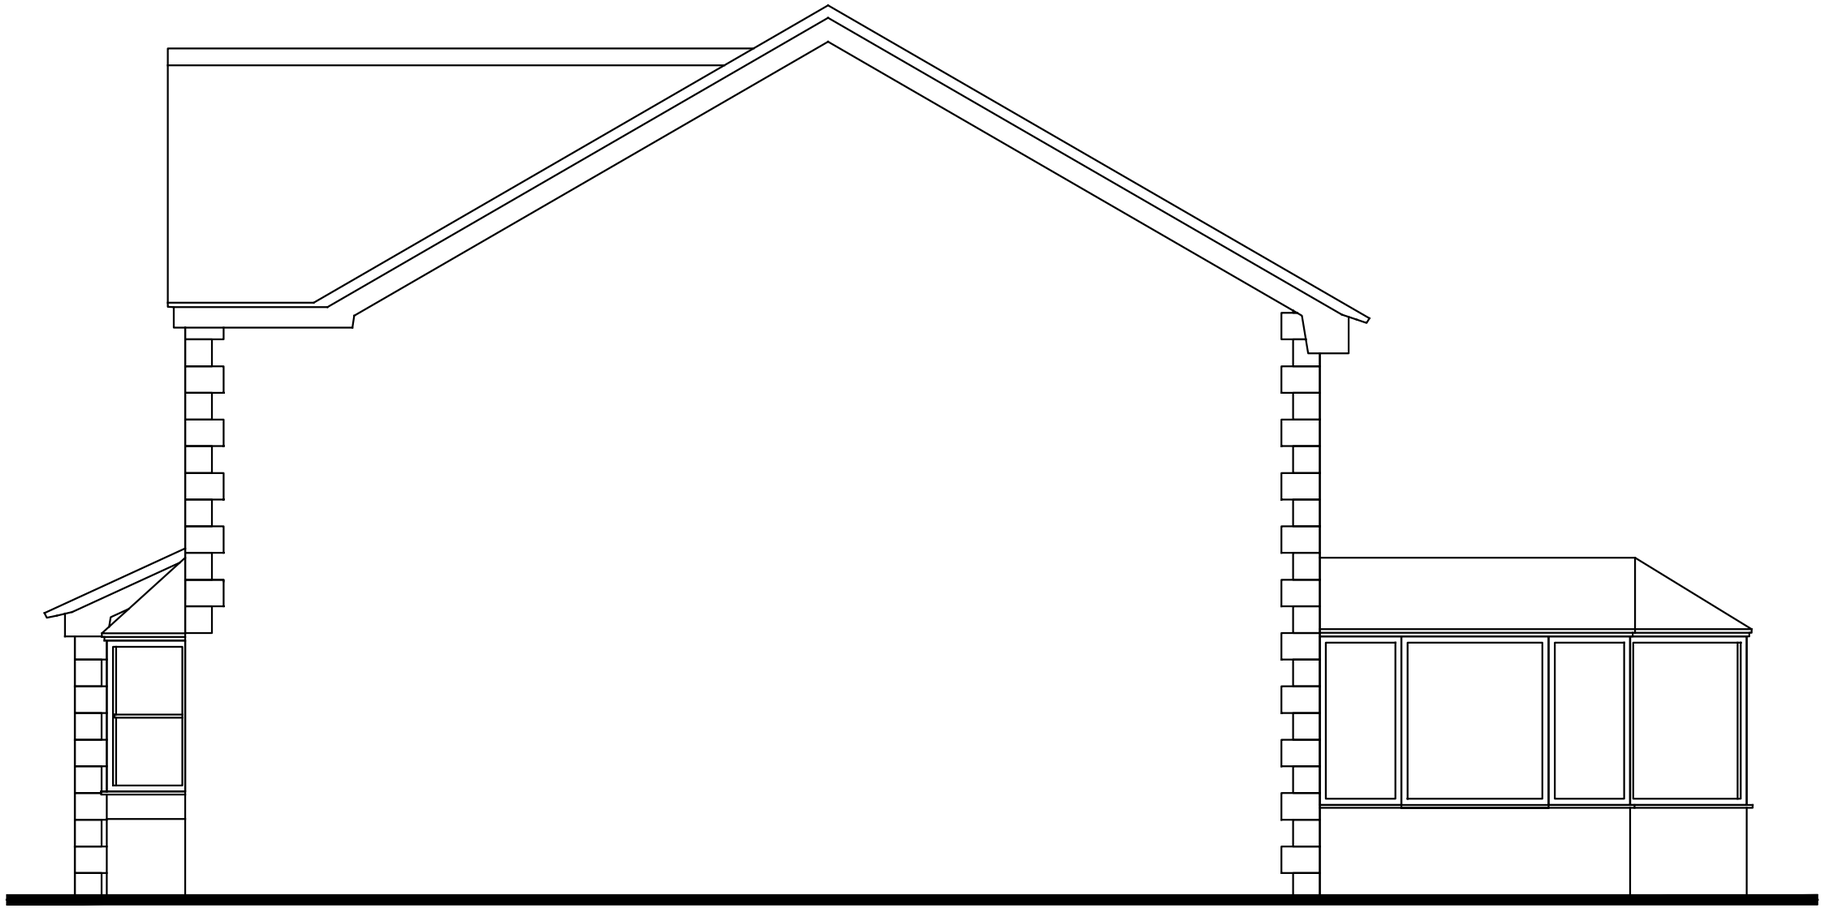

E7

SIDE ELEVATION

SCALE: 1:50 @ A3

PROPOSED

place for humans


21 SHELLEY DRIVE.
CHEADLE.


PROPOSED
ELEVATION

SCALE: 1:50 @ A.3

A3.5

DRAWN BY: Joe Robertshaw

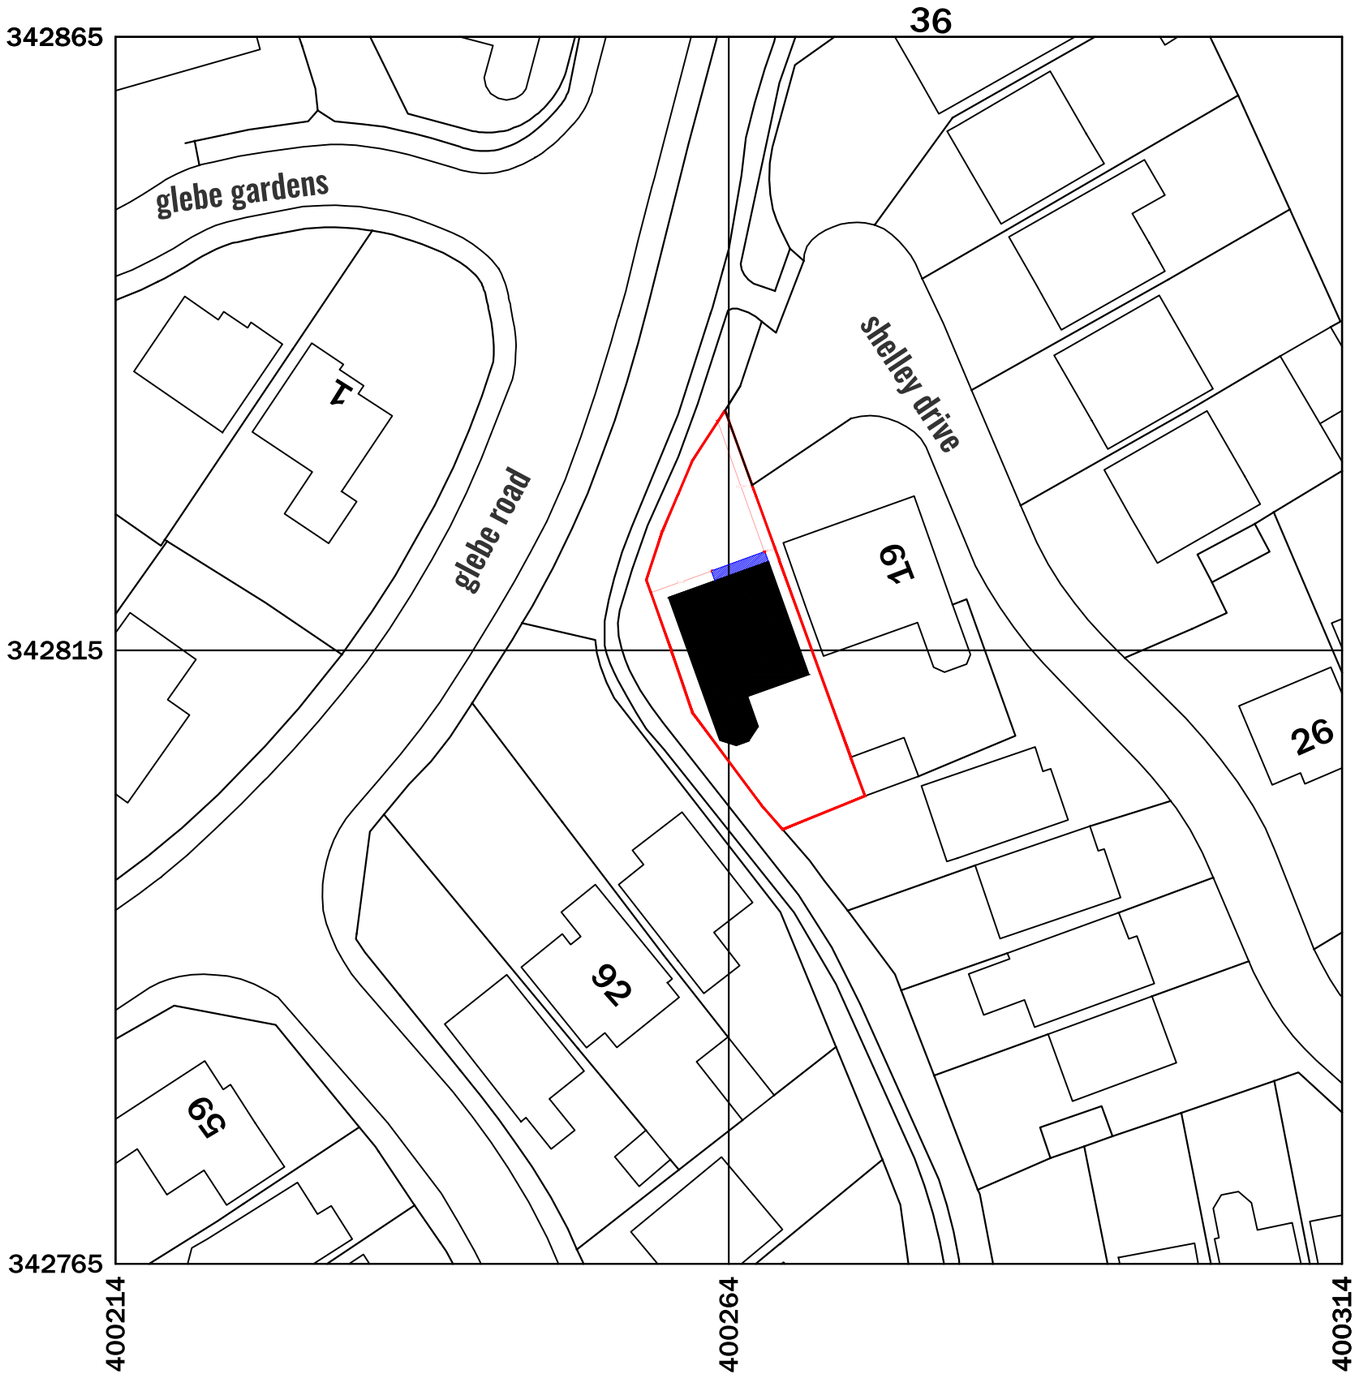

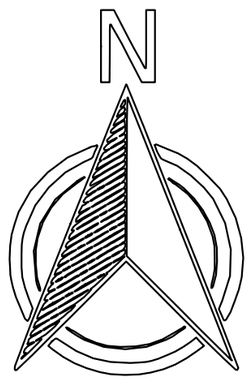

UK Planning Maps

01856 898 022
www.UKPlanningMaps.com

place for humans

21 SHELLEY DRIVE.
CHEADLE.

BLOCK PLAN

SCALE: 1:500 @ A.3

A3.6

DRAWN BY: Joe Robertshaw

Produced on 16 February 2023 from the Ordnance Survey National Geographic Database and incorporating surveyed revision available at this date.
This map shows the area bounded by 400214 342765,400314 342765,400314 342865,400214 342865,400214 342765
Crown copyright and database rights 2023 OS 100054135. Supplied by copla ltd trading as UKPlanningMaps.com a licensed Ordnance Survey partner (OS 100054135).
Data licence expires 16 February 2024. Unique plan reference: v1c//909597/1227537

