

South (front) elevation on arrow C.

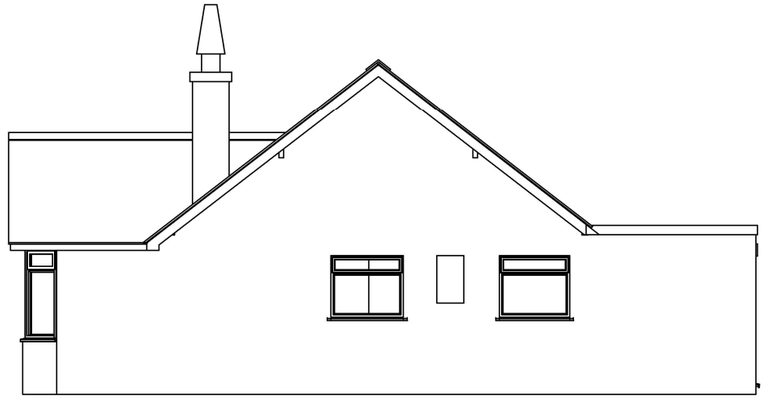

East end elevation on arrow D.



North (rear) elevation on arrow B.

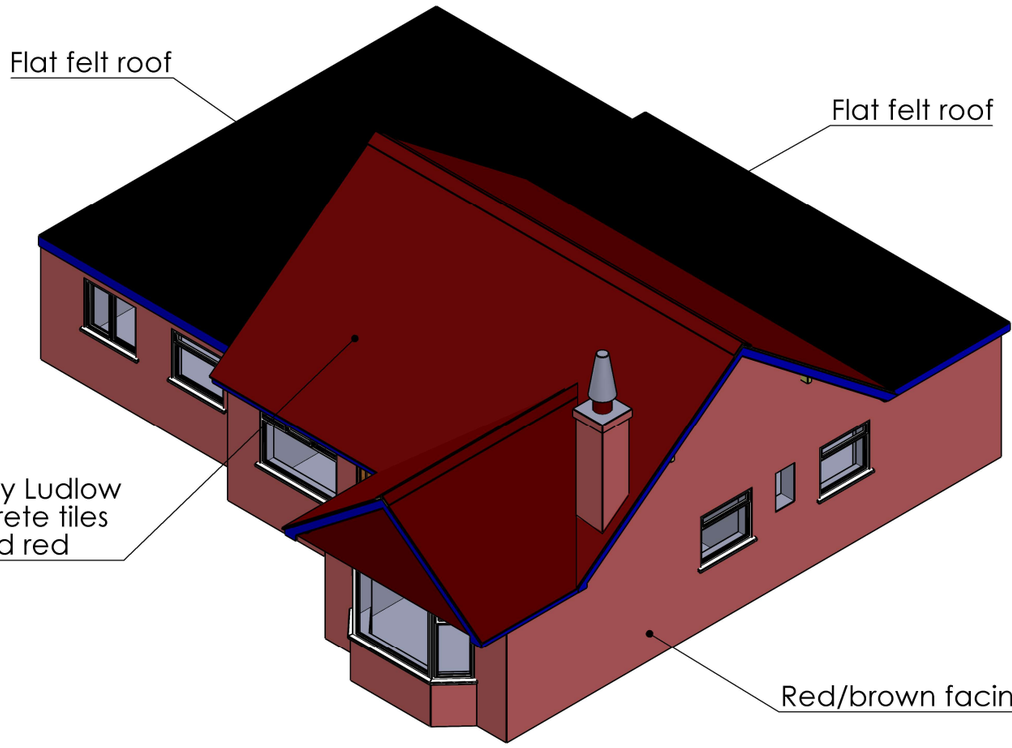

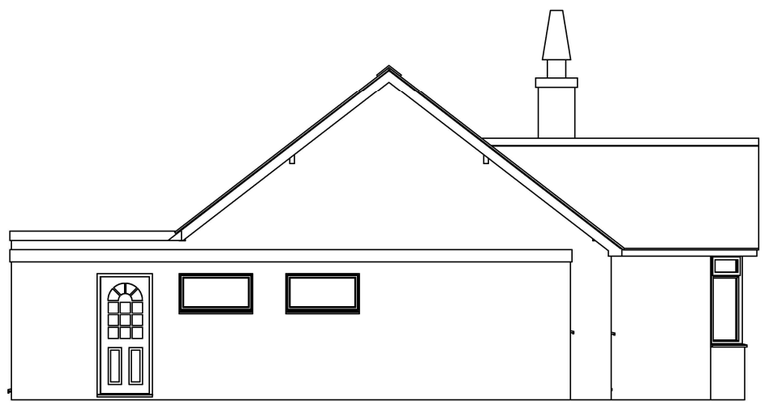

West end elevation on arrow A.

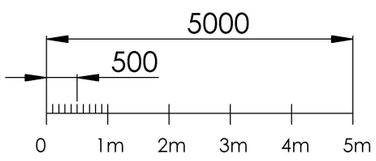

Rev B	3-8-22	Scale added, "Do not scale" note removed.

UNLESS OTHERWISE SPECIFIED: DIMENSIONS ARE IN MILLIMETERS. SURFACE FINISH: TOLERANCES: LINEAR: ANGULAR:

FINISH:

DEBURR AND BREAK SHARP EDGES

REVISION B

Engineering Services (BB) Ltd.

	NAME	SIGNATURE	DATE
DRAWN	P. Jones.		01.07.22
CHKD			
APPVD			
MFG			
Q.A			

MATERIAL:

WEIGHT:

TITLE: Existing Elevations of 149 Elmwood drive Blythe Bridge ST11 9NY

DWG NO. J22 - sheet 2

A1

SCALE: 1:50 on A1 - 1:100 on A3

SHEET 2 OF 4