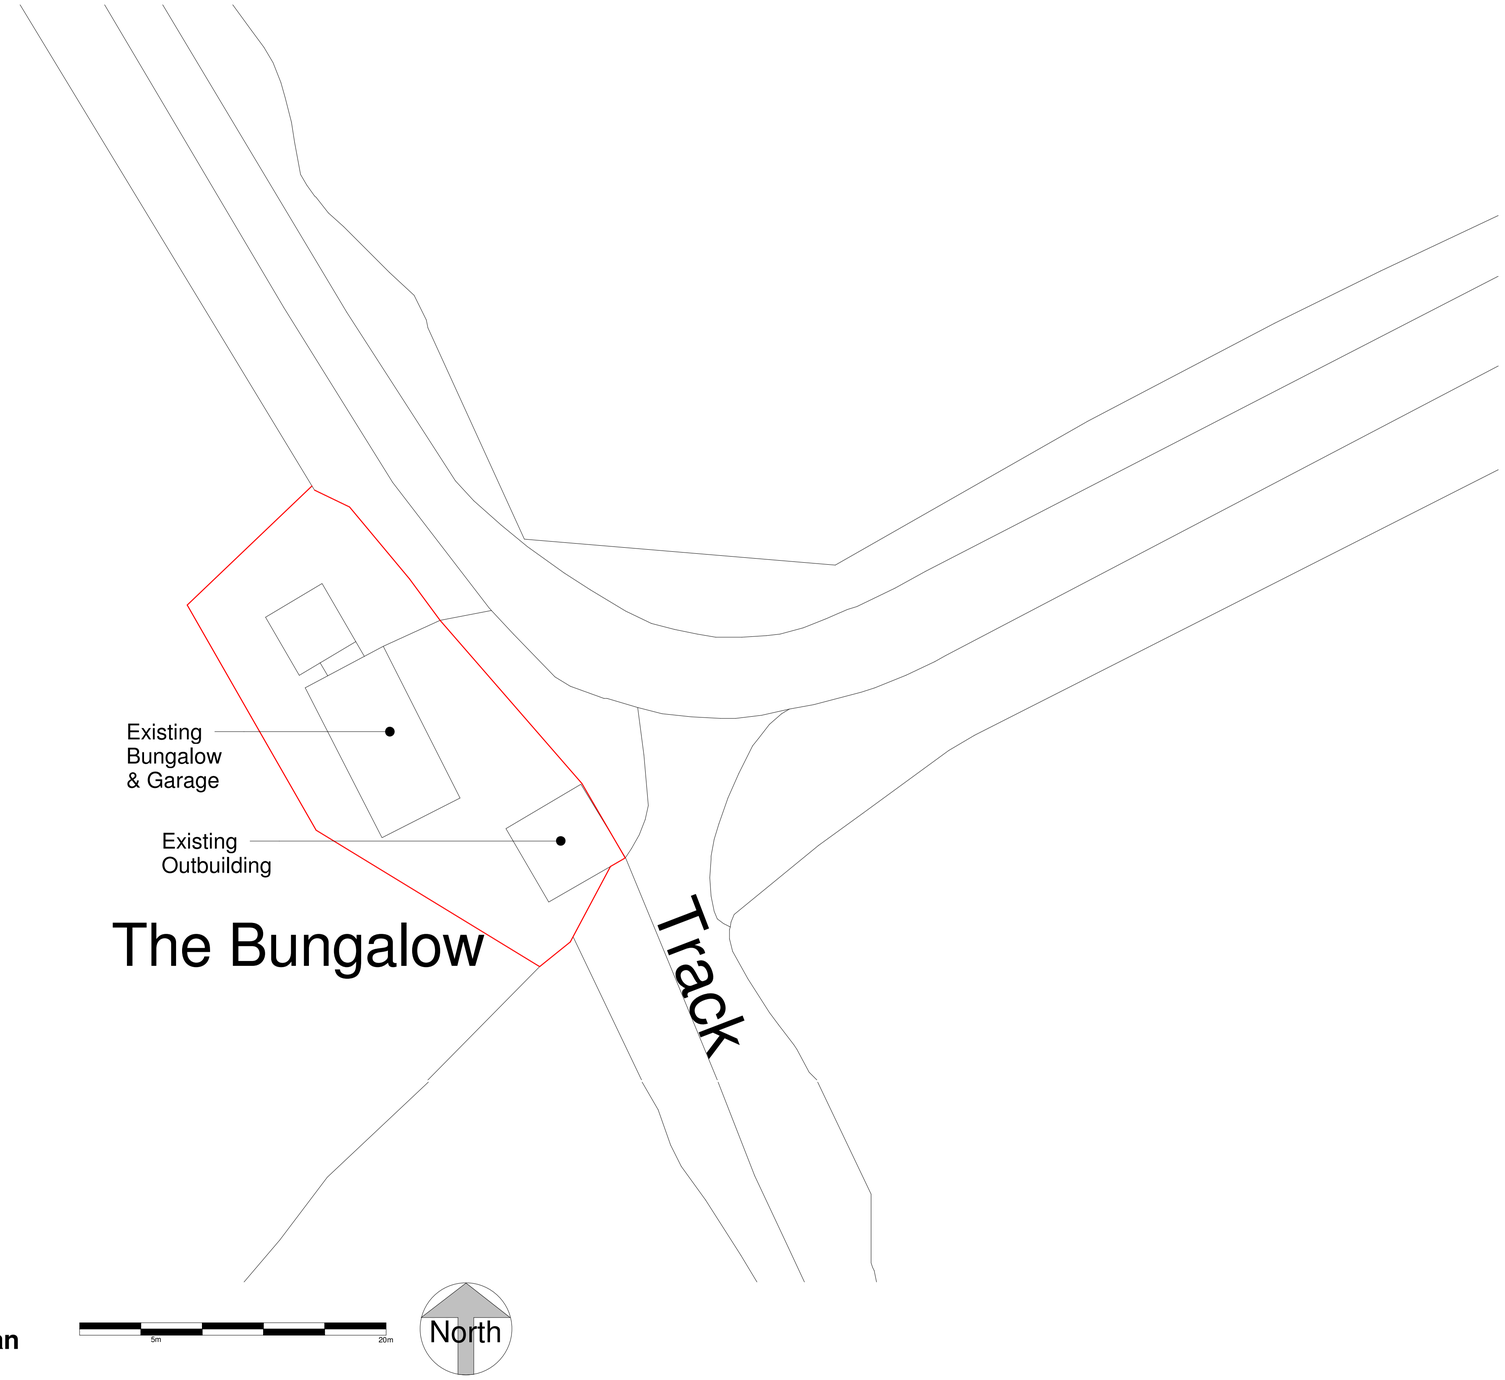

Existing Site Plan
1 : 200

POWELL
DESIGN & CONSTRUCTION LTD

Design Drawings for The Bungalow, Dairyhouse Lane

Existing Site Plan

Rev	Date	By	Detail

Client
Mr & Mrs A. Jones

Scale(s)	Date	Drawn	Checked
1 : 200 @A1	14.10.22	JK	JK

Drawing number
2162-XX-XX-XX-DR-A-0108

Revision

Job Number 2162

The Bungalow
Dairy House Lane
Dilhorne
Staffordshire
ST10 2PW