




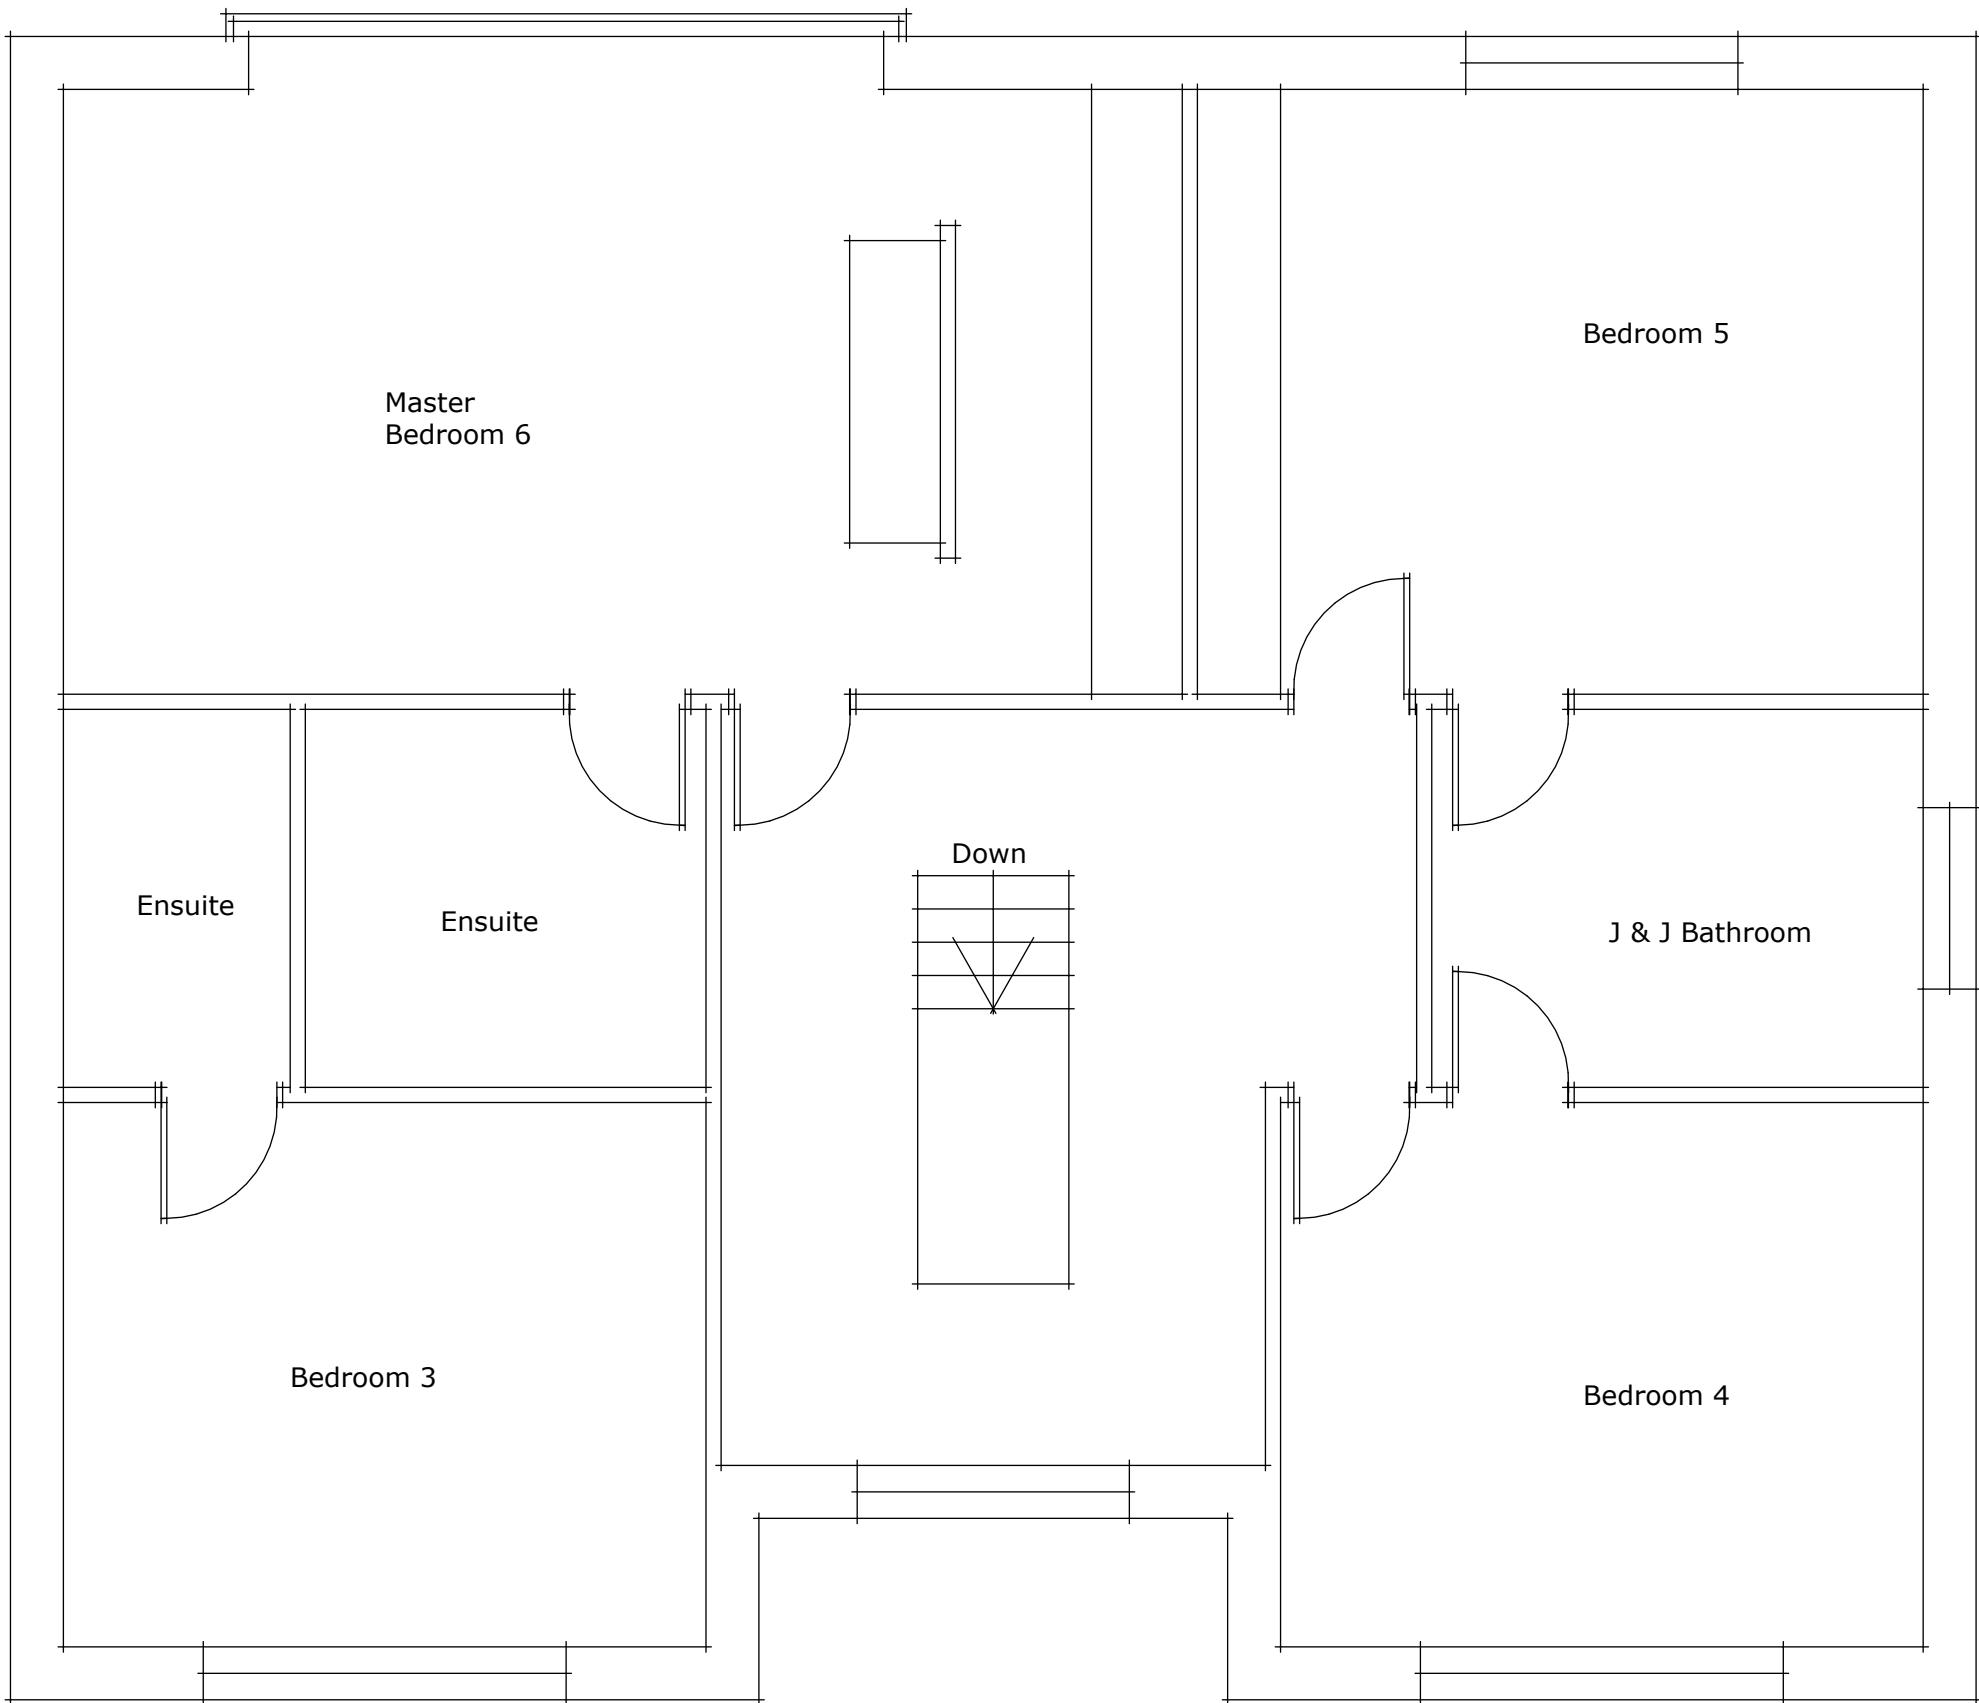

First Floor

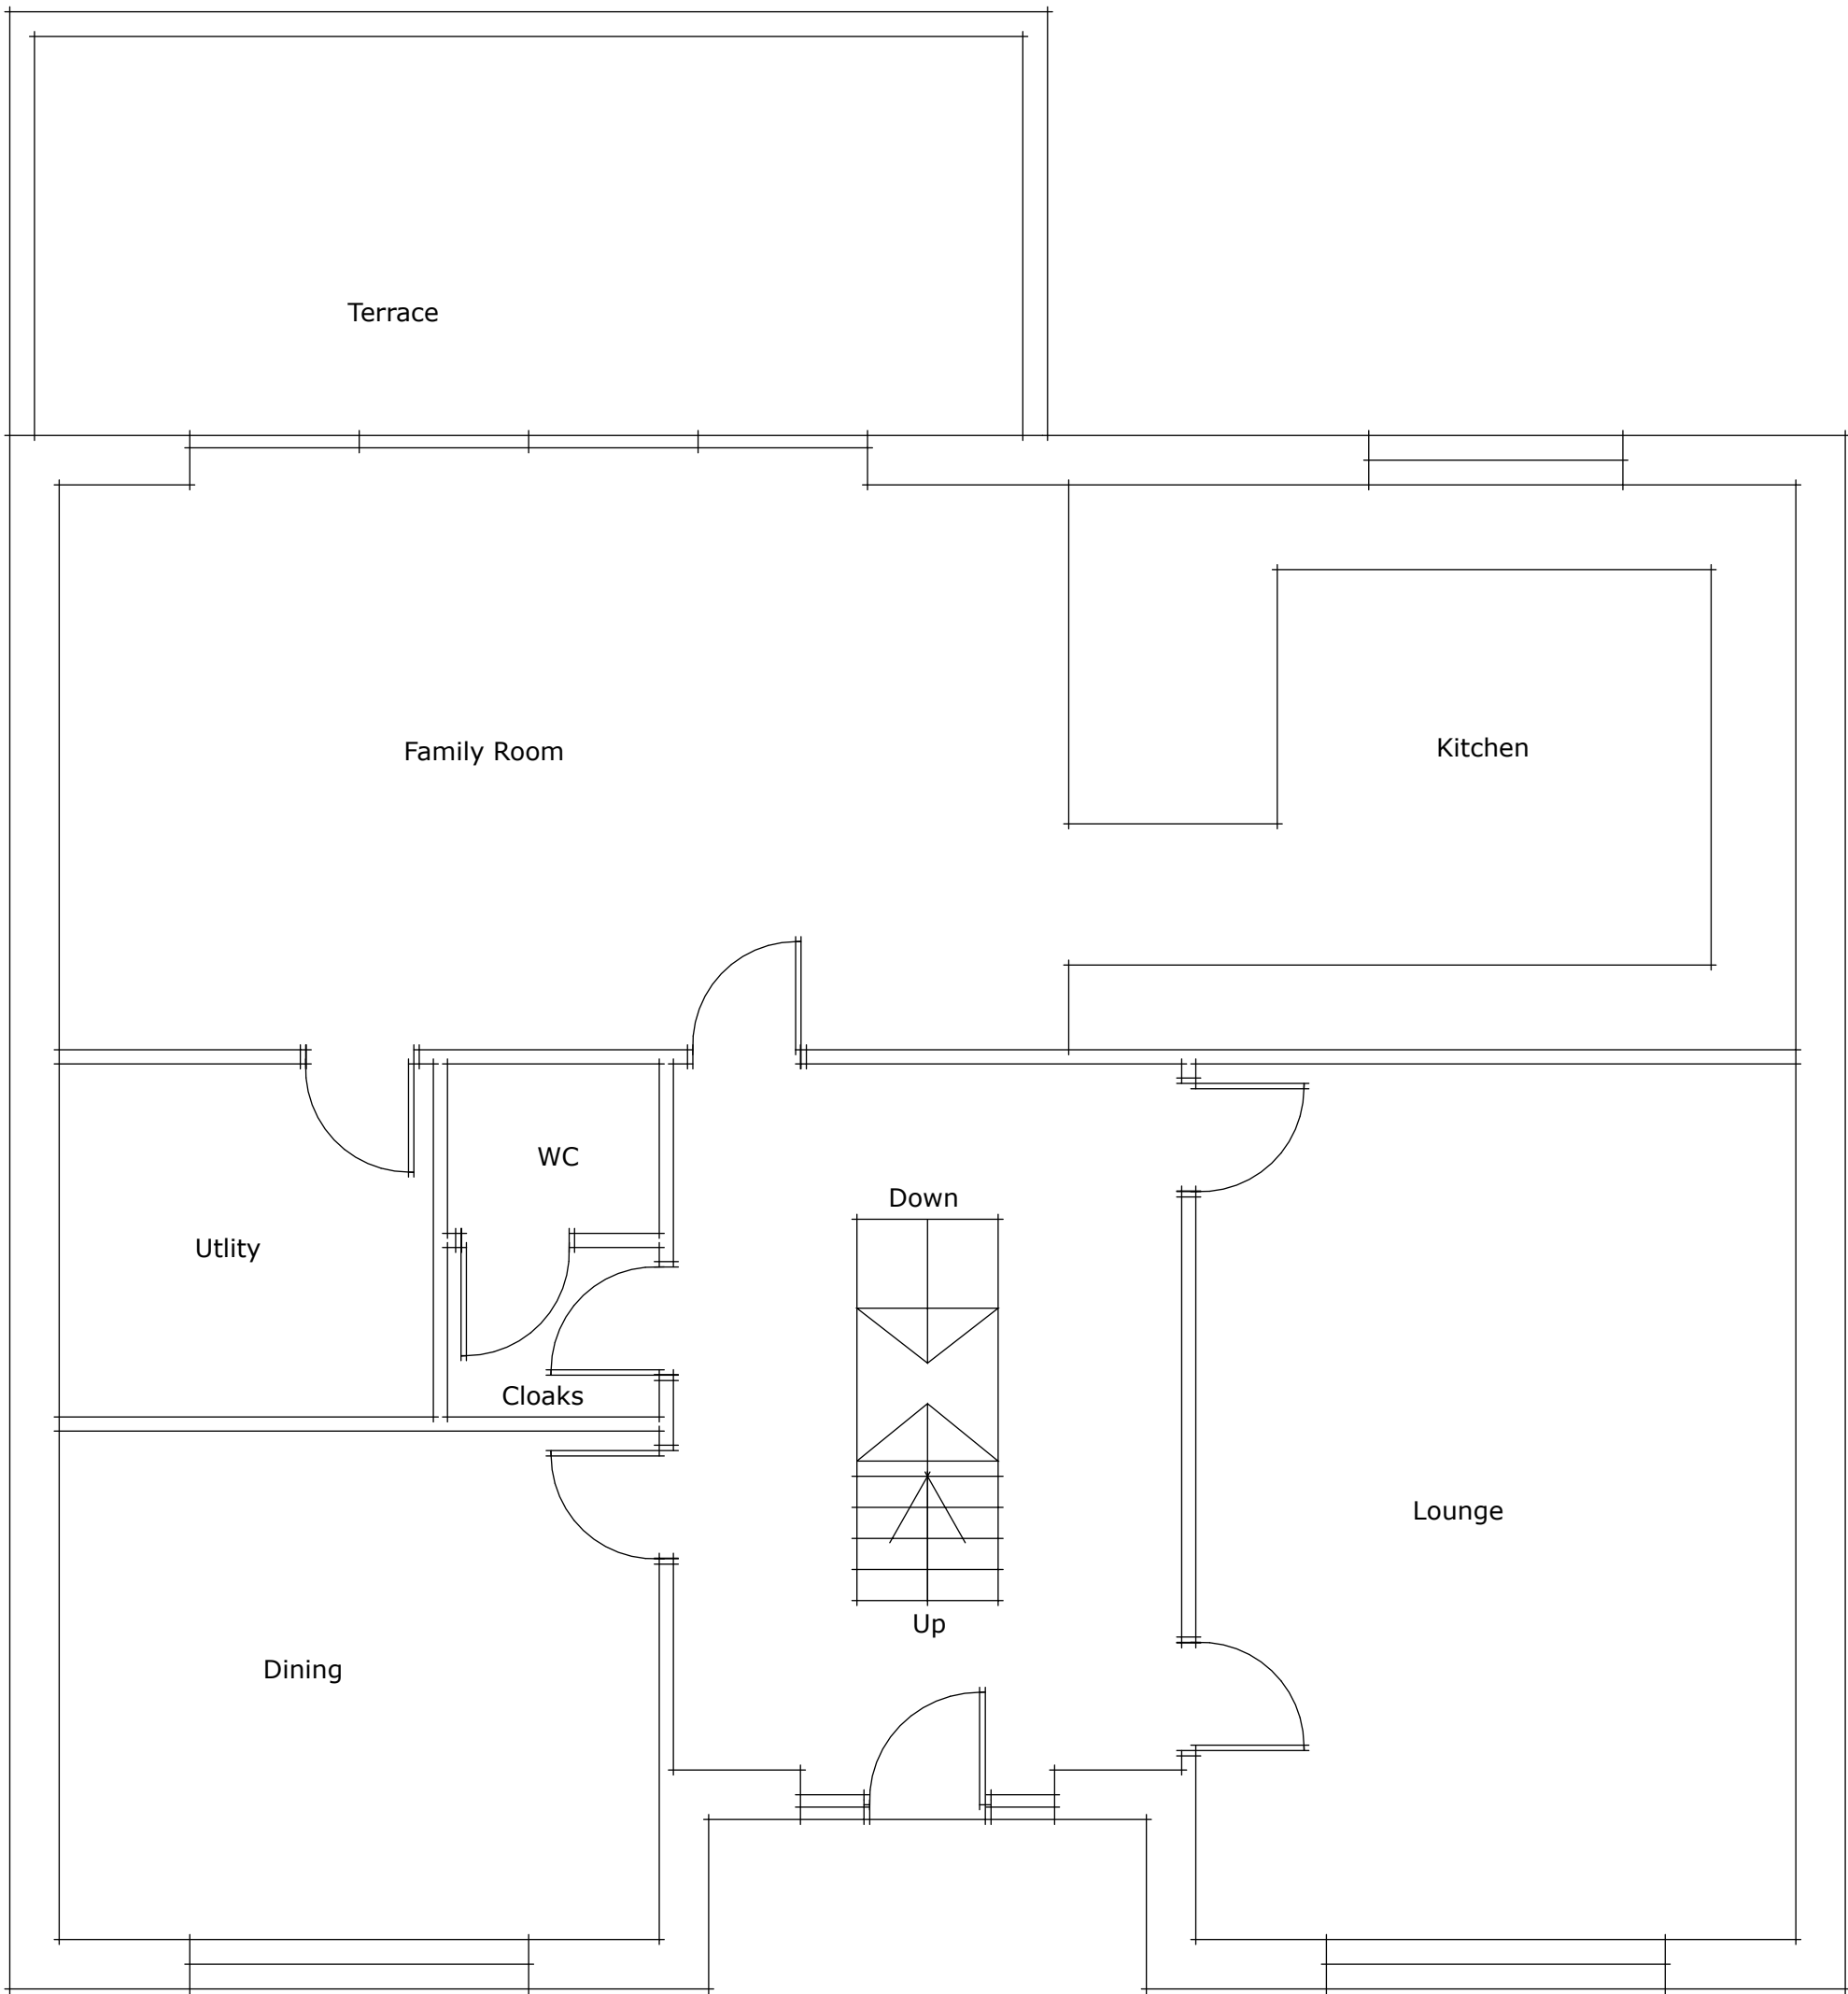

Ground Floor

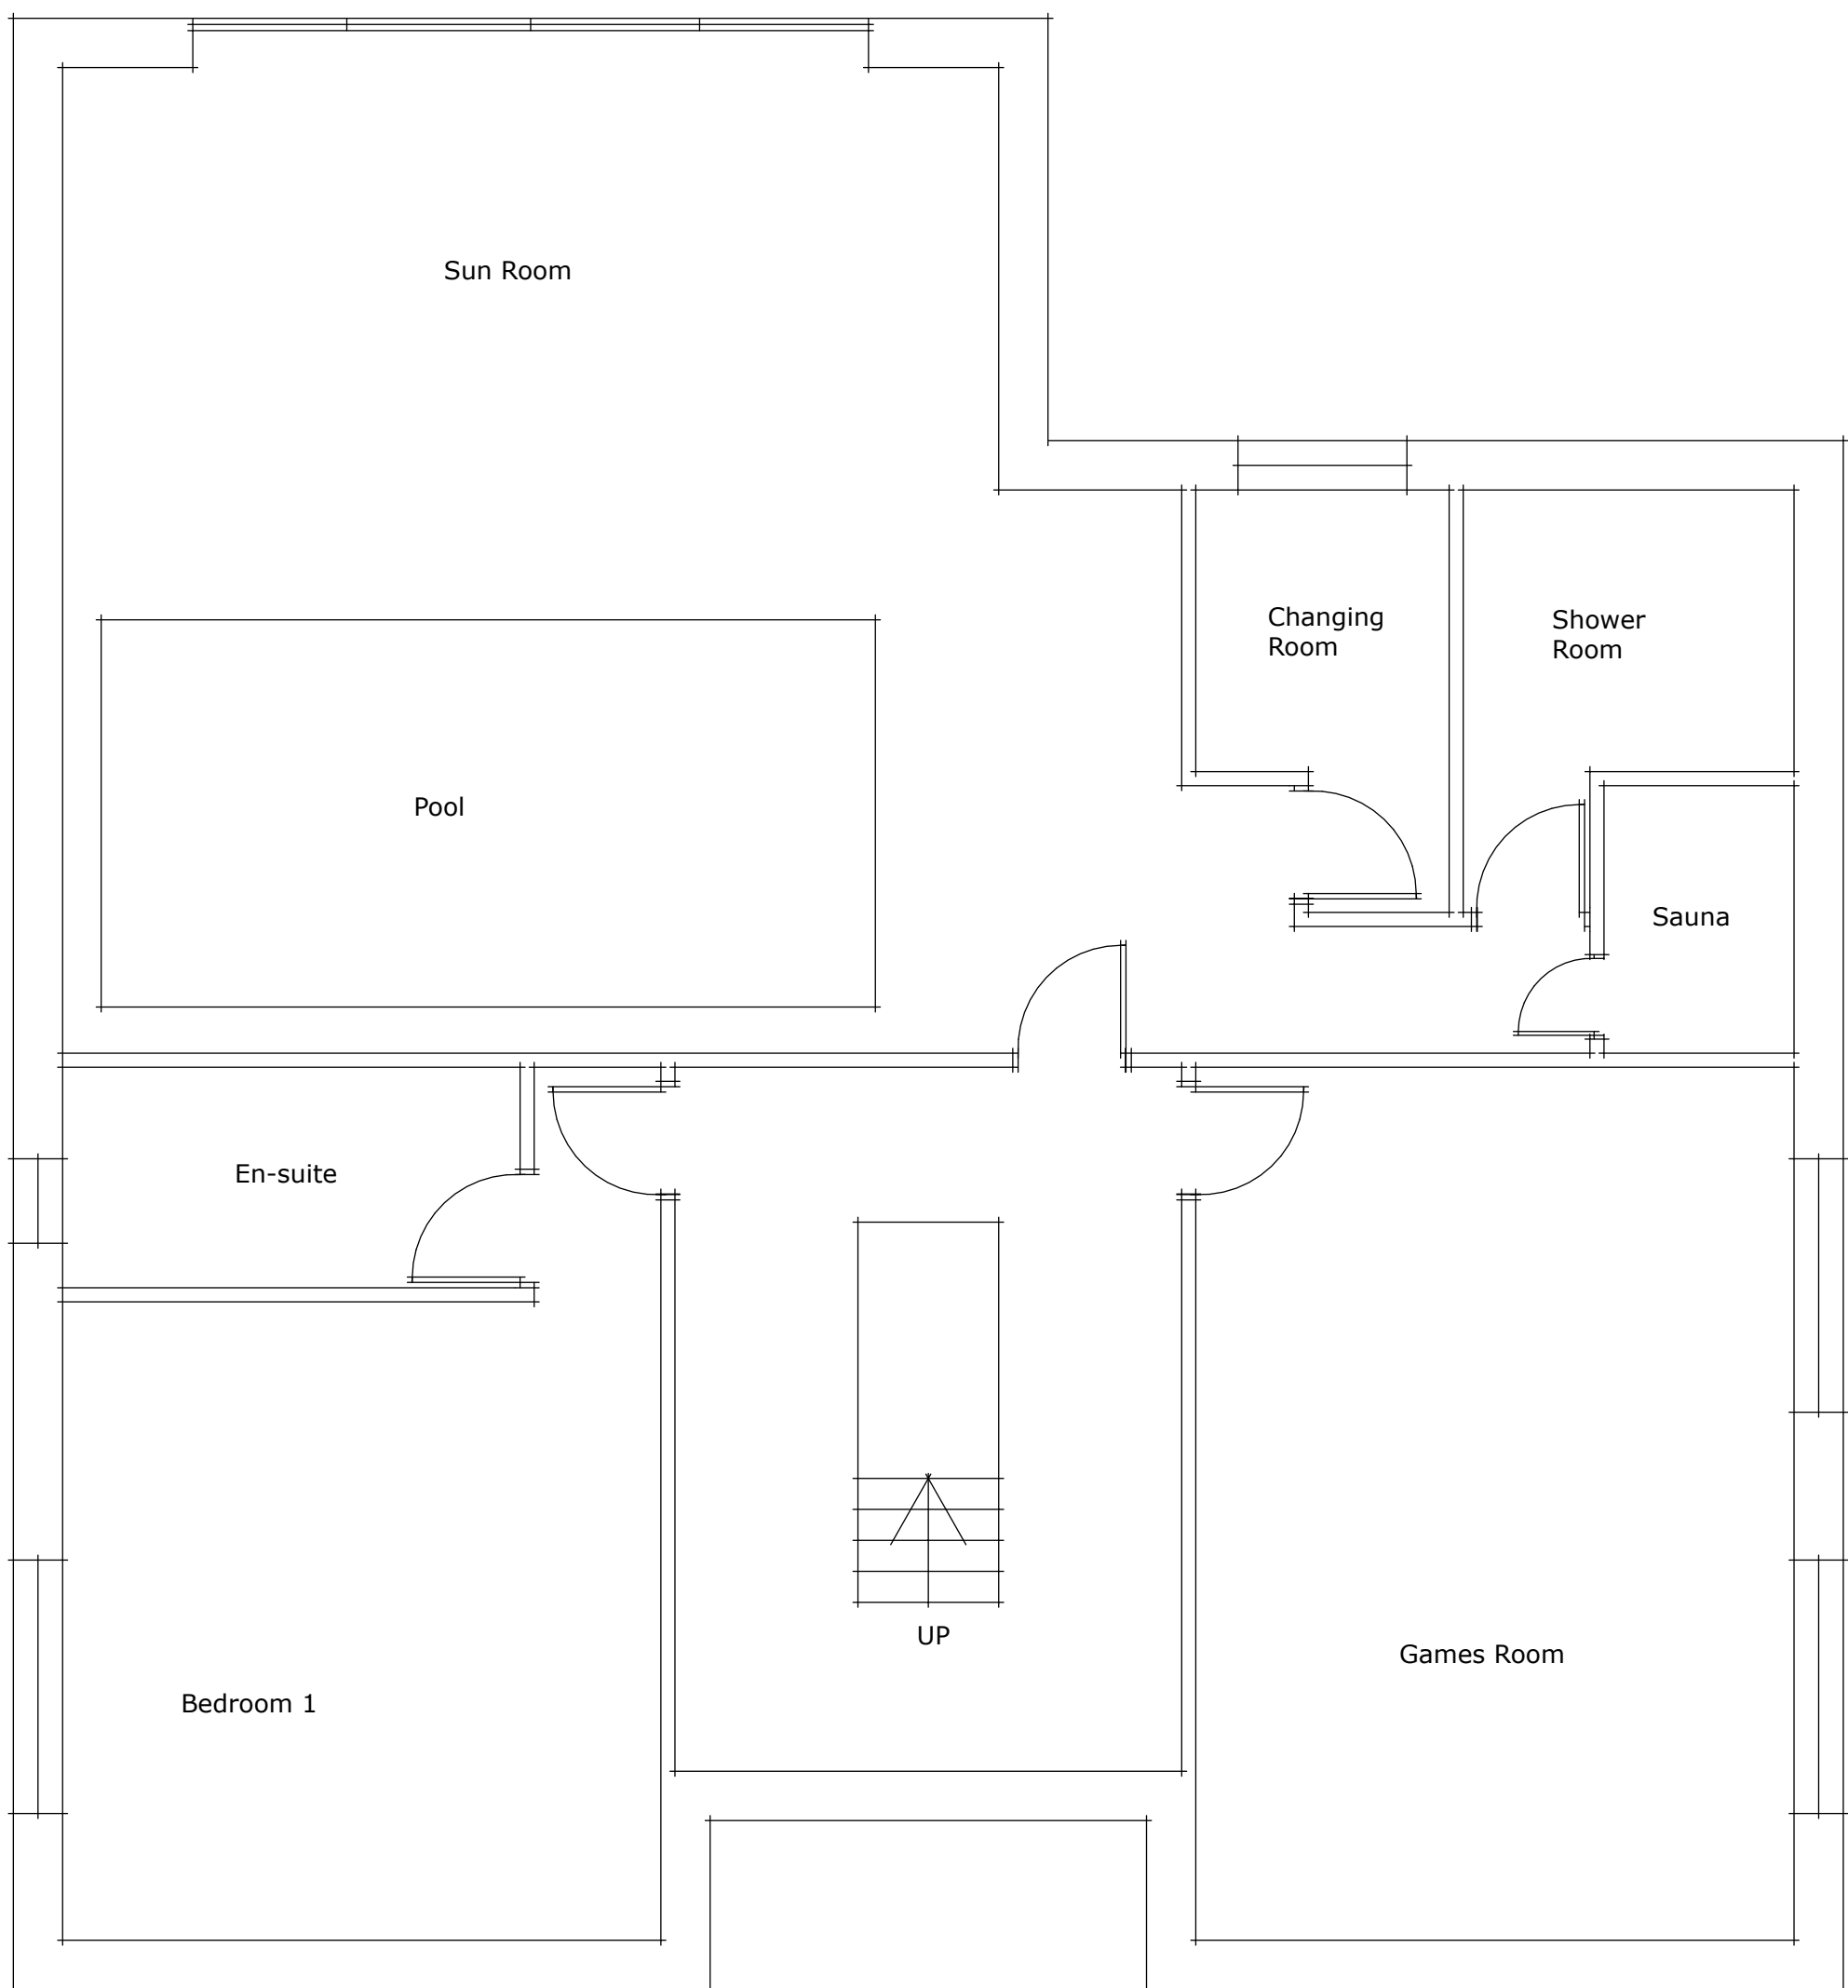

Lower Ground Floor - Basement

| Rev. | Date | Remark |
|------|------|--------|
| -    | -    | -      |

Site Address

Land to the Rear of  
48 Tunstall Road  
Biddulph ST8 6HH

Project

New Dwelling & Detached Garage

Scale : 1:50 @ A1

Drawing No. TR\_48\_02

Drawing Title : Proposed  
Dwelling Layouts



47 Rockside Mow Cop ST7 4PG  
Tel. 07889364105  
Email phil@philipkelsall.co.uk