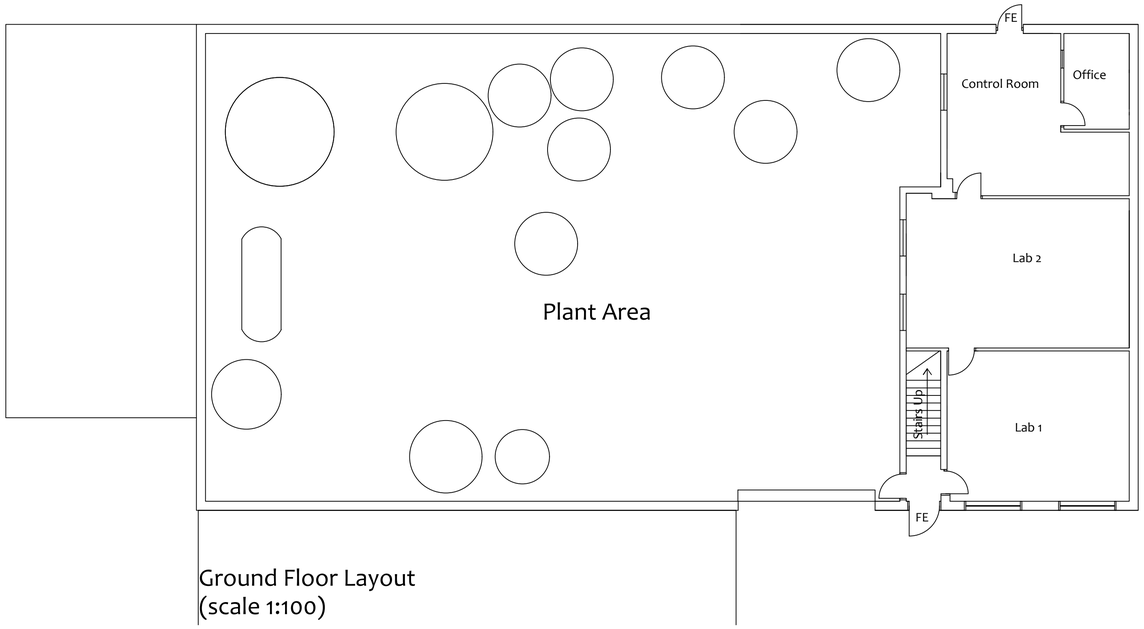

Ground Floor Layout
(scale 1:100)

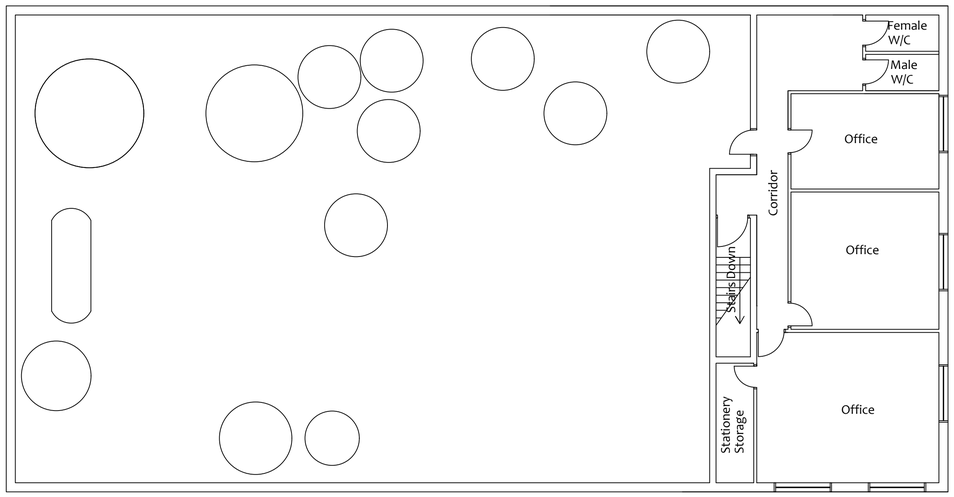

First Floor Layout
(scale 1:100)

Rev	Date	Description

C:\Users\jhnla\OneDrive\Pictures\Logo\Small 1.png

Client

Proposed Second Floor Office Extension
At : Esterchem Ltd
Brooklands Way
Leek
Staffs

Title: Existing Floor Plans

Drawn	JL	Date	Jan 2022
Checked		Scale	1:100 @ A1
Status			

Drg No.	Rev
E/01	

This drawing is Copyright. It is sent to you in confidence. It must not be copied or disclosed to third parties without our written permission. It remains our property and must be returned on request.