

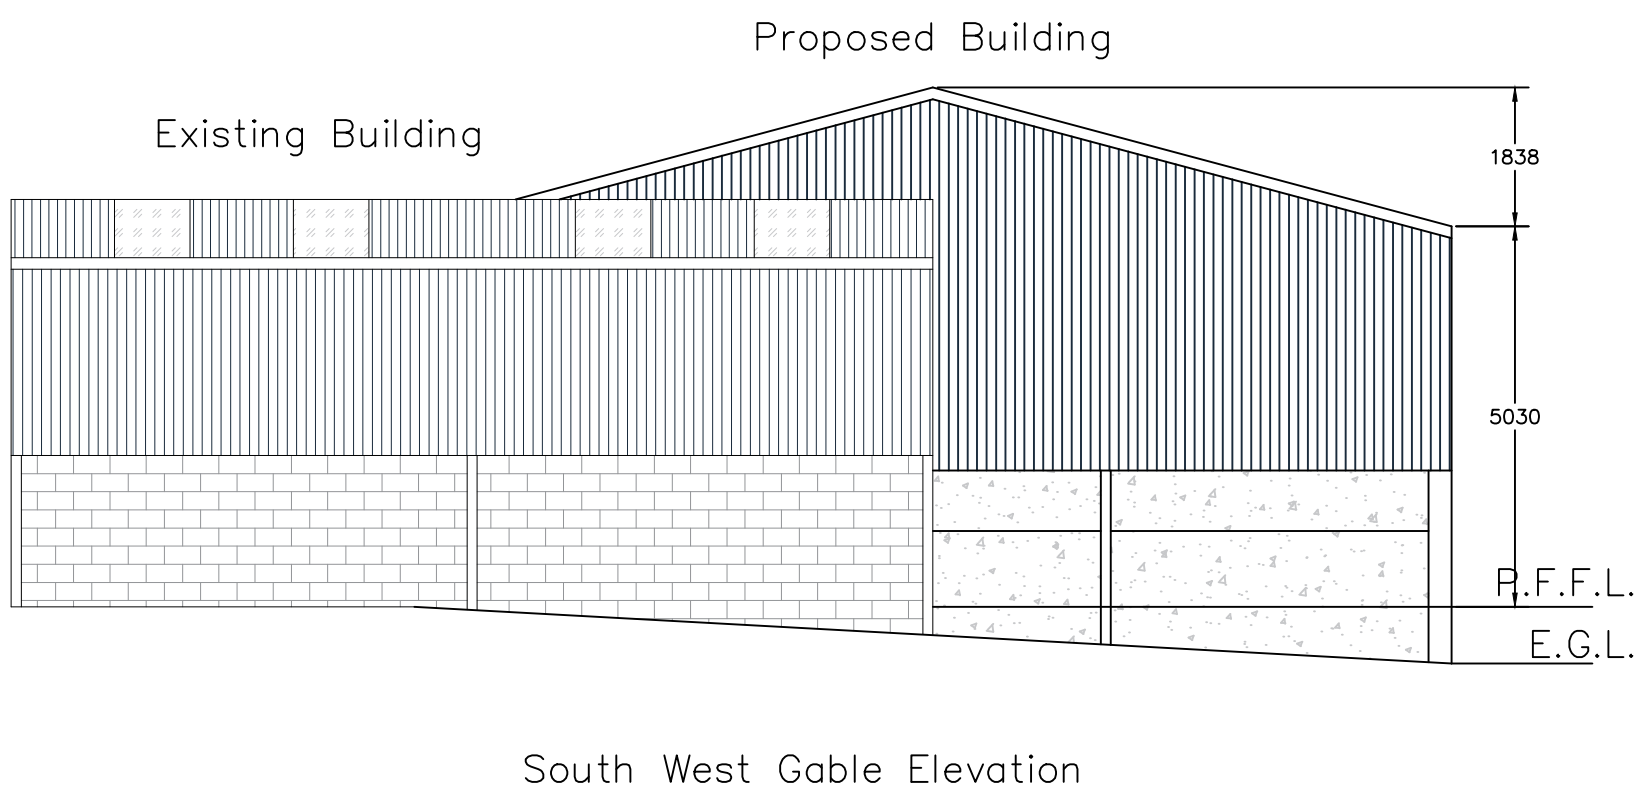
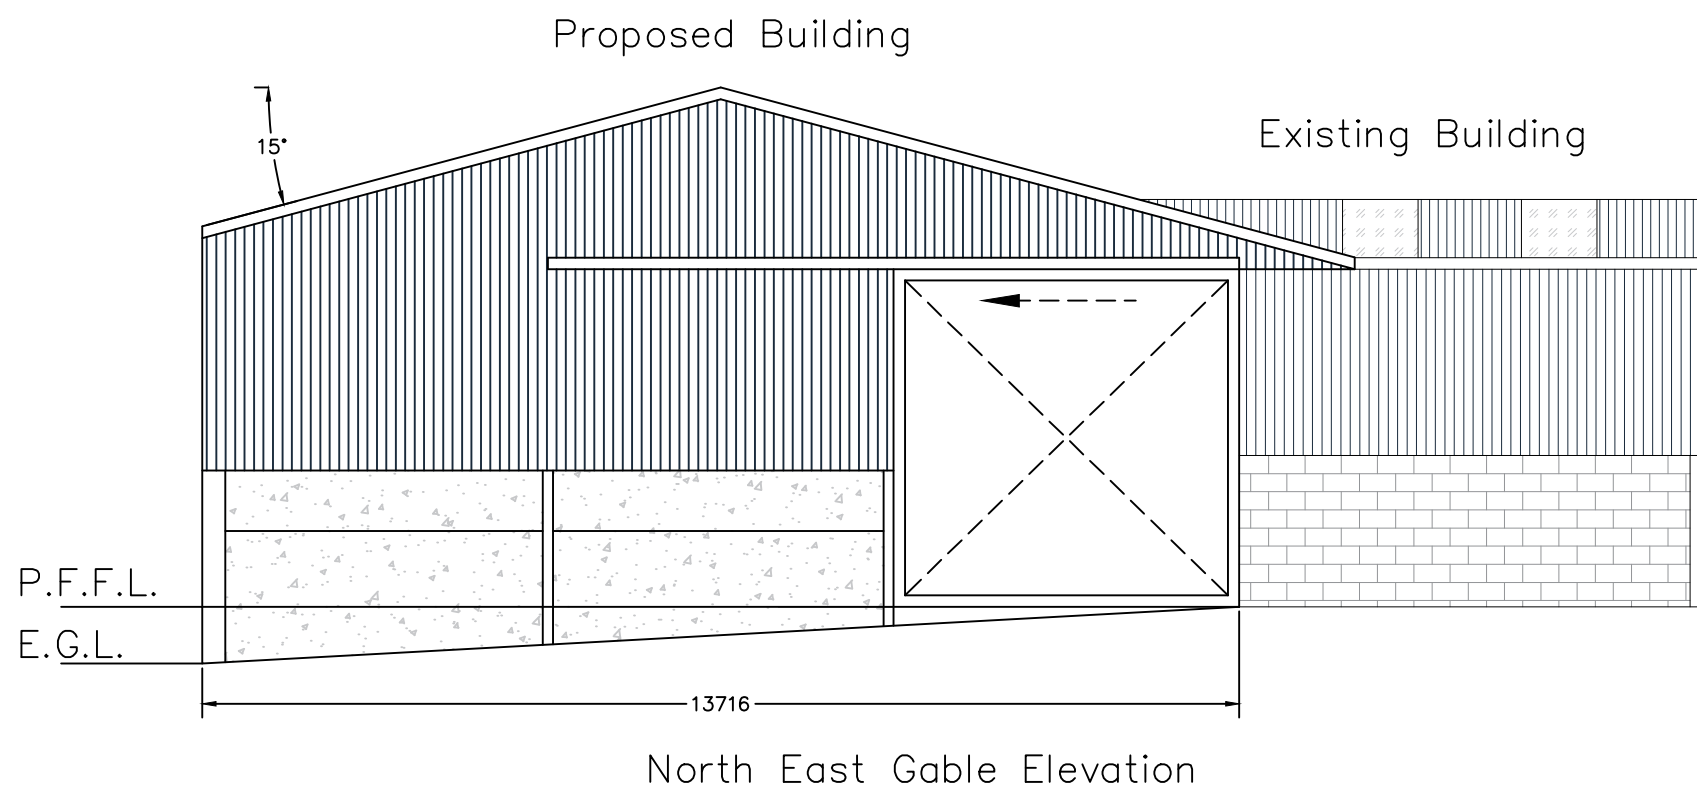


Scale 1:100 © A1

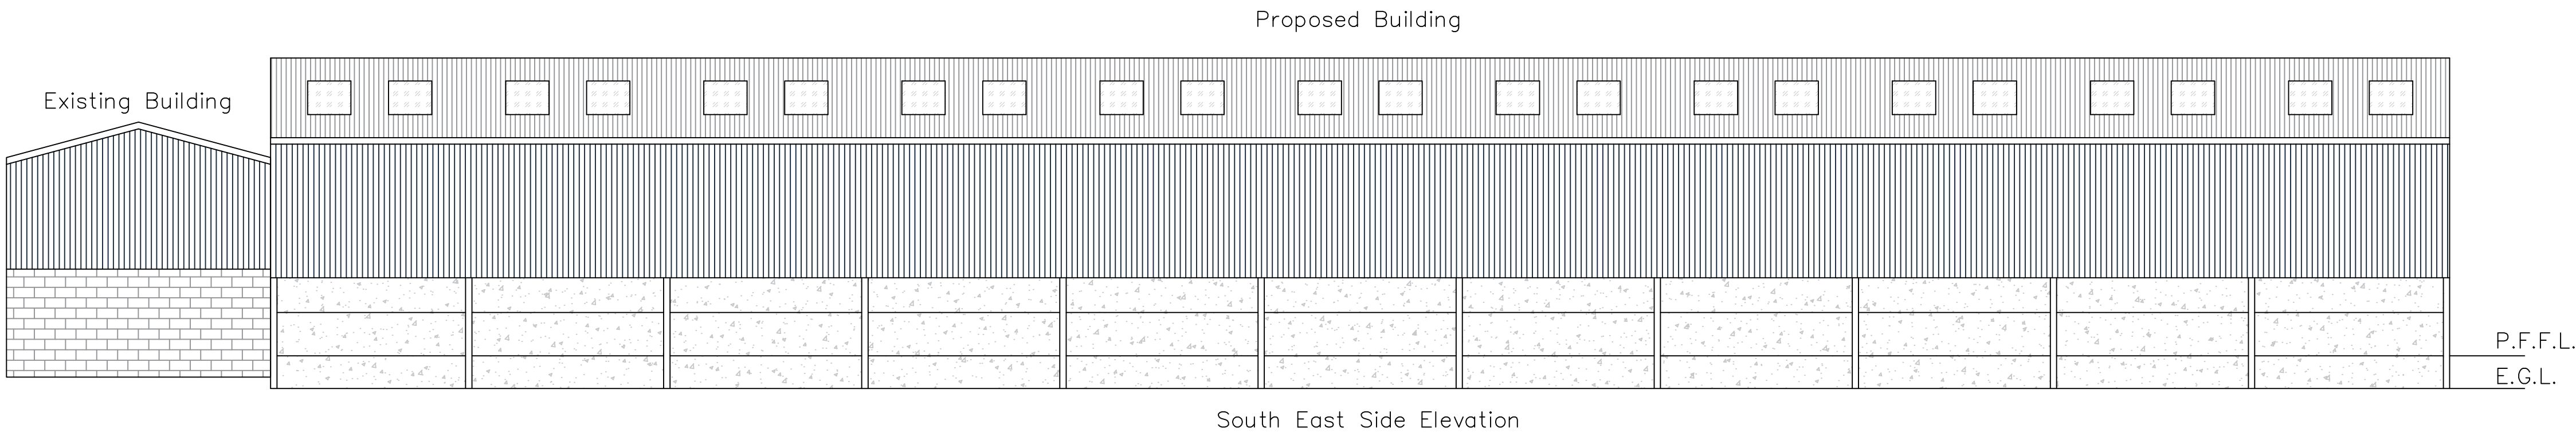

Scale 1:200 © A1

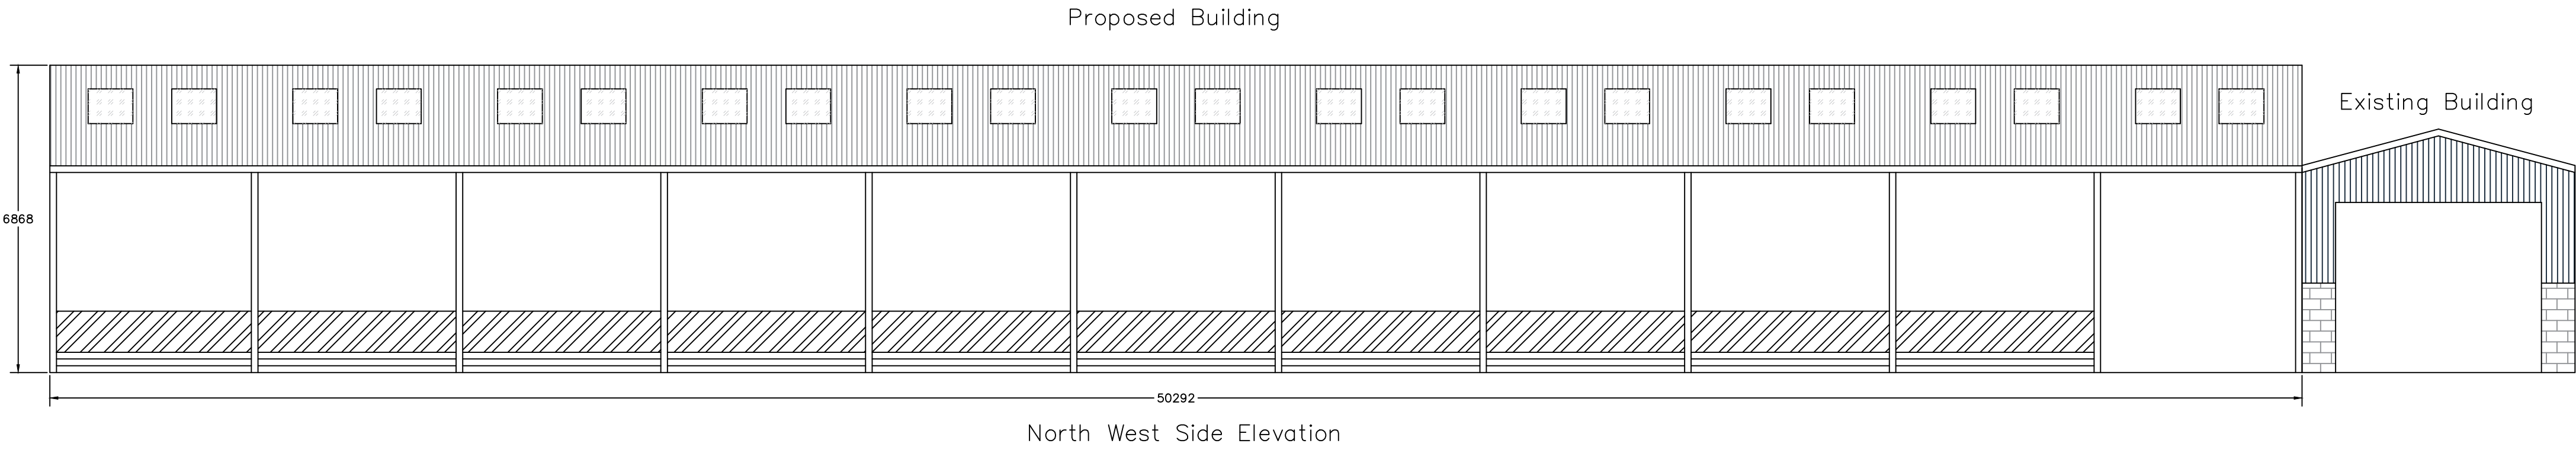

Roof sheeting to be natural colour fibre cement sheeting, incorporating GRP roof lights

Vertical cladding to be box profile steel sheeting, coloured Slate Blue (18B29) to match the existing buildings

The northwest side elevation will incorporate a feedfence as shown below cladding to be pre-stressed concrete panels

the northeast gable elevation will incorporate a sliding door opening approximately 4.50m high x 4.50m wide

All dimensions shown in mm

© Copyright J C Harrison Planning & Admin Services jo@jcharrison.co.uk 07792 144155	
Client:	Mr J Burton Yew Tree Farm, Cheddleton Heath, Leek, ST13 7DX
Project:	Proposed Agricultural Building
Title:	Elevations
Drawn: J Harrison	Date: 08.03.23
Scales: 1:100 & 1:200 @ A1	
Drg. No.: 1078-003	Rev.: