ANDREW WALLACE ARCHITECTS
+ INTERIOR DESIGNERS

The old bakery
Vicker grove, West didsbury
Manchester, M20 1LJ

www.andrewwallacearchitects.co.uk
e: info@awallacearchitects.co.uk

t: 0161 448 0483
f: 0161 445 1635

Job number
222

Drawing number
E.03GA.E002

Title
Existing South Elevation

Scale
1:100 @ A3

Issue for

Date
19.01.2022

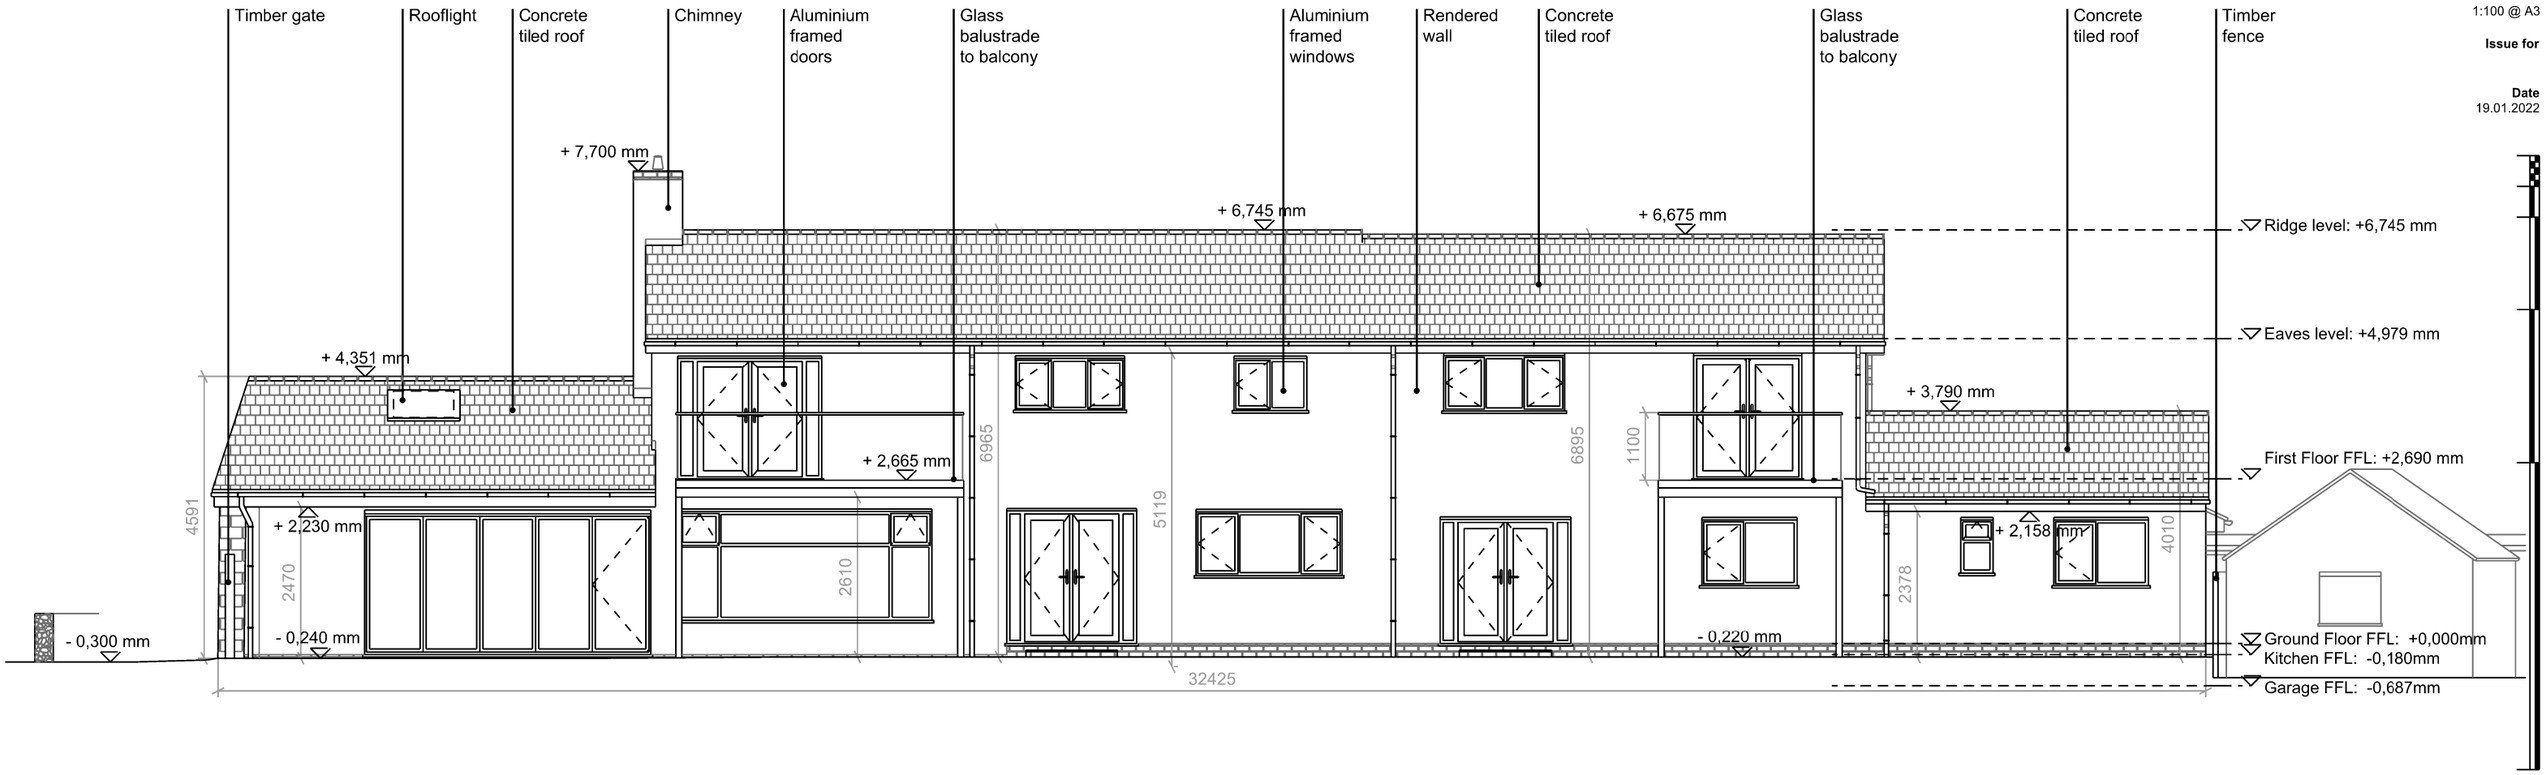

Rev/Date

Existing South Elevation

This design and drawing is the copyright of Andrew Wallace Architects and Interior Designers and may not be reproduced in any form whatsoever without prior express written consent