





Front Elevation

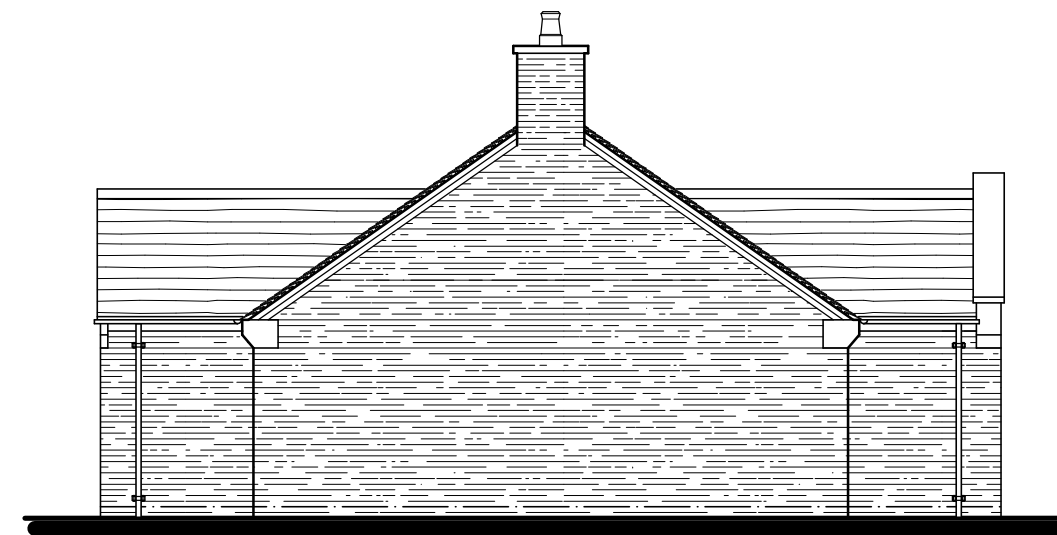



Side Elevation




Rear Elevation

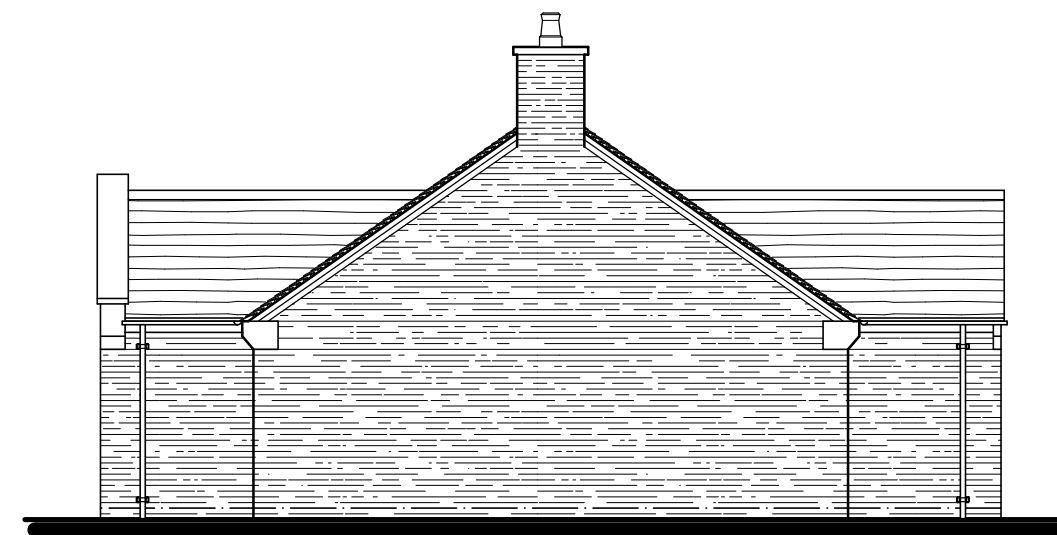

Side Elevation

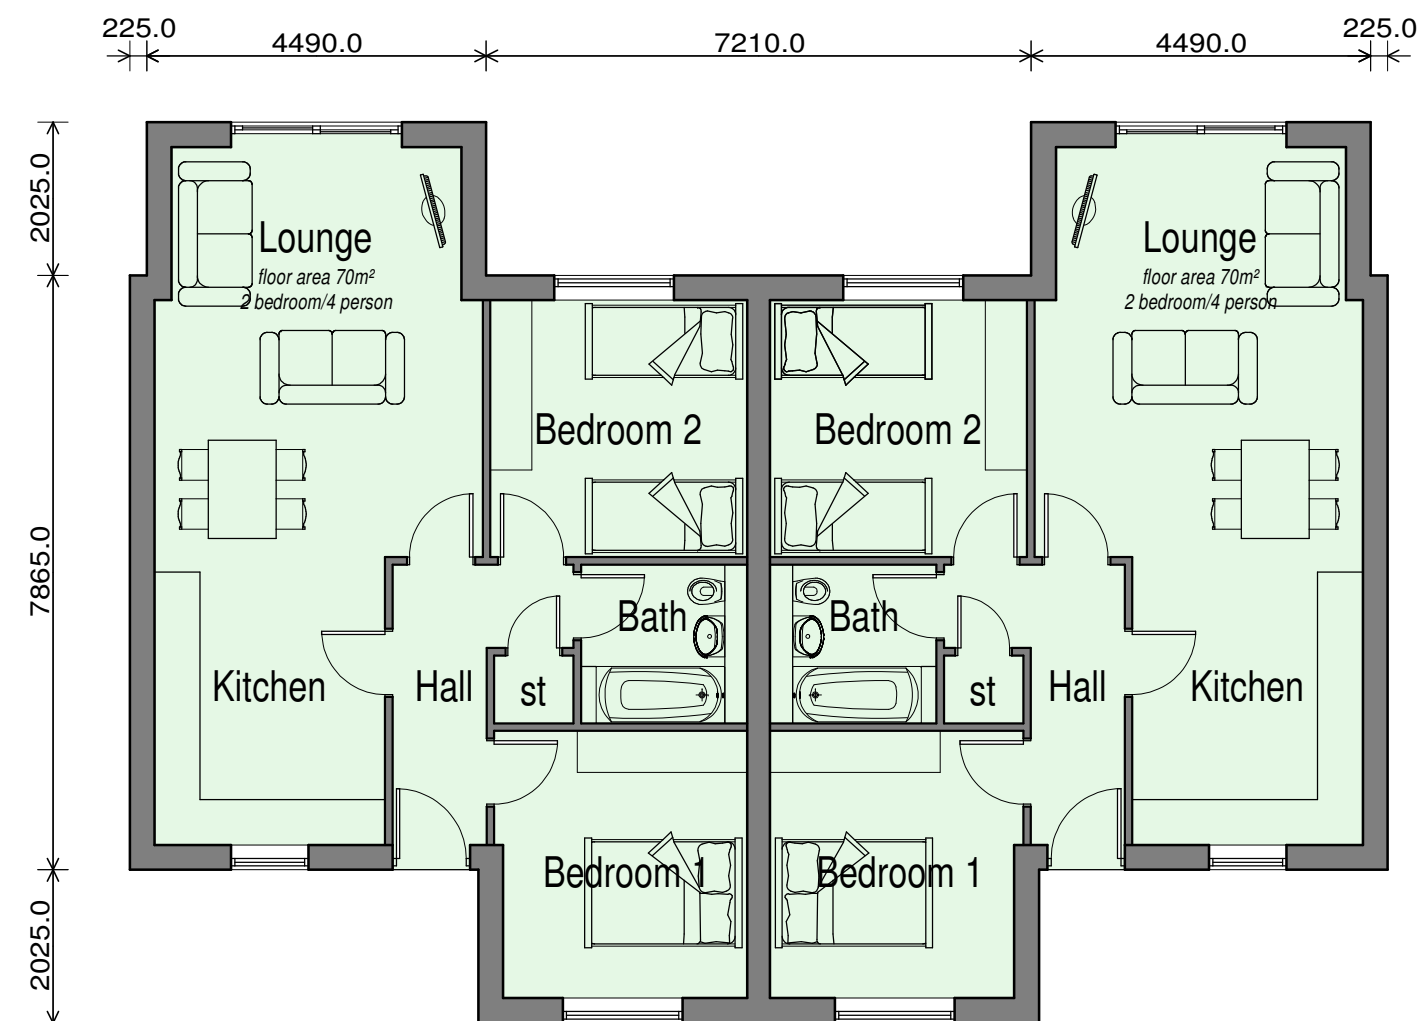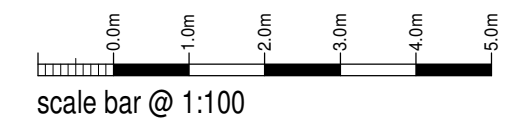

Ground Floor Plan

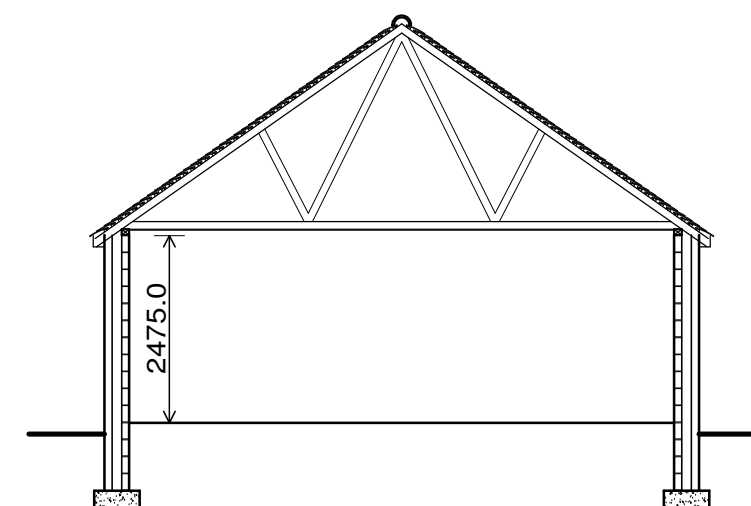

Section

Urban Nu

Proposed Housing Development
Land at Bridge End
Macclesfield Road
Leek ST13 8LG

Sketch Proposal
2 Bedroom Unit

Date	March 2022	Sheet	A2	Scale	1:100
Org No.	2022-2683-02	Rev.	B	Drawn	RG
A - 17/03/2022 - LAYOUT UPDATED					
B - 04/05/2022 - ELEVATIONS UPDATED FOLLOWING LPA FEEDBACK					



10 Cawdry Buildings, Fountain Street, Leek. ST13 6JP
Telephone: 01538 386002
E-mail: info@sammonsltd.co.uk
Web: www.sammonsltd.co.uk

This drawing is copyright.
All dimensions must be checked prior to commencement.