



Copyright of this drawing is vested in the Architect and it must not be copied or reproduced without consent. Figured dimensions only are to be taken from the drawing. All dimensions must be taken from the drawing and not from the site. The Architect is not responsible for any errors or omissions in the drawing and will not be liable for any loss or damage caused by the use of the drawing. 

Rev	Drawn	Comments	Date
-----	-------	----------	------

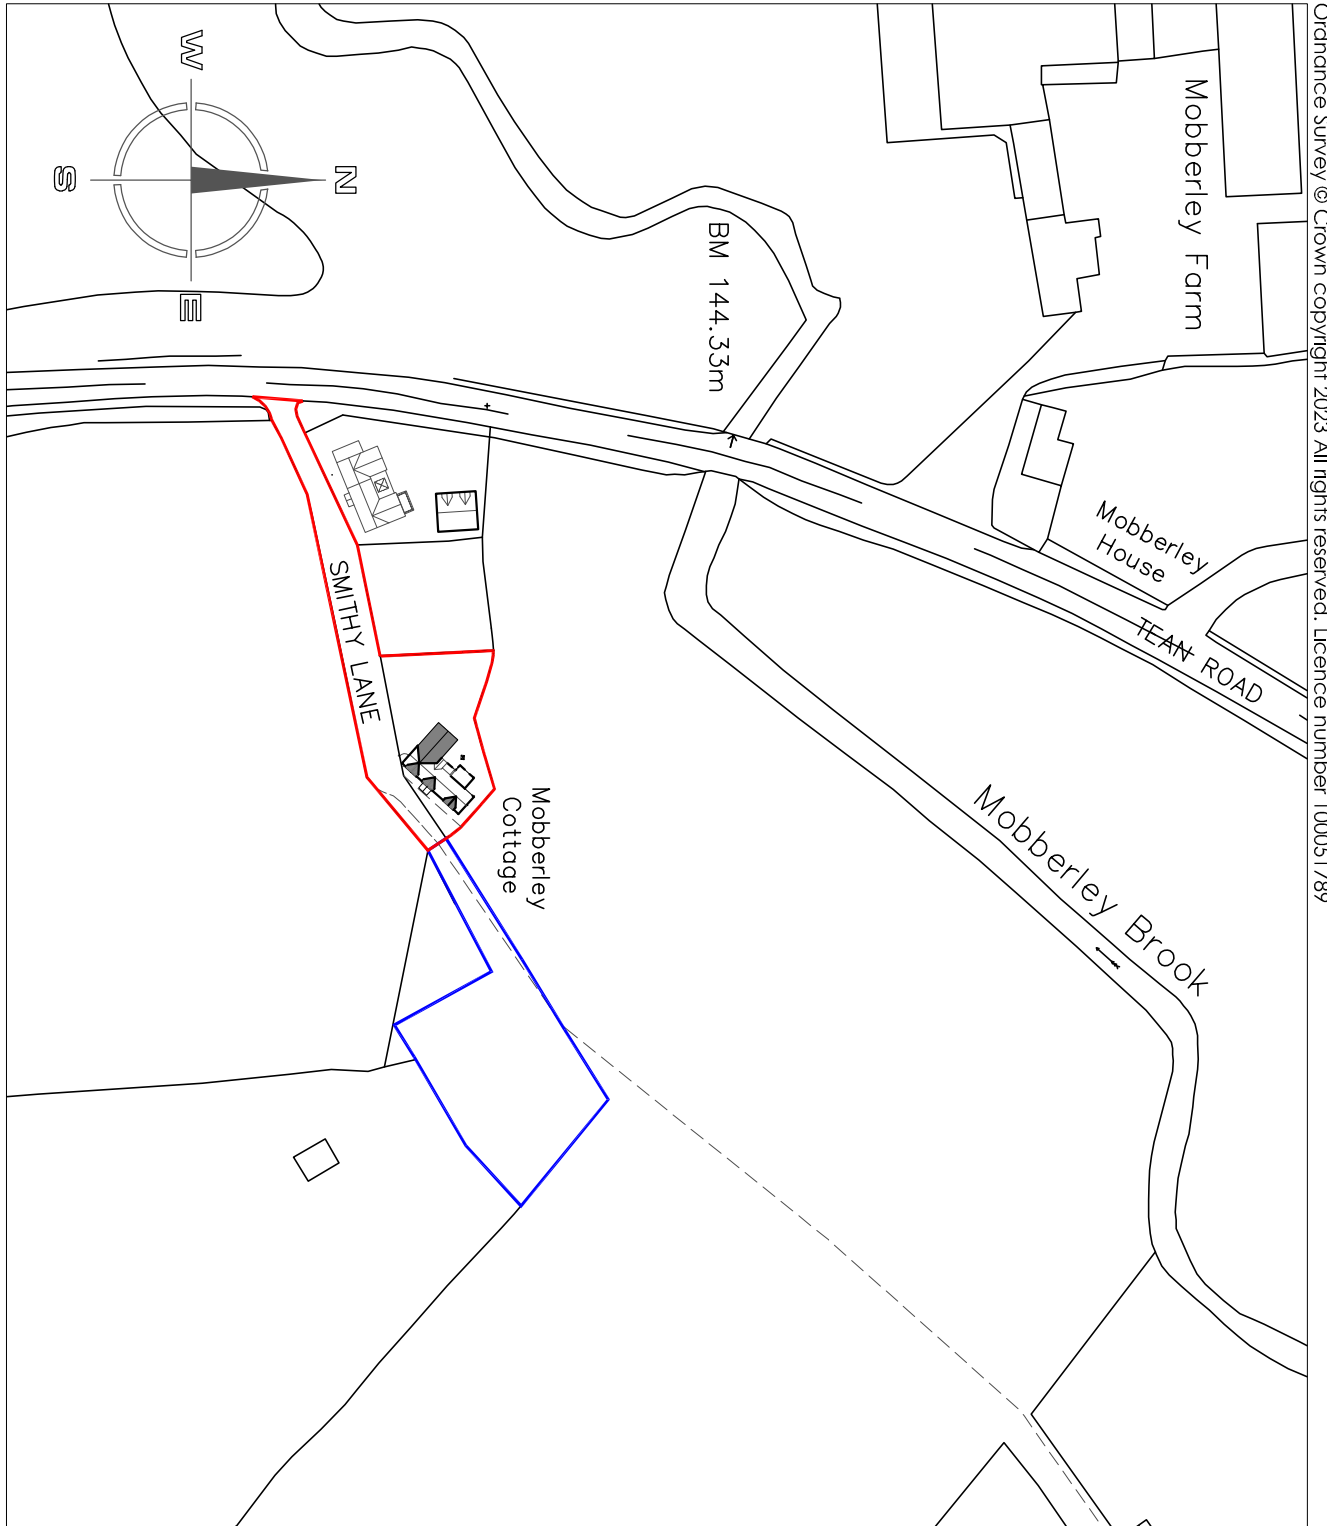


SITE LOCATION PLAN 1:1250

Ordnance Survey © Crown copyright 2023 All rights reserved. Licence number 100051789

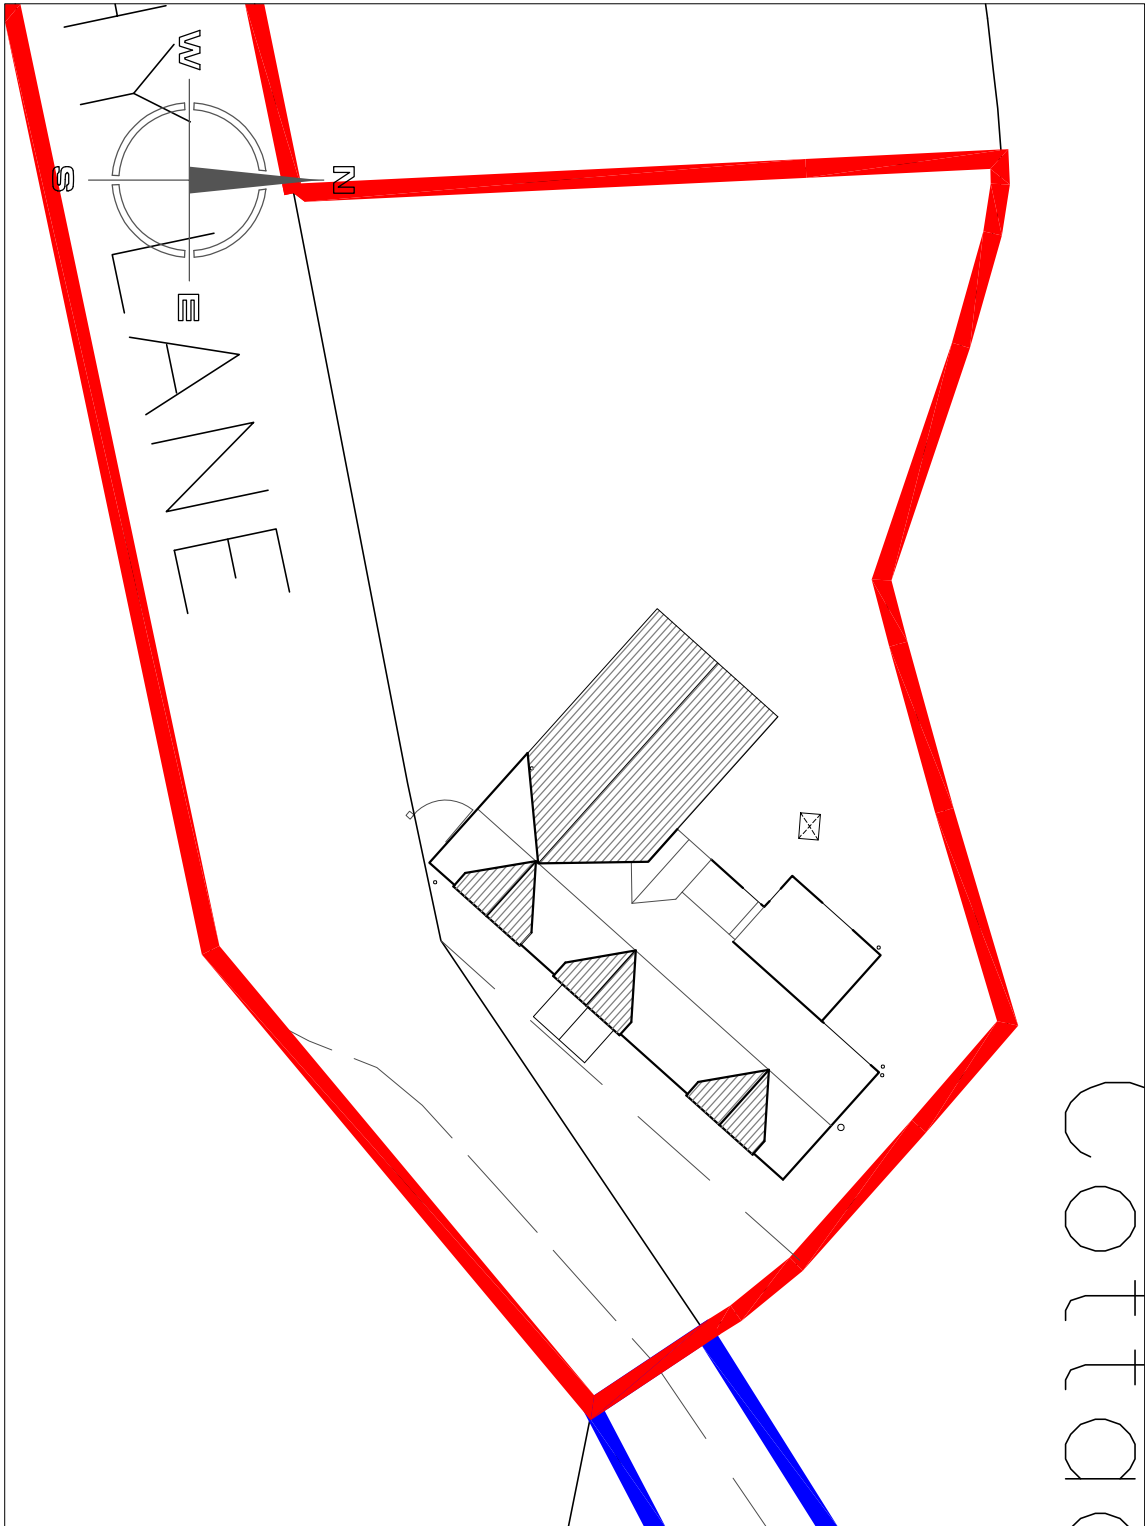

SITE LOCATION PLAN 1:1250

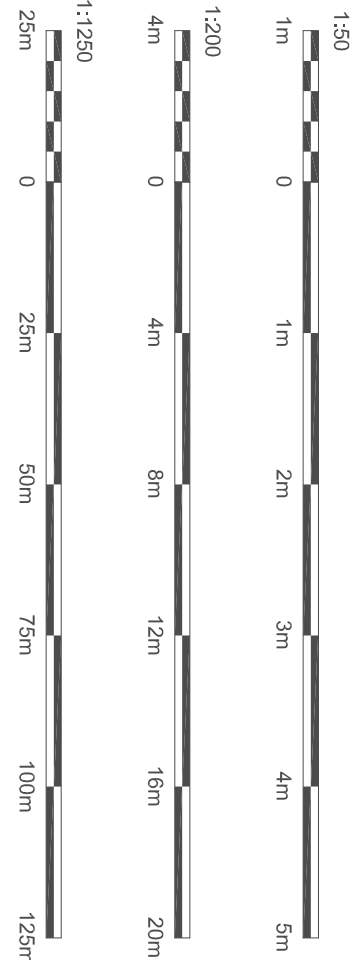

Hewitt&Carr Architects

A: Design House 117-19 Leek Road | Cheddale ST10 1JE
T: 01539 555889
E: enquiries@hccarchitects.co.uk
W: www.hccarchitects.co.uk

Client
EMILY PADDOCK

Project
MOBERLEY COTTAGE 1 SMITHY LANE
CHEDDLE ST10 1TN

Title
PROPOSED EXTENSION AND ALTERATIONS
PLANS AND ELEVATIONS

Drawn
SCHEME PROPOSALS


Date
FEB 2023

Scale
B/A1 1:50


Project No.
01264-AL(0)03

Rev
B


GROUND FLOOR PLAN 1:50

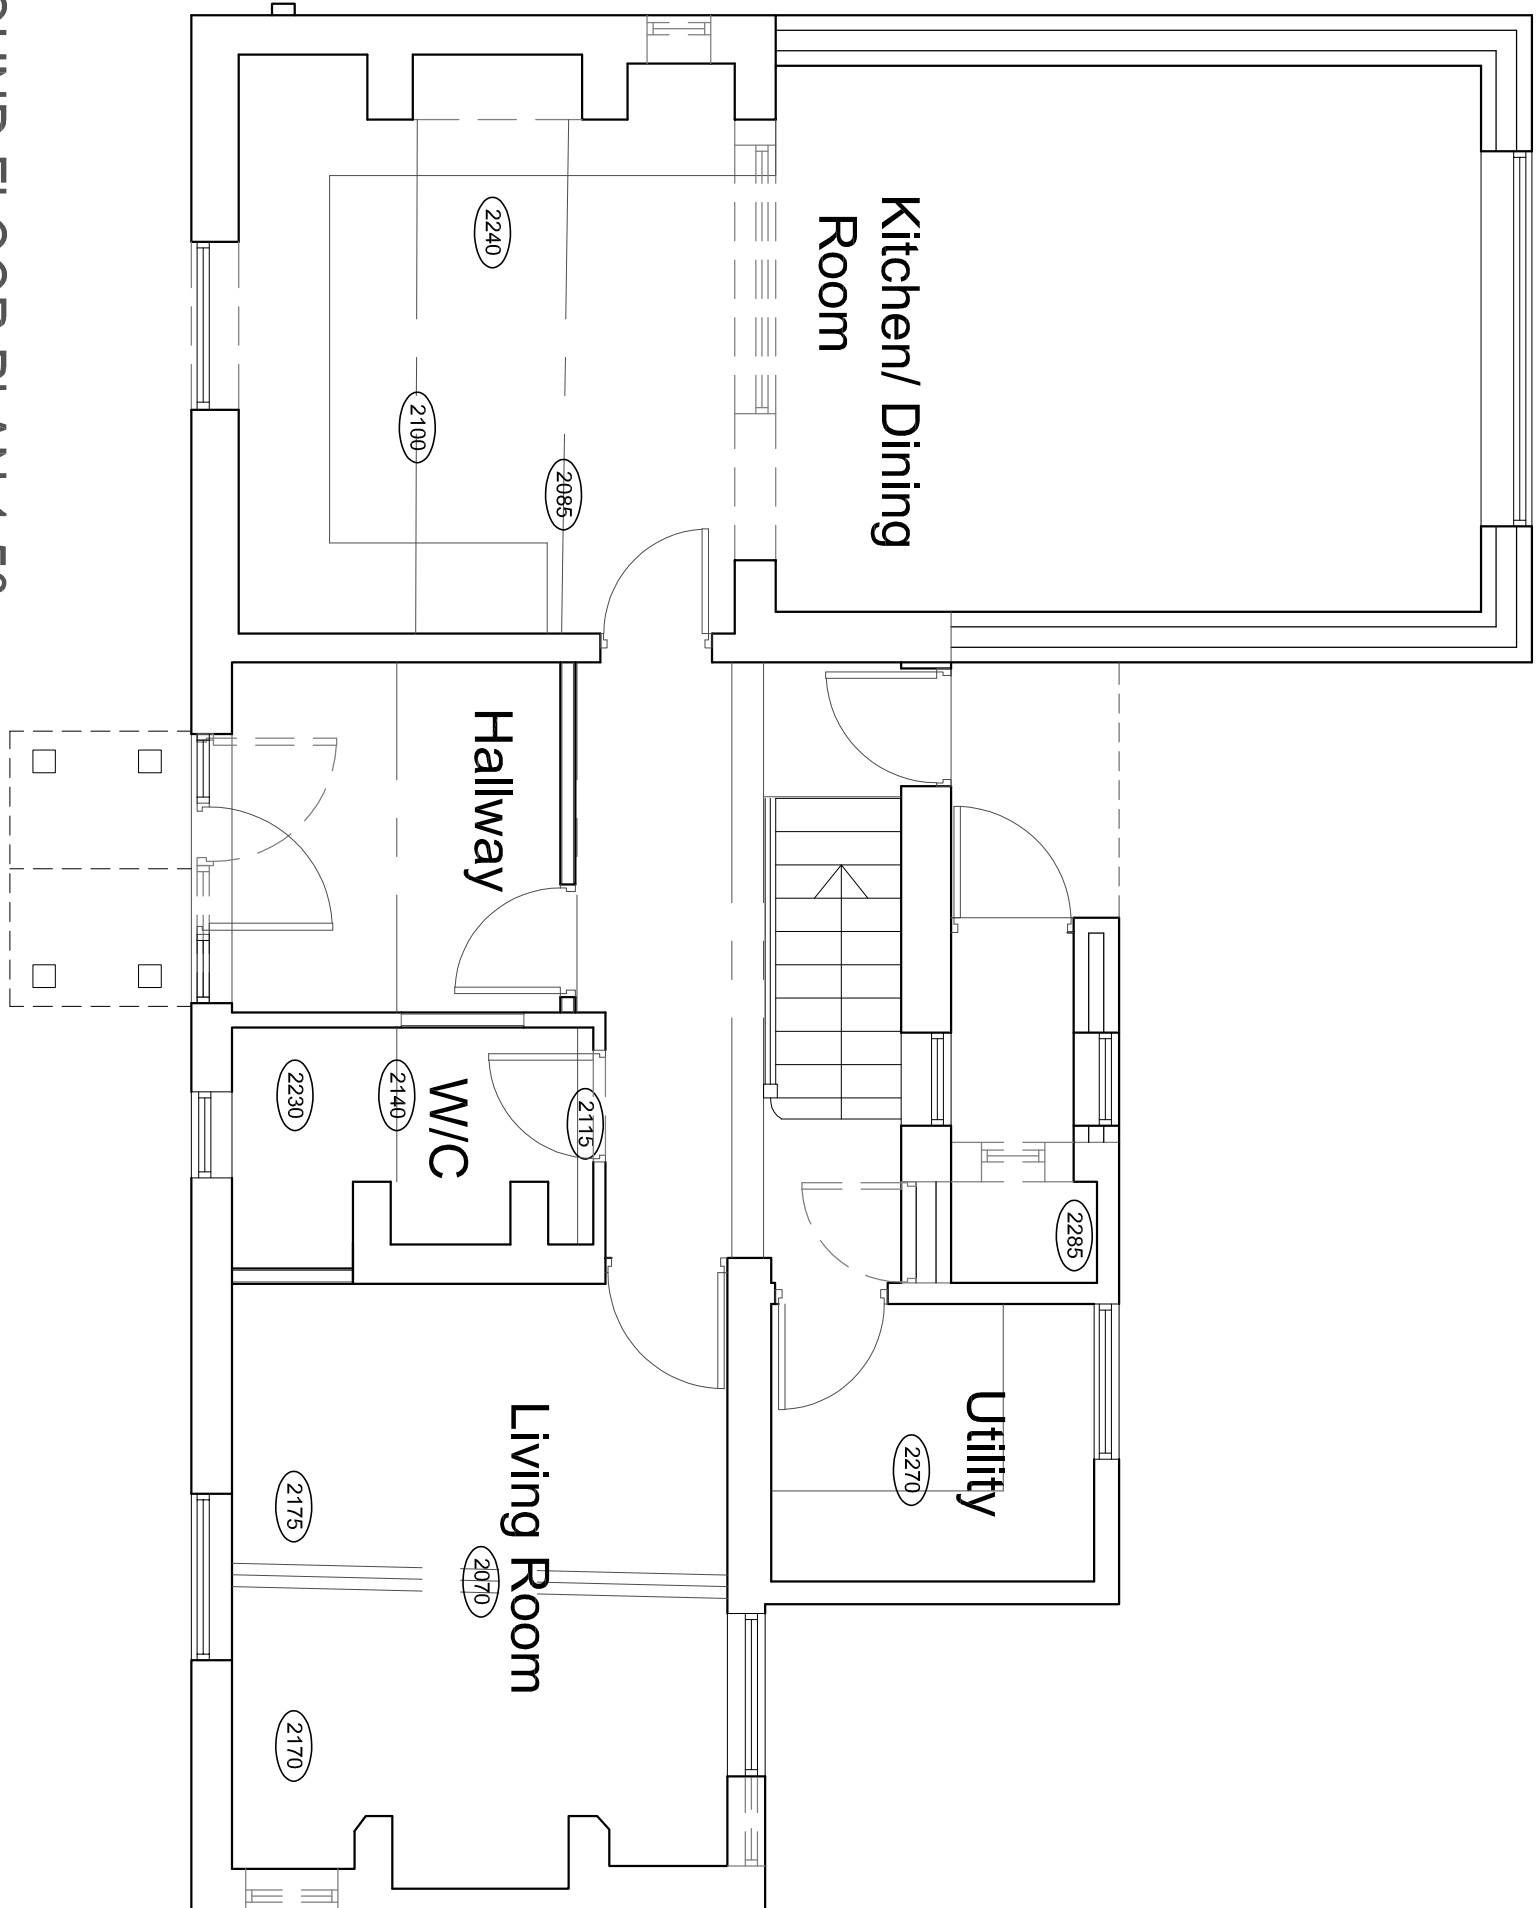


FIRST FLOOR PLAN 1:50

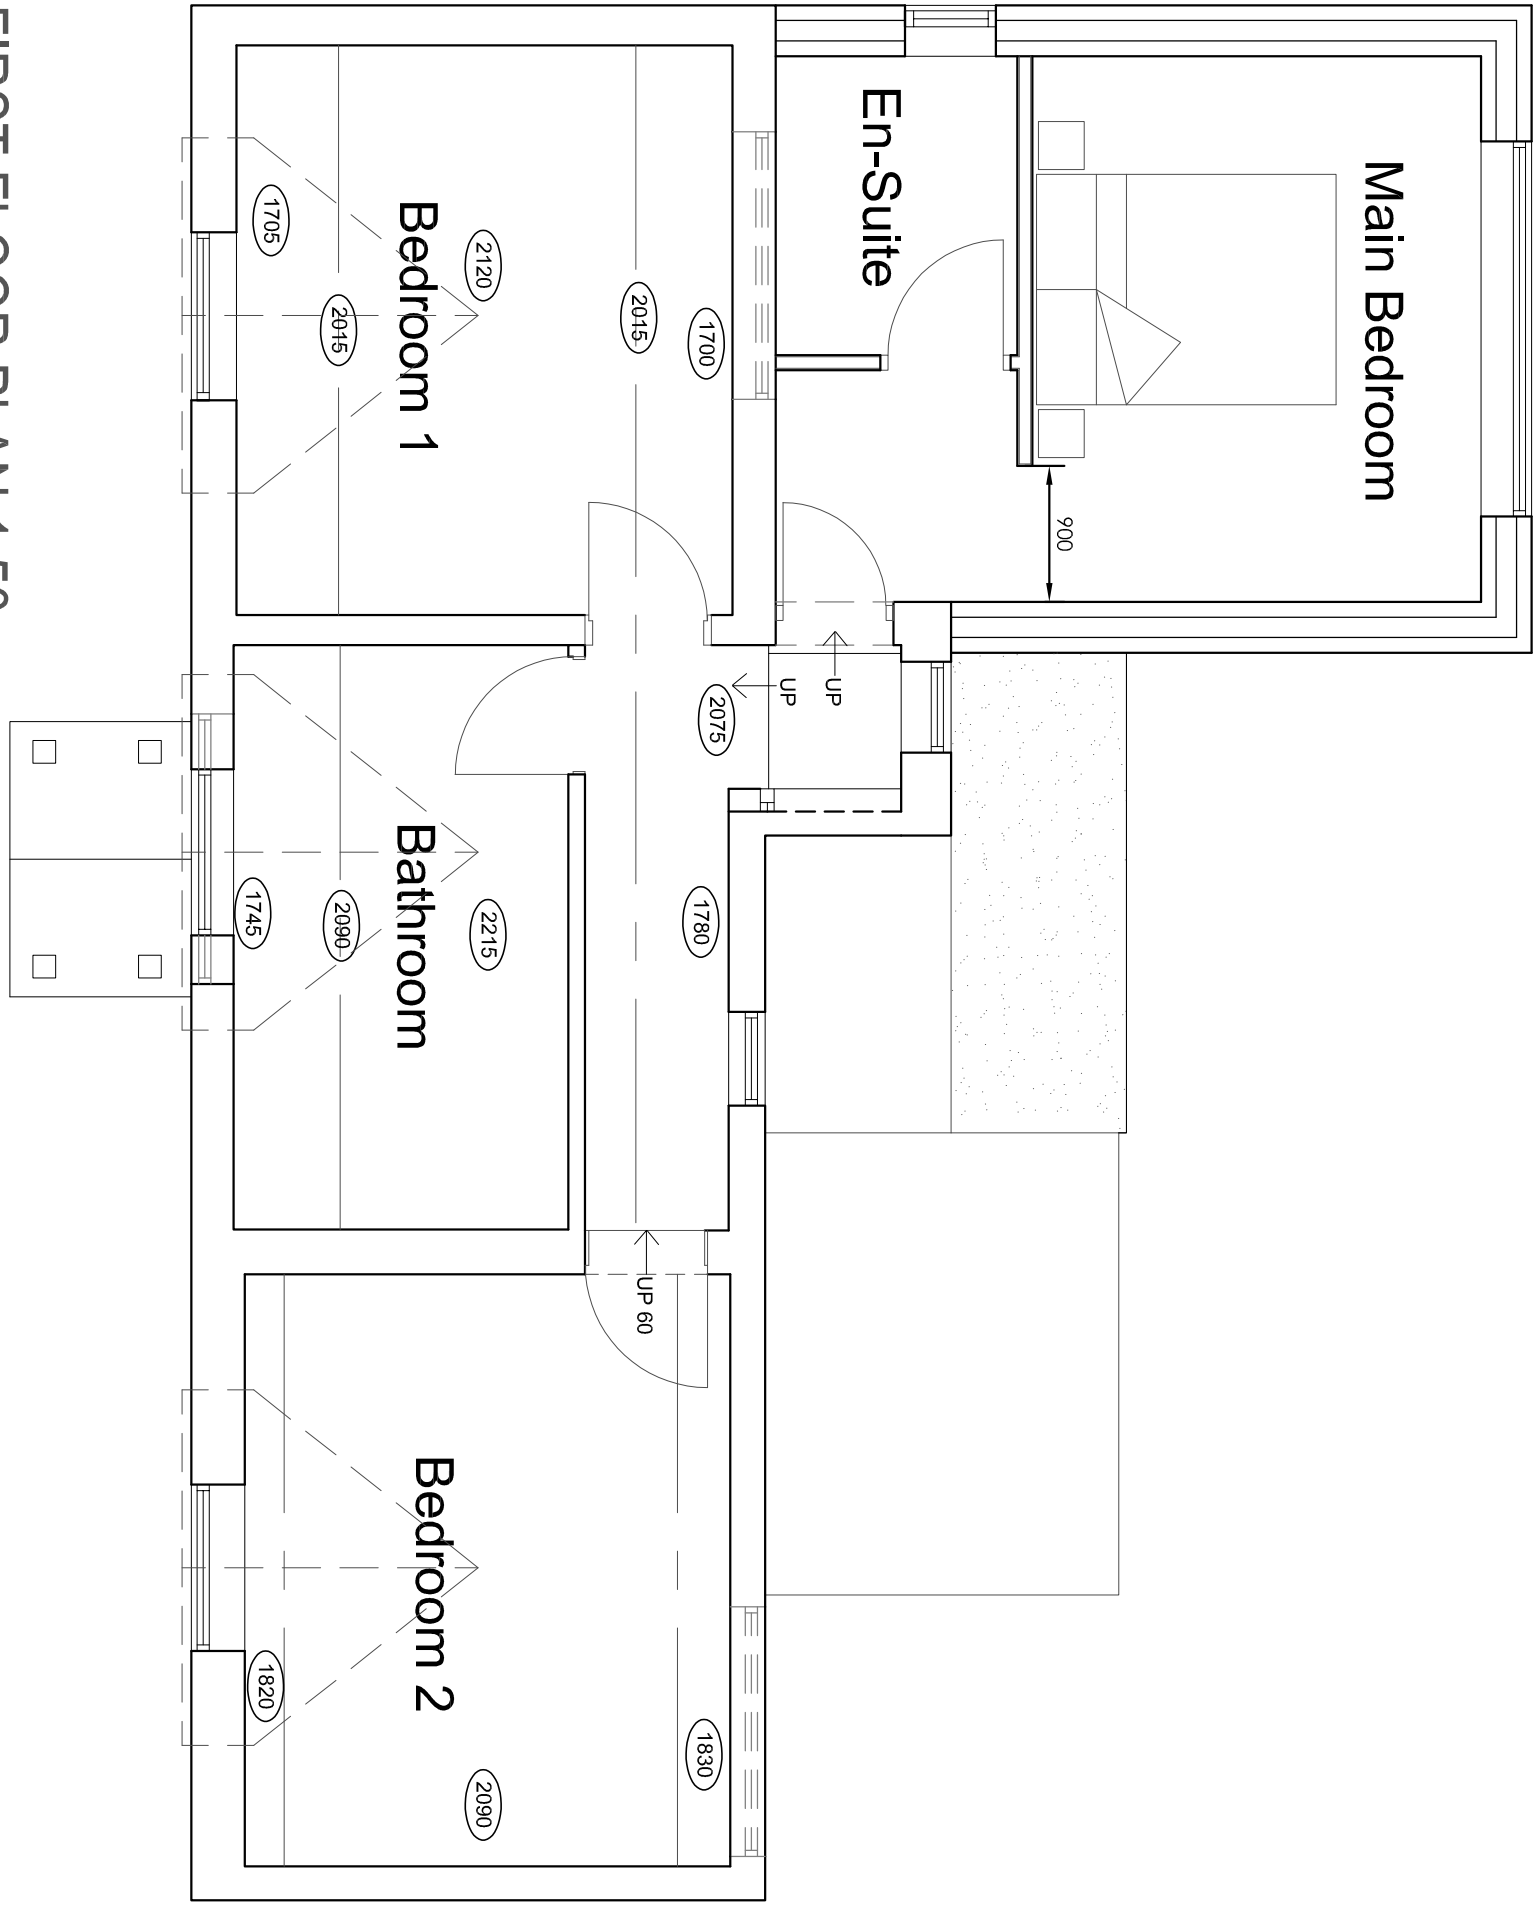


FRONT ELEVATION 1:50

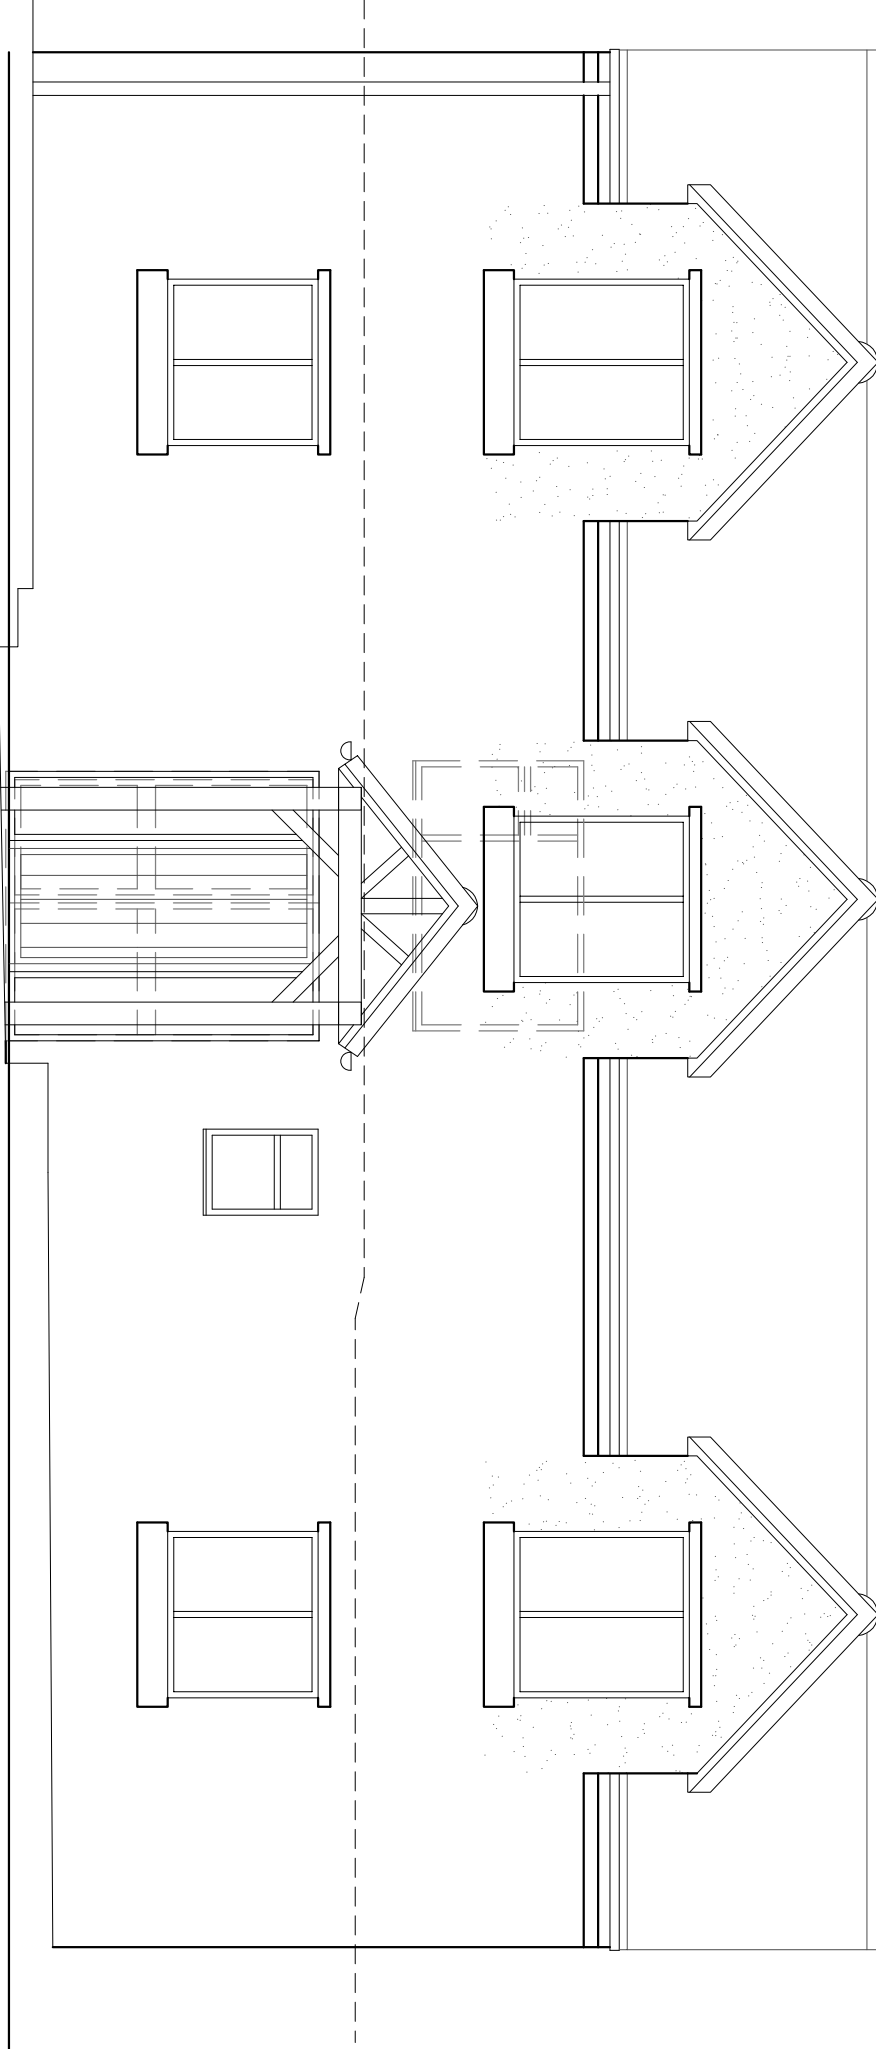

SIDE ELEVATION 1:50

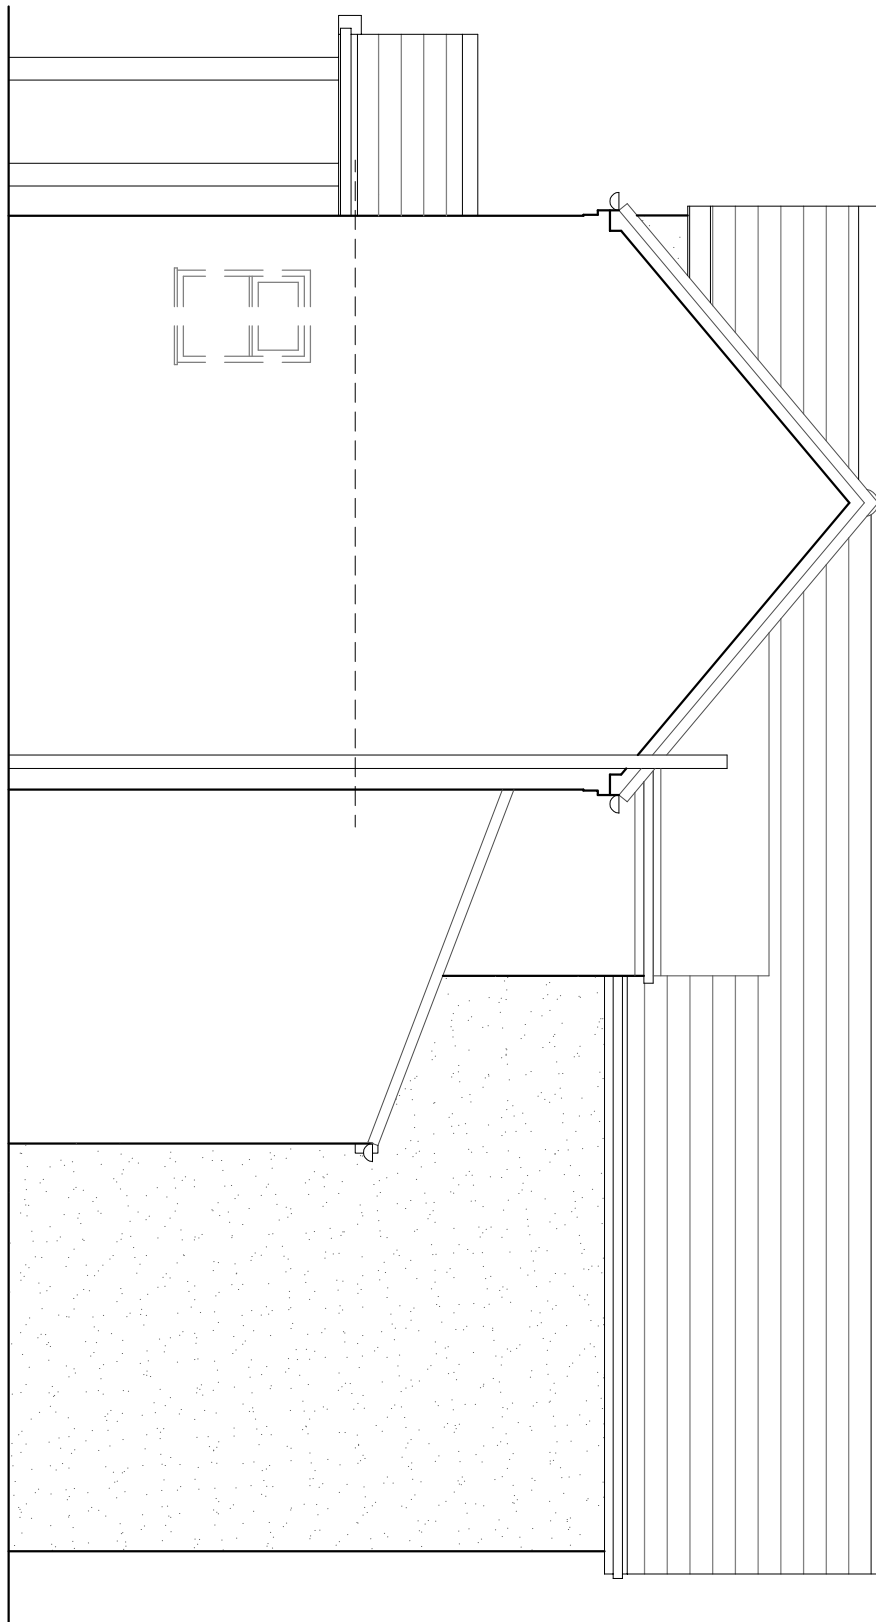

SIDE ELEVATION 1:50

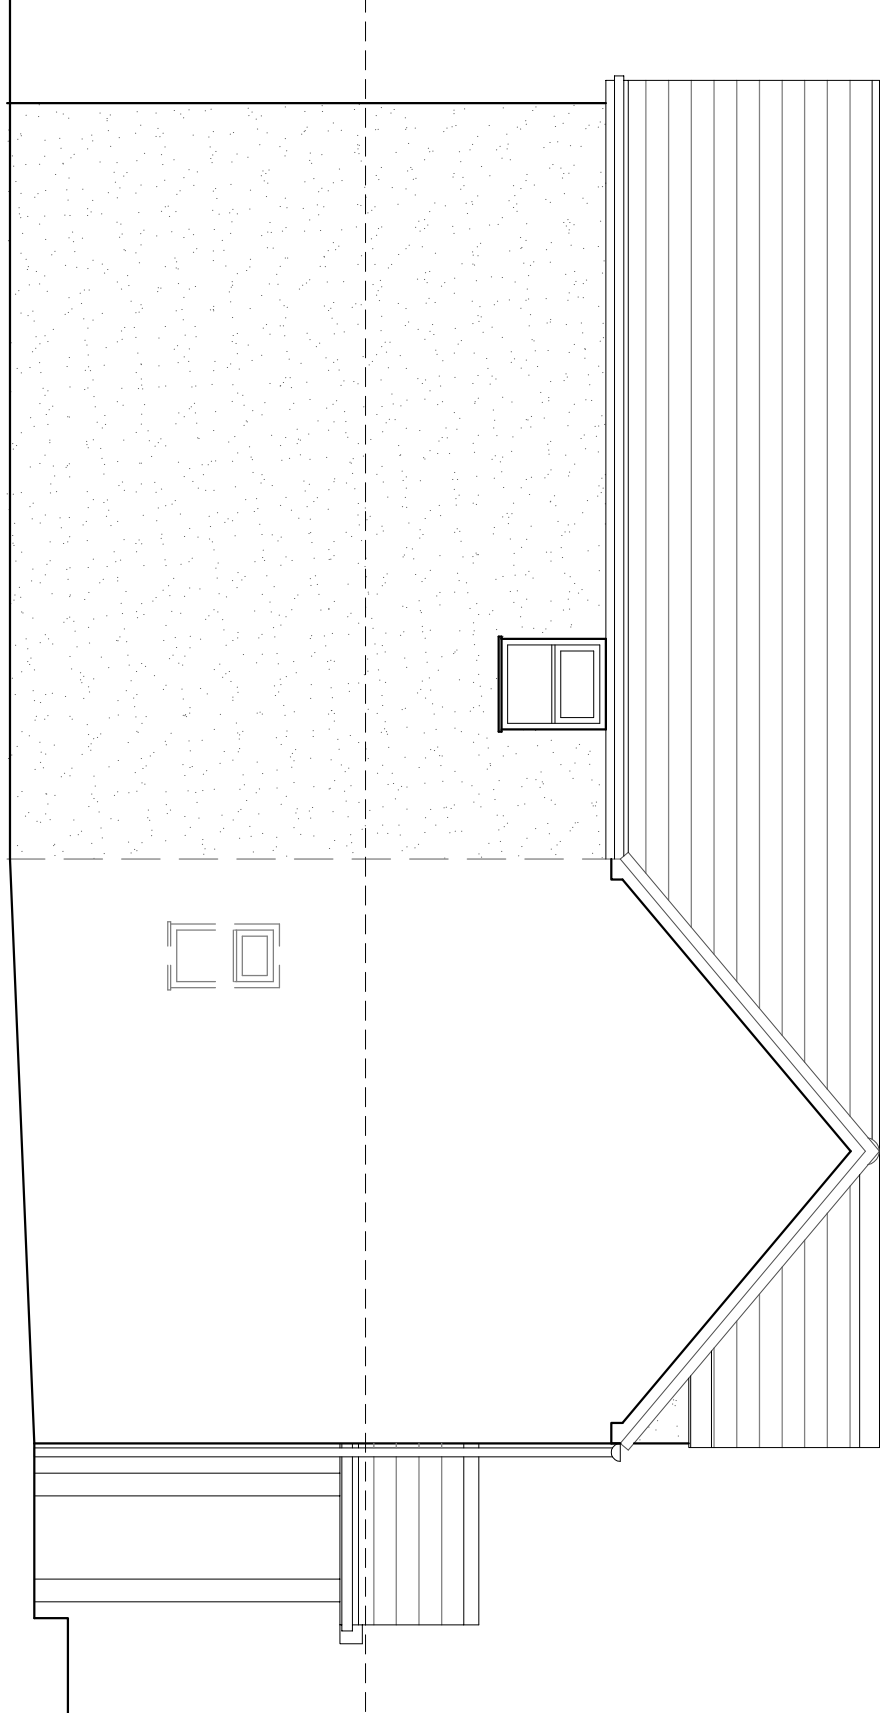

REAR ELEVATION 1:50

