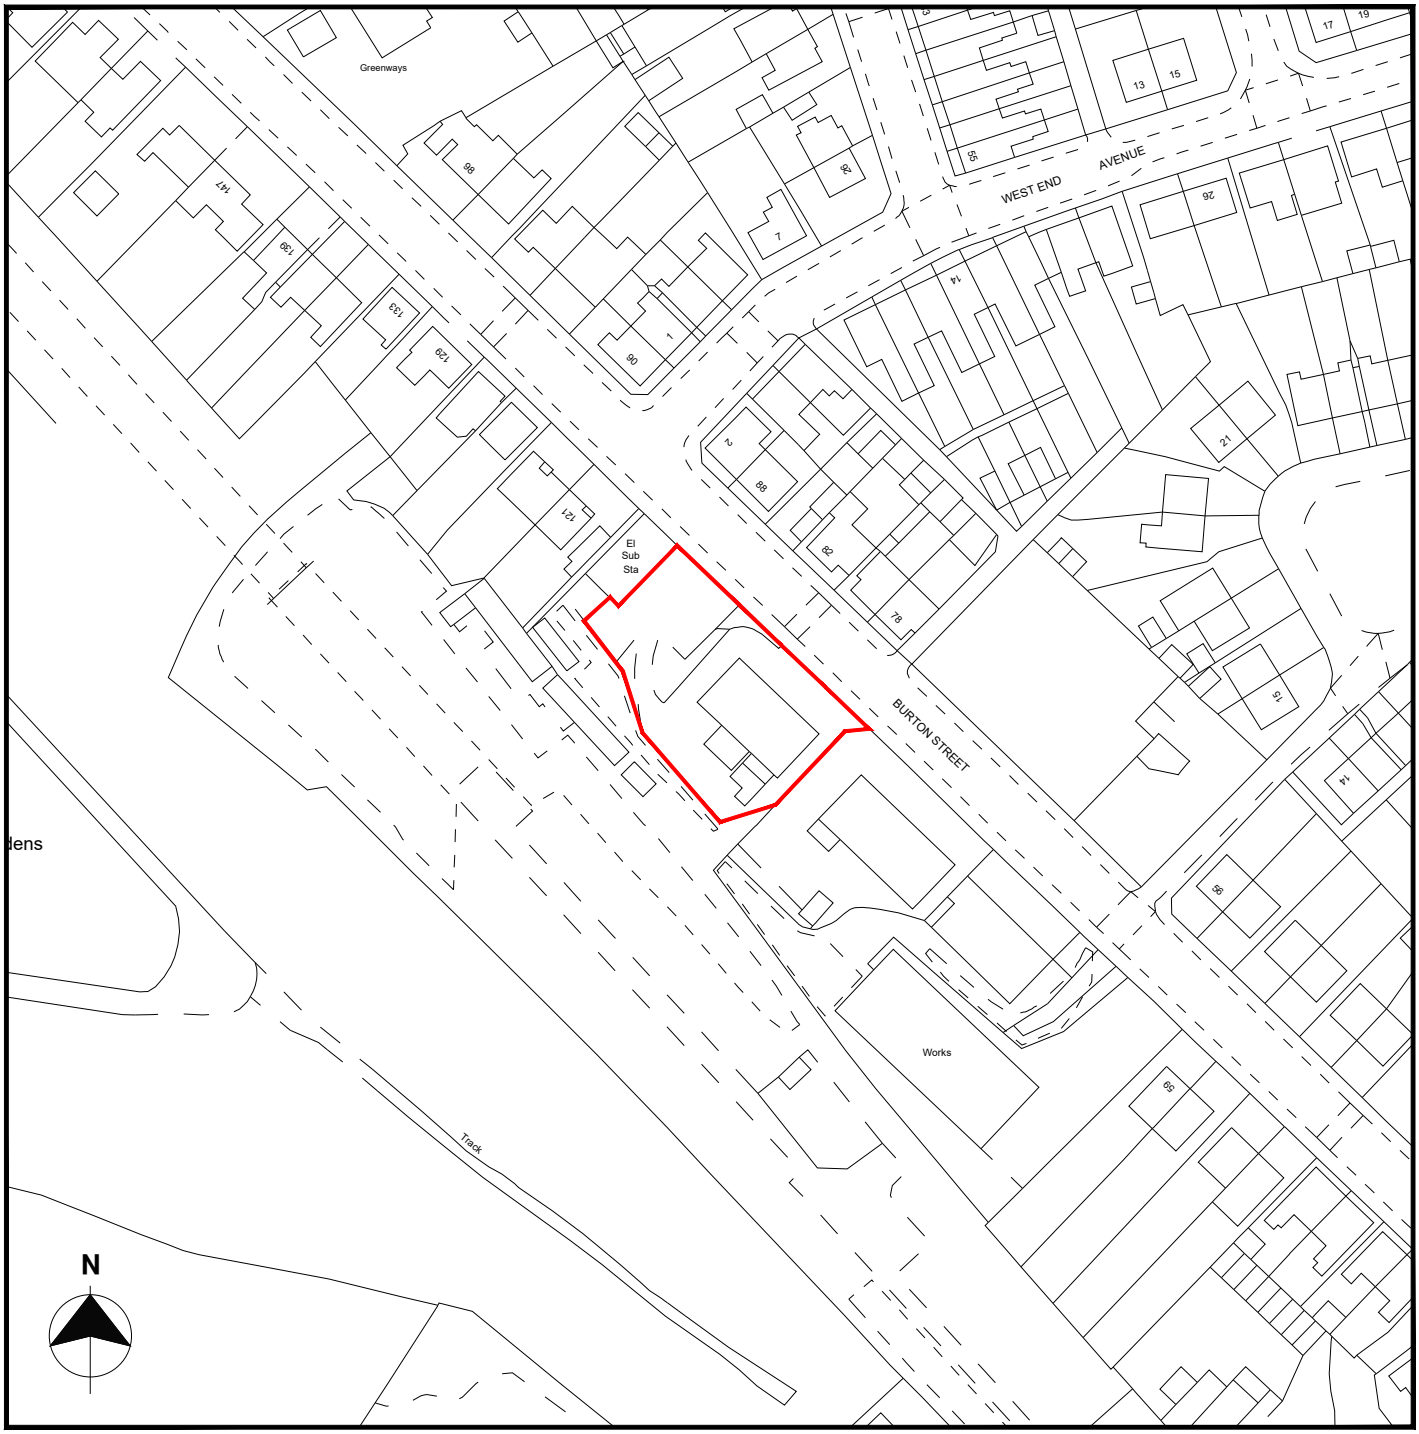


TOM WITHERS ARCHITECTURE

Tom Withers Architecture Ltd

Greenfield Industrial Estate, Congleton,
Cheshire, CW12 4TR.
Tel: 01260 277175

Email: info@tomwithersarchitecture.co.uk

Project Details:

Demolition / replacement of existing commercial car garage.

J.P.G Cars, Burton Street, Leek, ST13 8BU

For: Mr J Gater

Revisions: P0 Planning Application Issue.

Date:	Sep 2022	**Status:**	As Exisiting	**Sheet No:**	Planning Drawings **0526-006-P0**
Scale:	1:1250 @ A4 Location Plan	**Drawn By:**	MC		