


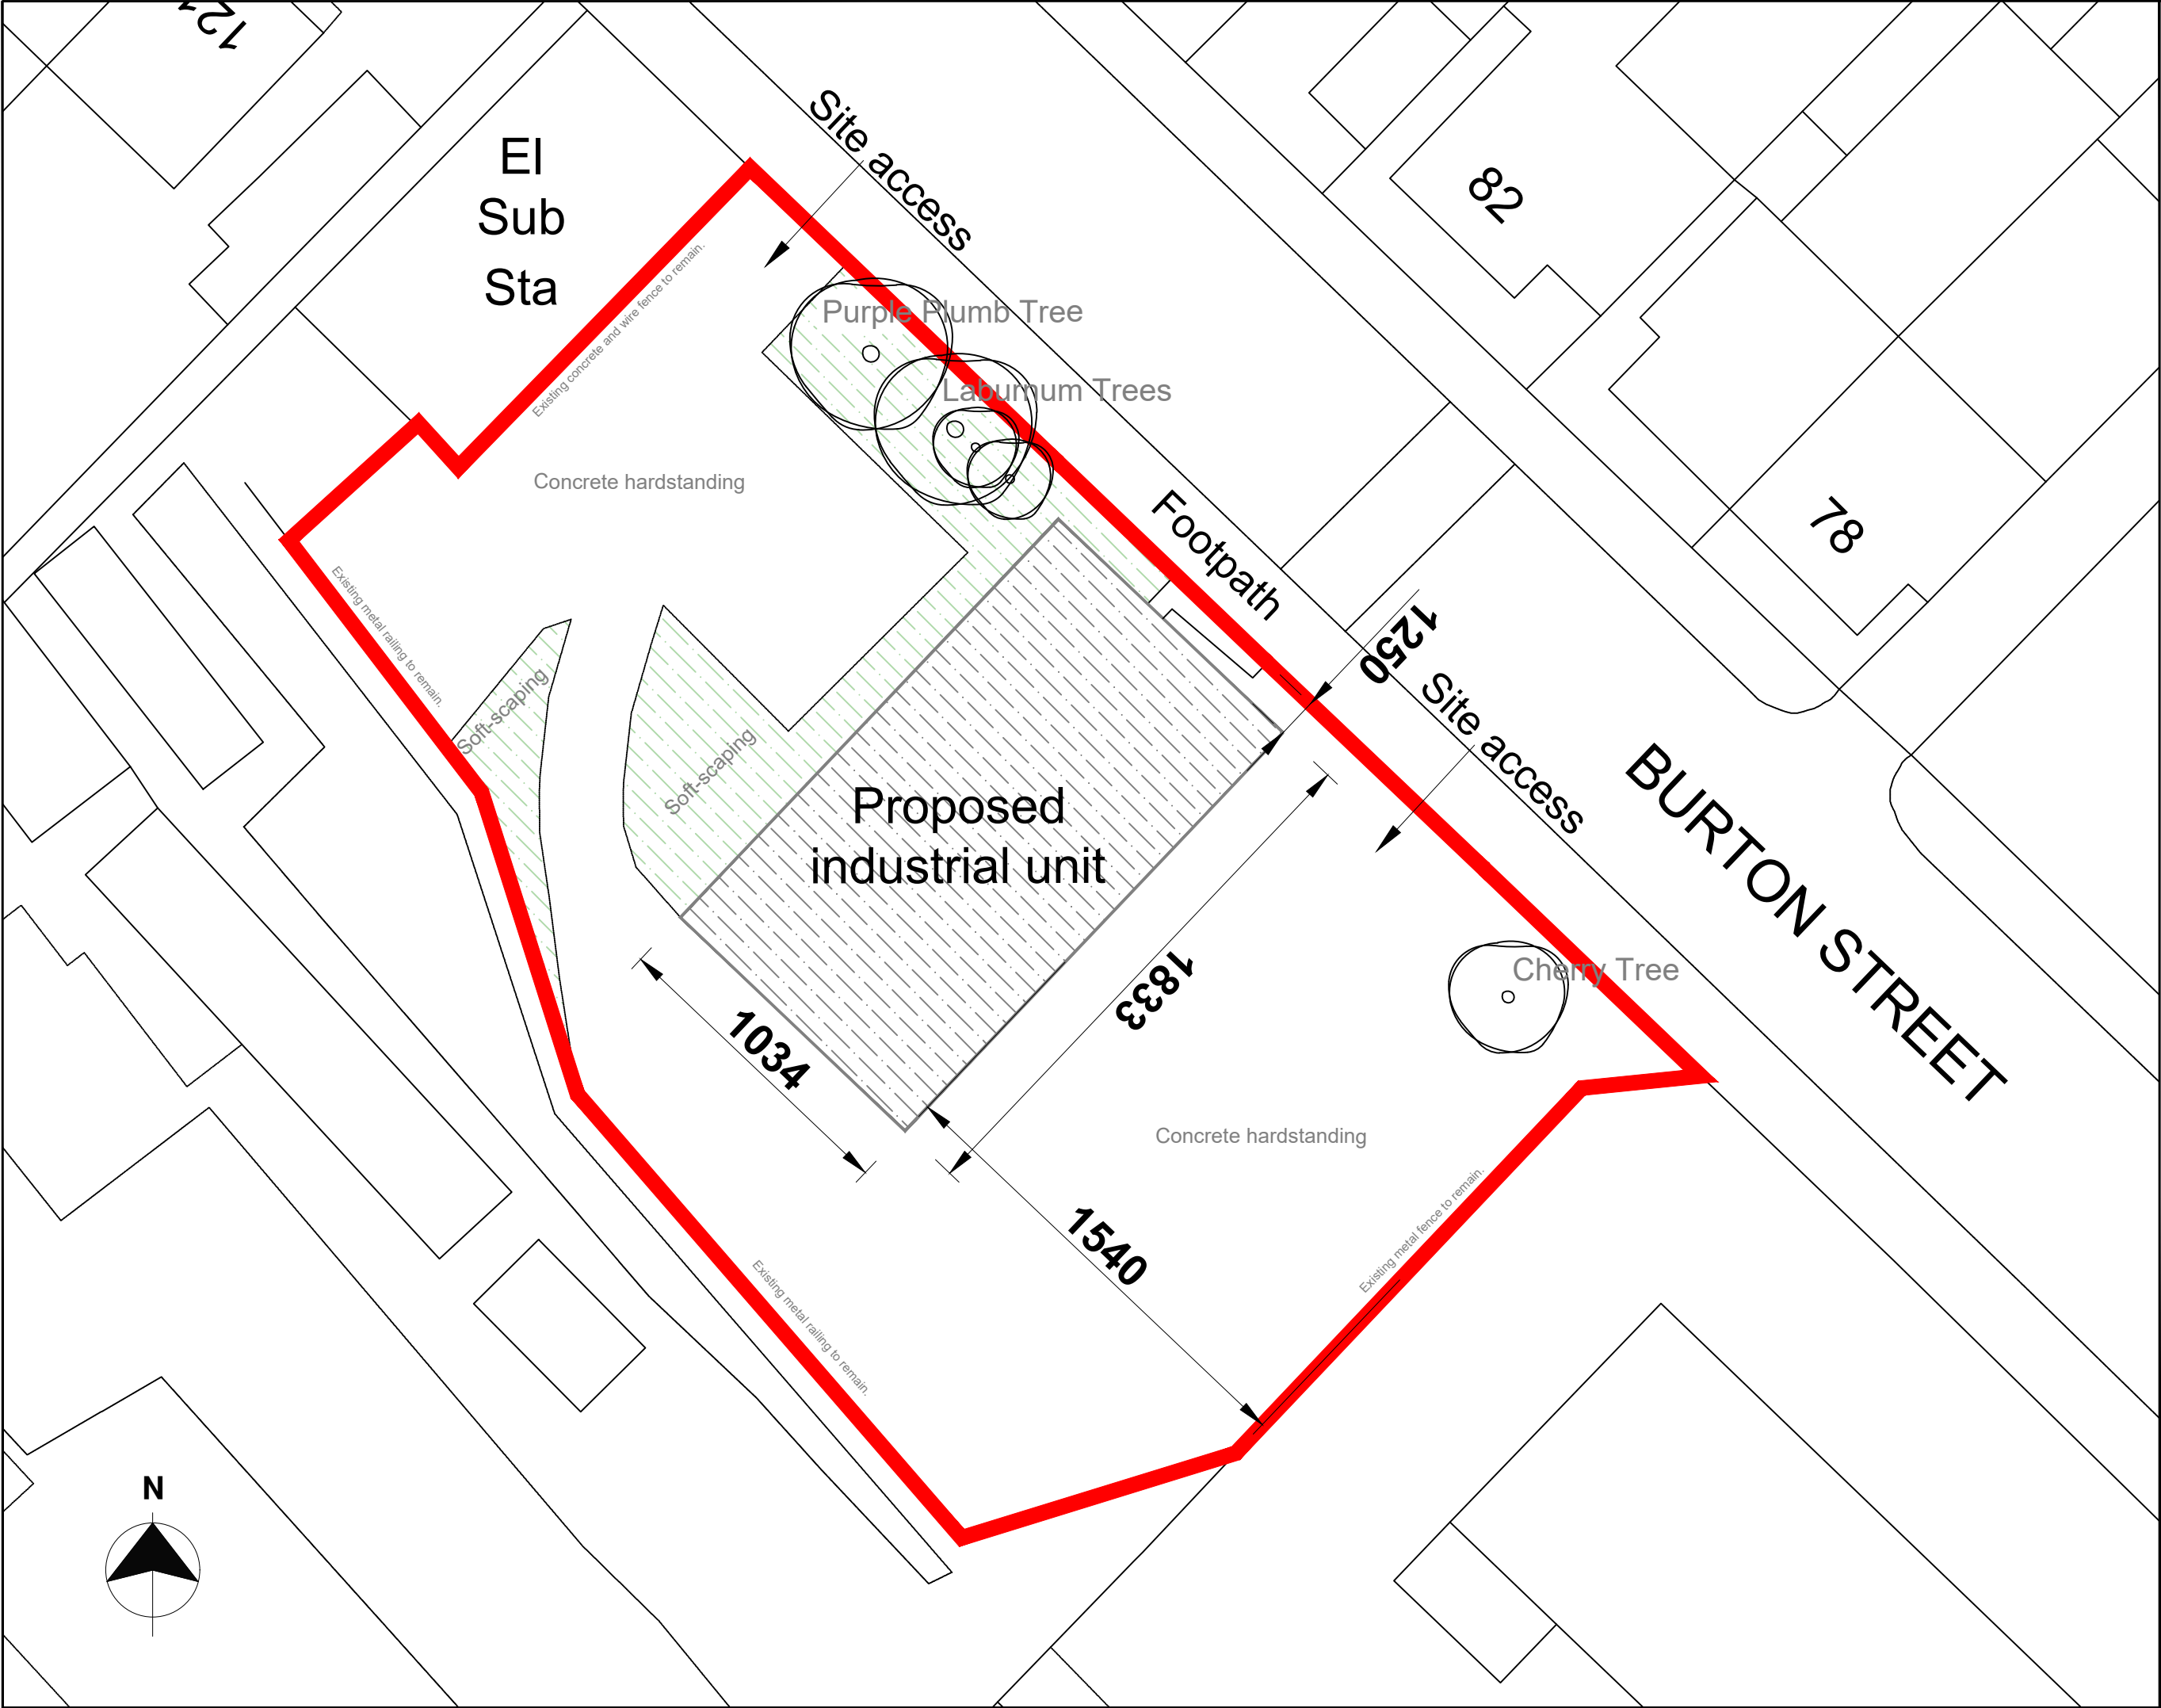

Notes

This drawing is not to be used on site unless issued for construction.

Use figured dimensions only. All dimensions to be verified on site prior to the commencement of any work or the production of any fabrication drawings.

All setting out is to be checked and confirmed on site.

All levels are to be checked and confirmed on site.

All discrepancies to be reported to the Architect.

All building work is to comply with the full planning approval, including satisfaction of any stipulated conditions to the satisfaction of the Local Authority Planning Department.

This drawing is to be read in conjunction with all related Architect's and Engineer's drawings and any other relevant information.

This drawing is copyright © of Tom Withers Architecture Ltd.

P0	Client Proposal.	
No.	Revision/Issue	Date:

TWA
TOM WITHERS ARCHITECTURE

Tom Withers Architecture Ltd
5 The Courtyard,
Greenfield Industrial Estate,
Back Lane, Congleton,
Cheshire, CW12 4TR
Tel: 01260 277175
Email: info@tomwithersarchitecture.co.uk

Project Details:

Demolition / replacement of existing commercial car garage.

J.P.G Cars, Burton Street, Leek, ST13 8BU

For: Mr J Gater

Status:	As Proposed	Sheet No:	Planning Drawings
Date:	March 2023	0526-007-P0	
Scale:	1:200 @ A3	Drawn By:	MC