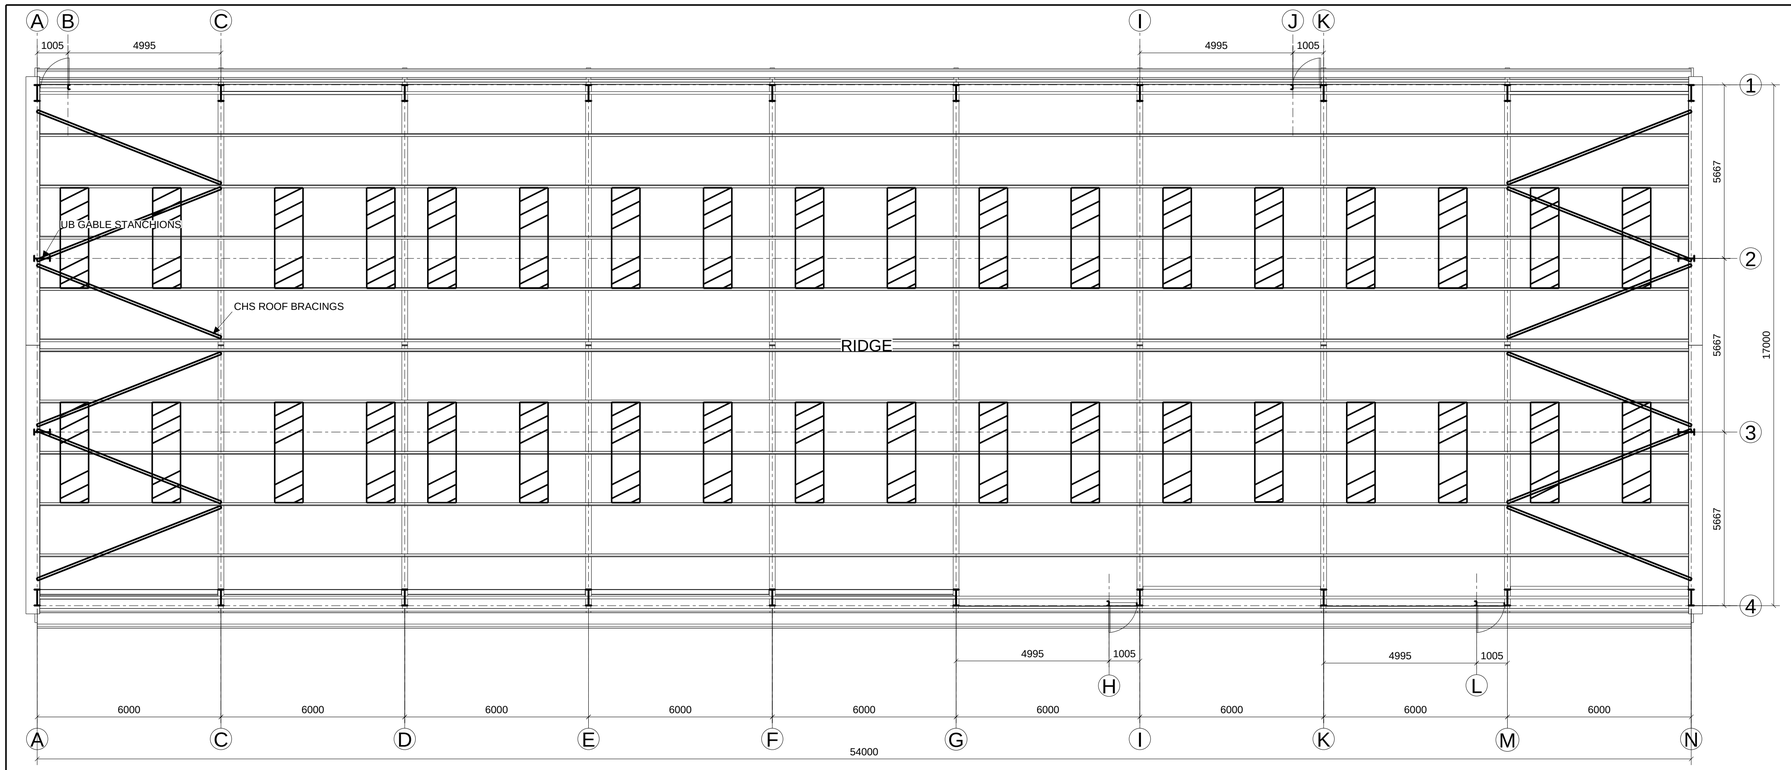

PLAN

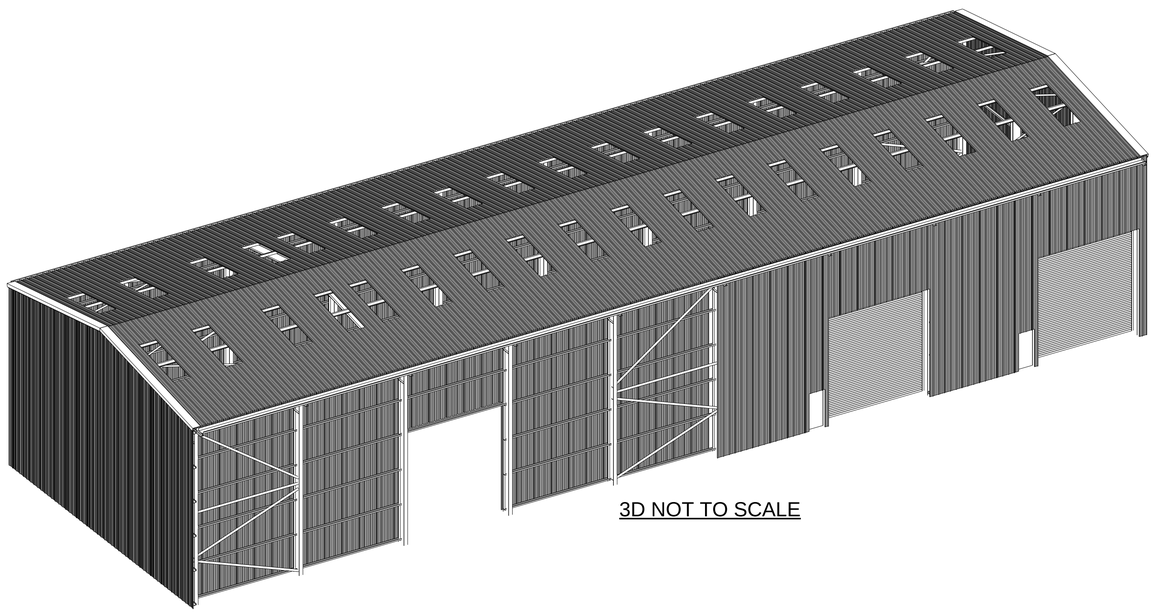

3D NOT TO SCALE

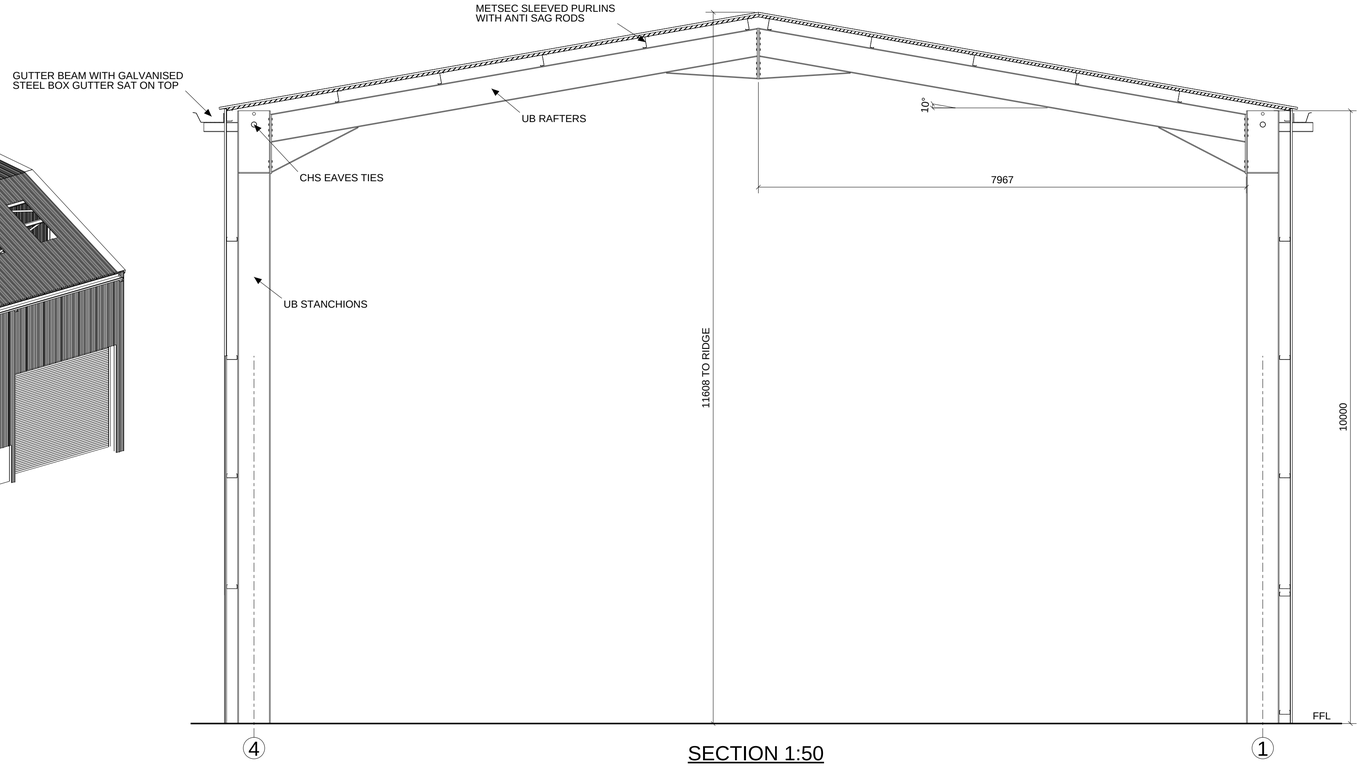

SECTION 1:50

Scale	1:100 AT A1
Drawn	ADS
Date	26.01.2023

De Ville & Lear Ltd
CONSTRUCTIONAL ENGINEERS
Mill Lane Works
Roston, Ashbourne DE6 2EE
Telephone: 01335 324302
Fax: 01335 324568

PROPOSED PLAN AND SECTION DRAWING FOR SWINSON TRANSPORT LTD

LITTLE PARK FARM, ALTON ROAD, DENSTONE, ST14 5DH

Revision Date

Drawing No.
[1]
1002.22

Tekla Structures