


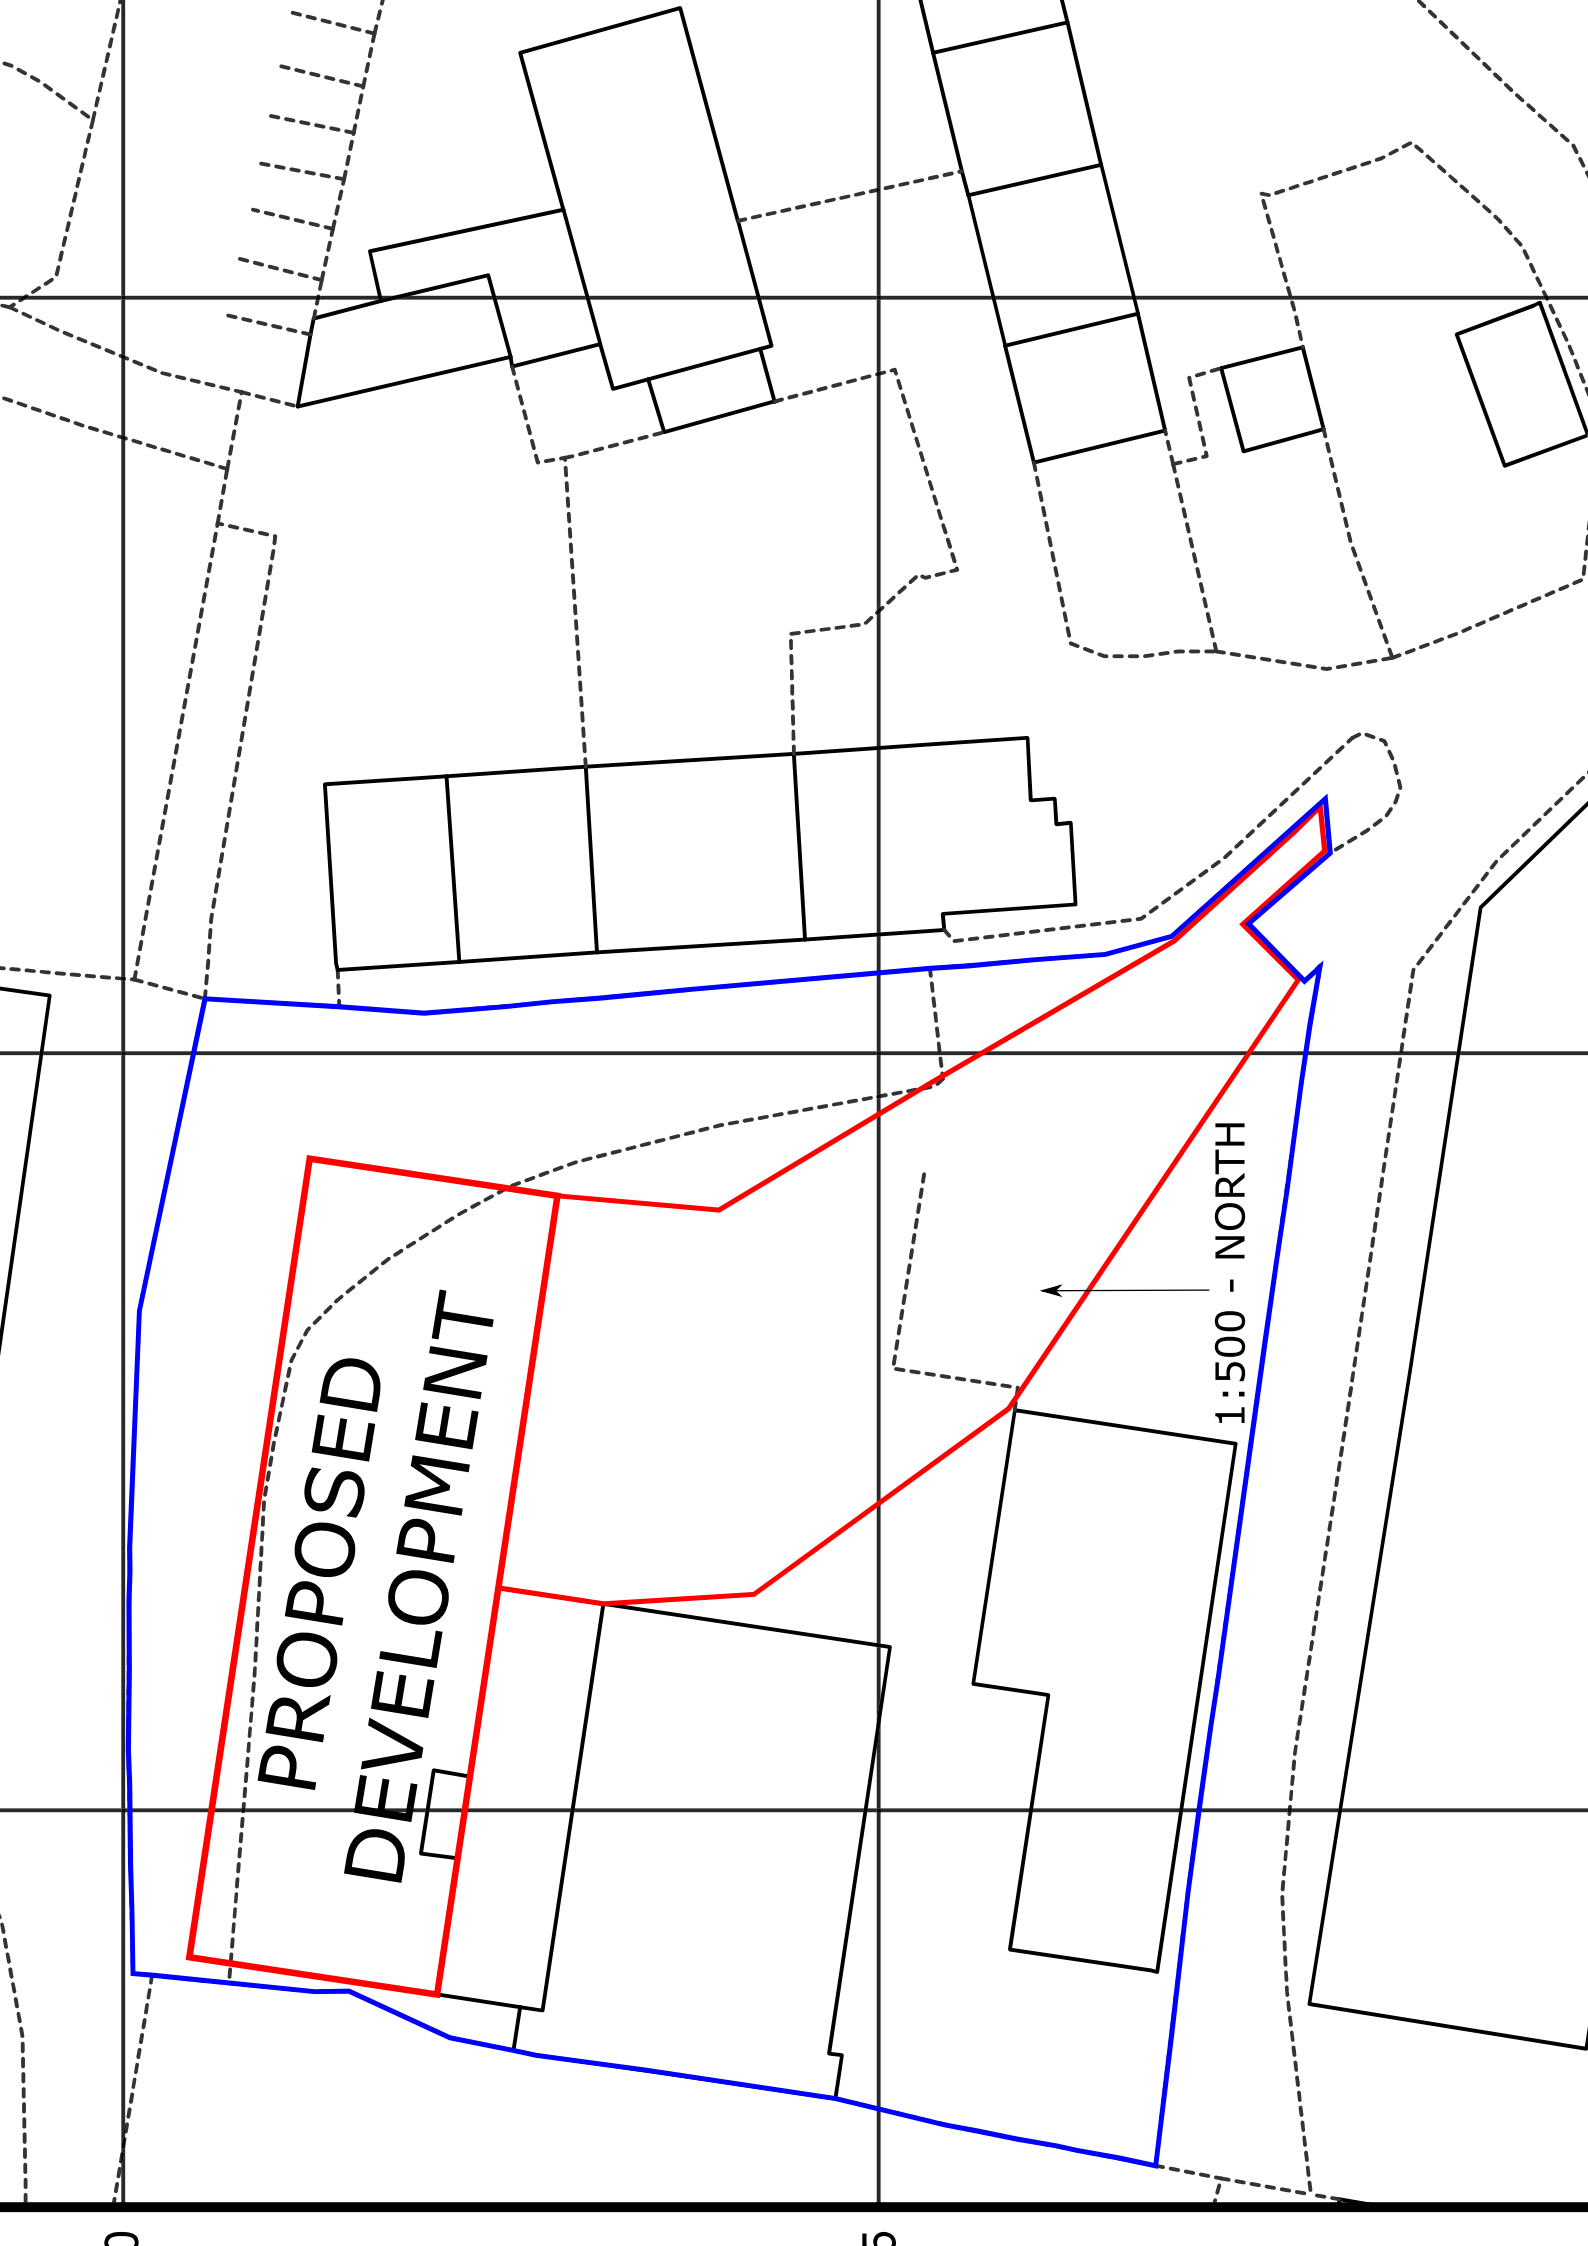

PROPOSED  
DEVELOPMENT

1:500 - NORTH