



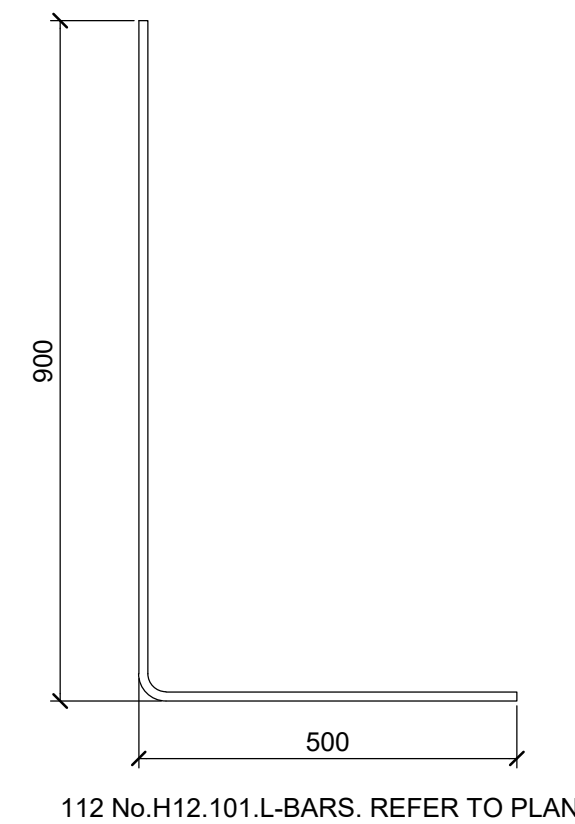


BAR MARK 101
BAR BENDING SCHEDULE


SCALE 1:10

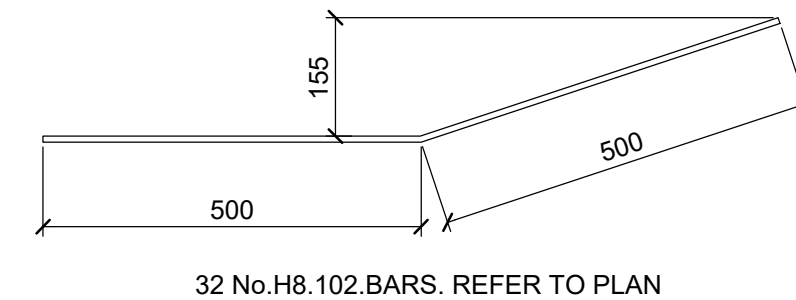

BAR MARK 102
BAR BENDING SCHEDULE
SCALE 1:10

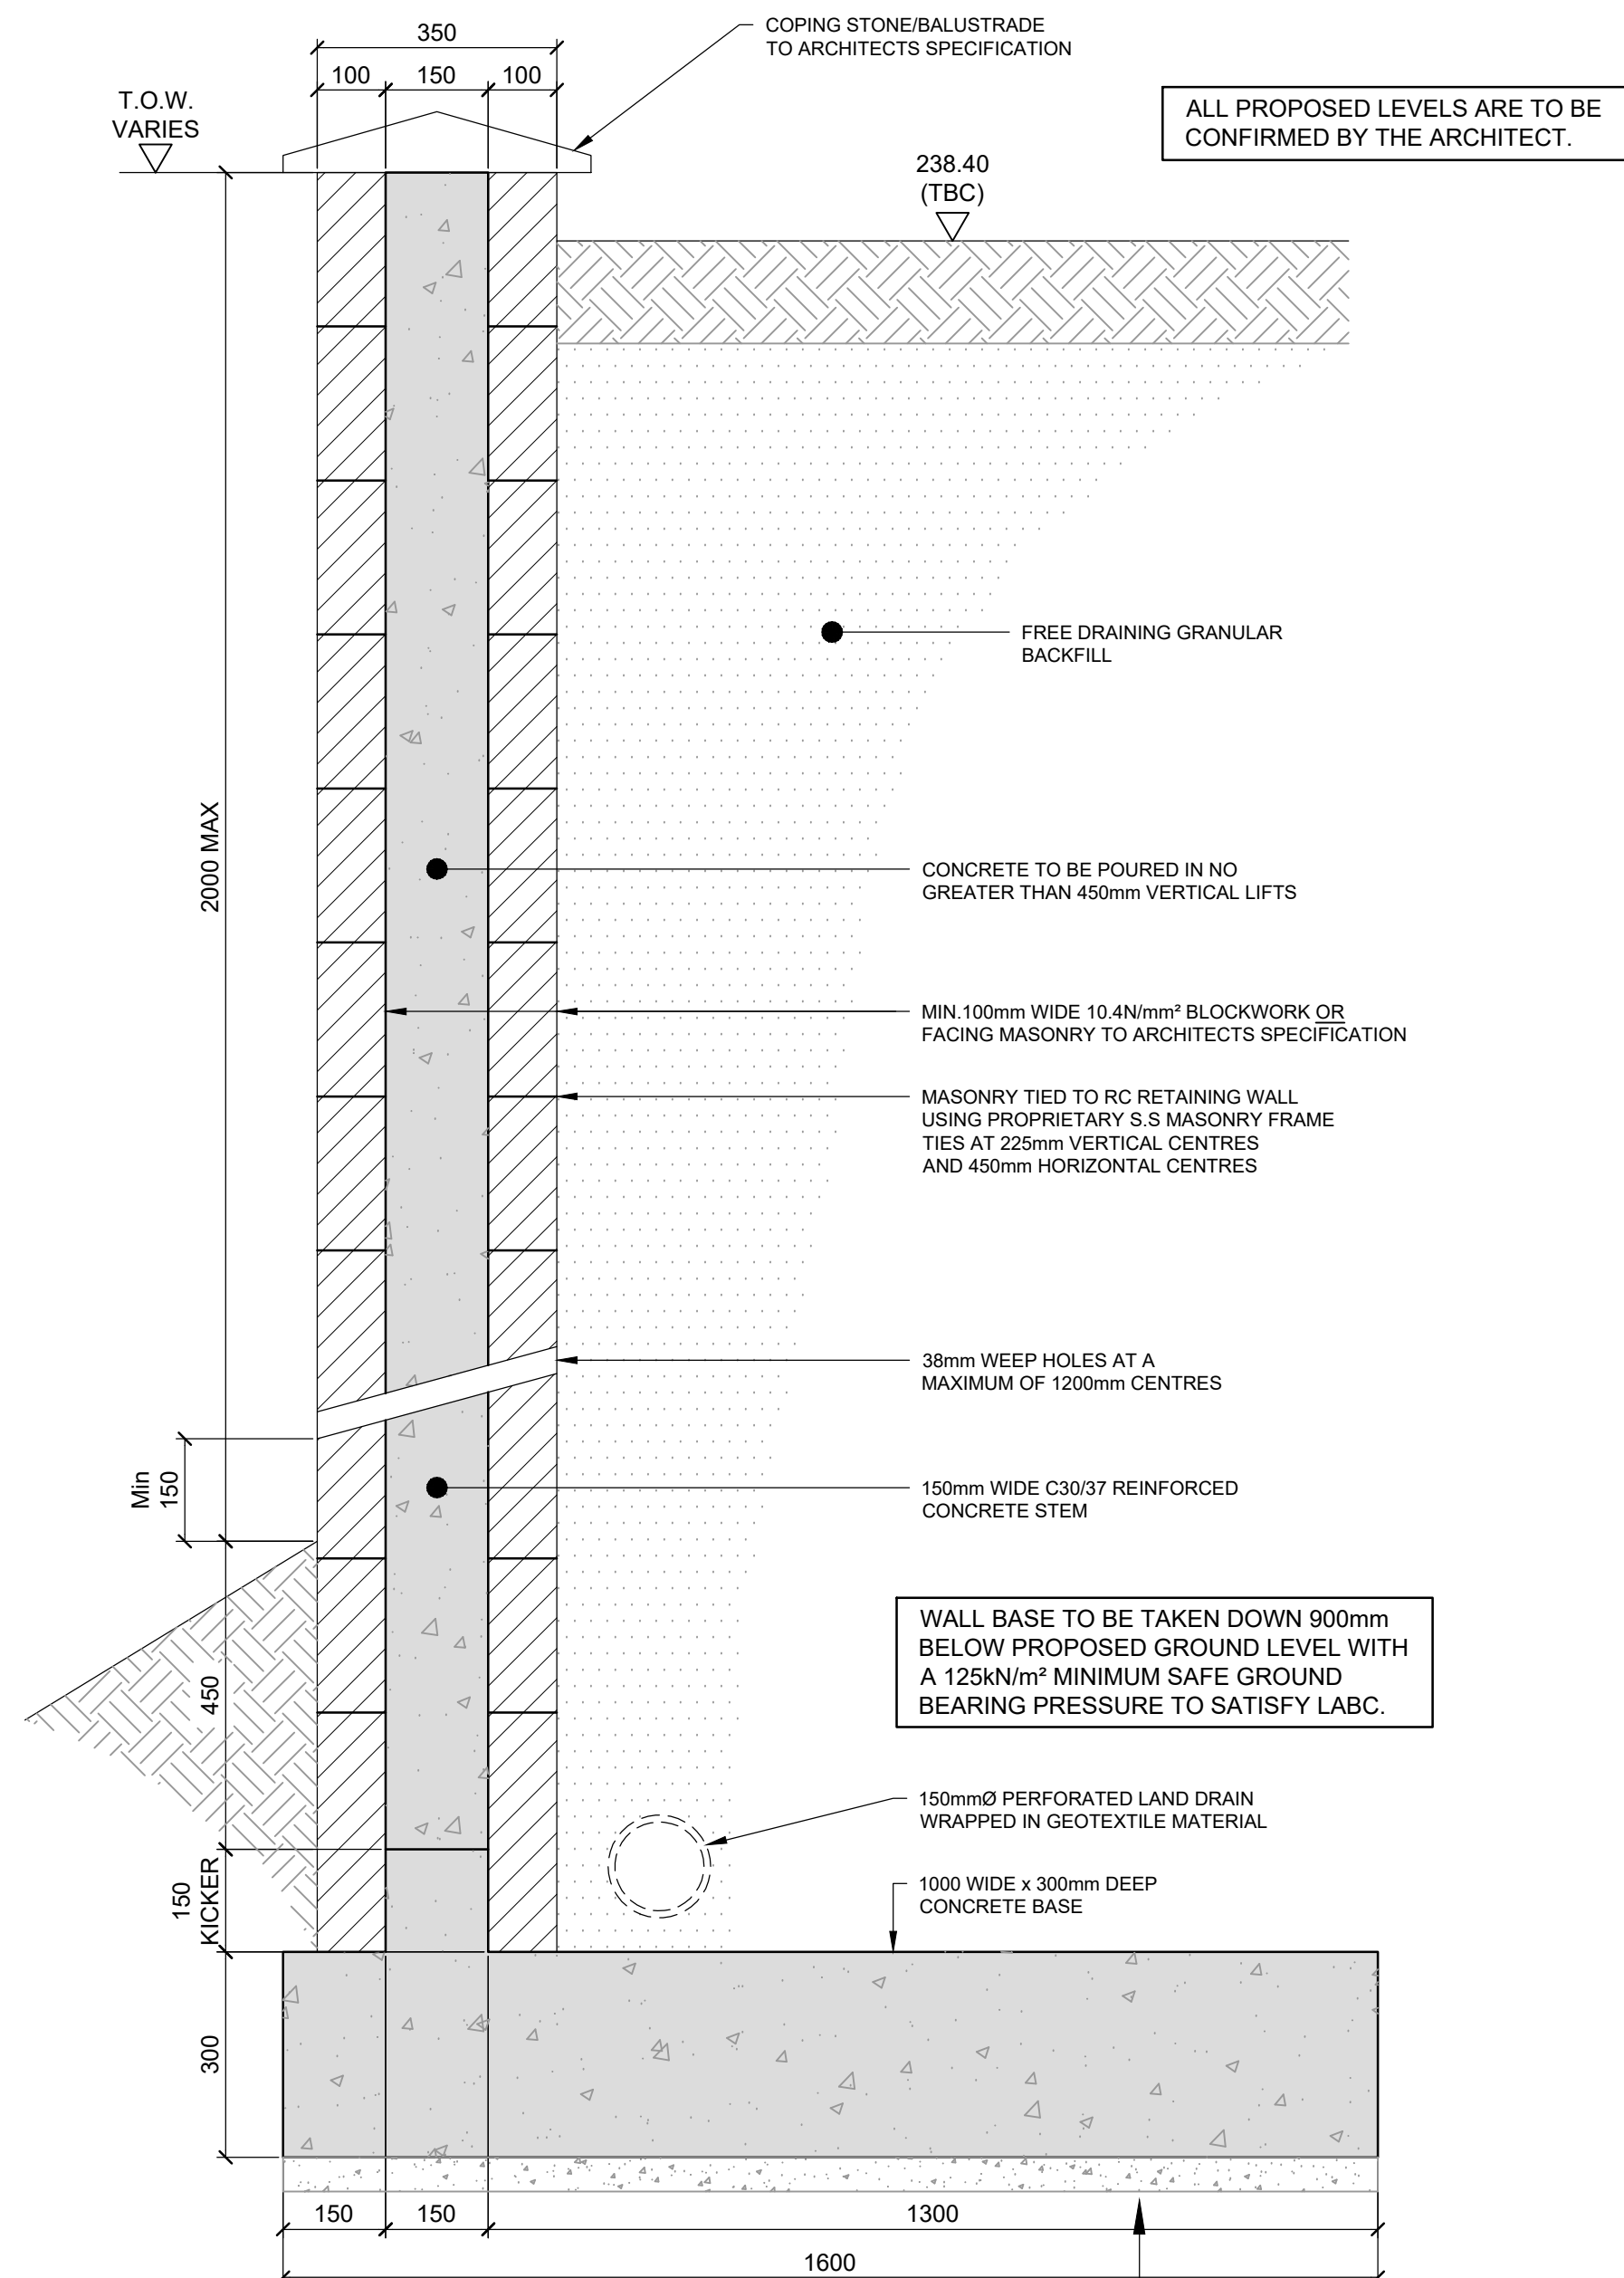

SECTION 1-1
GENERAL ARRANGEMENT
SCALE 1:10

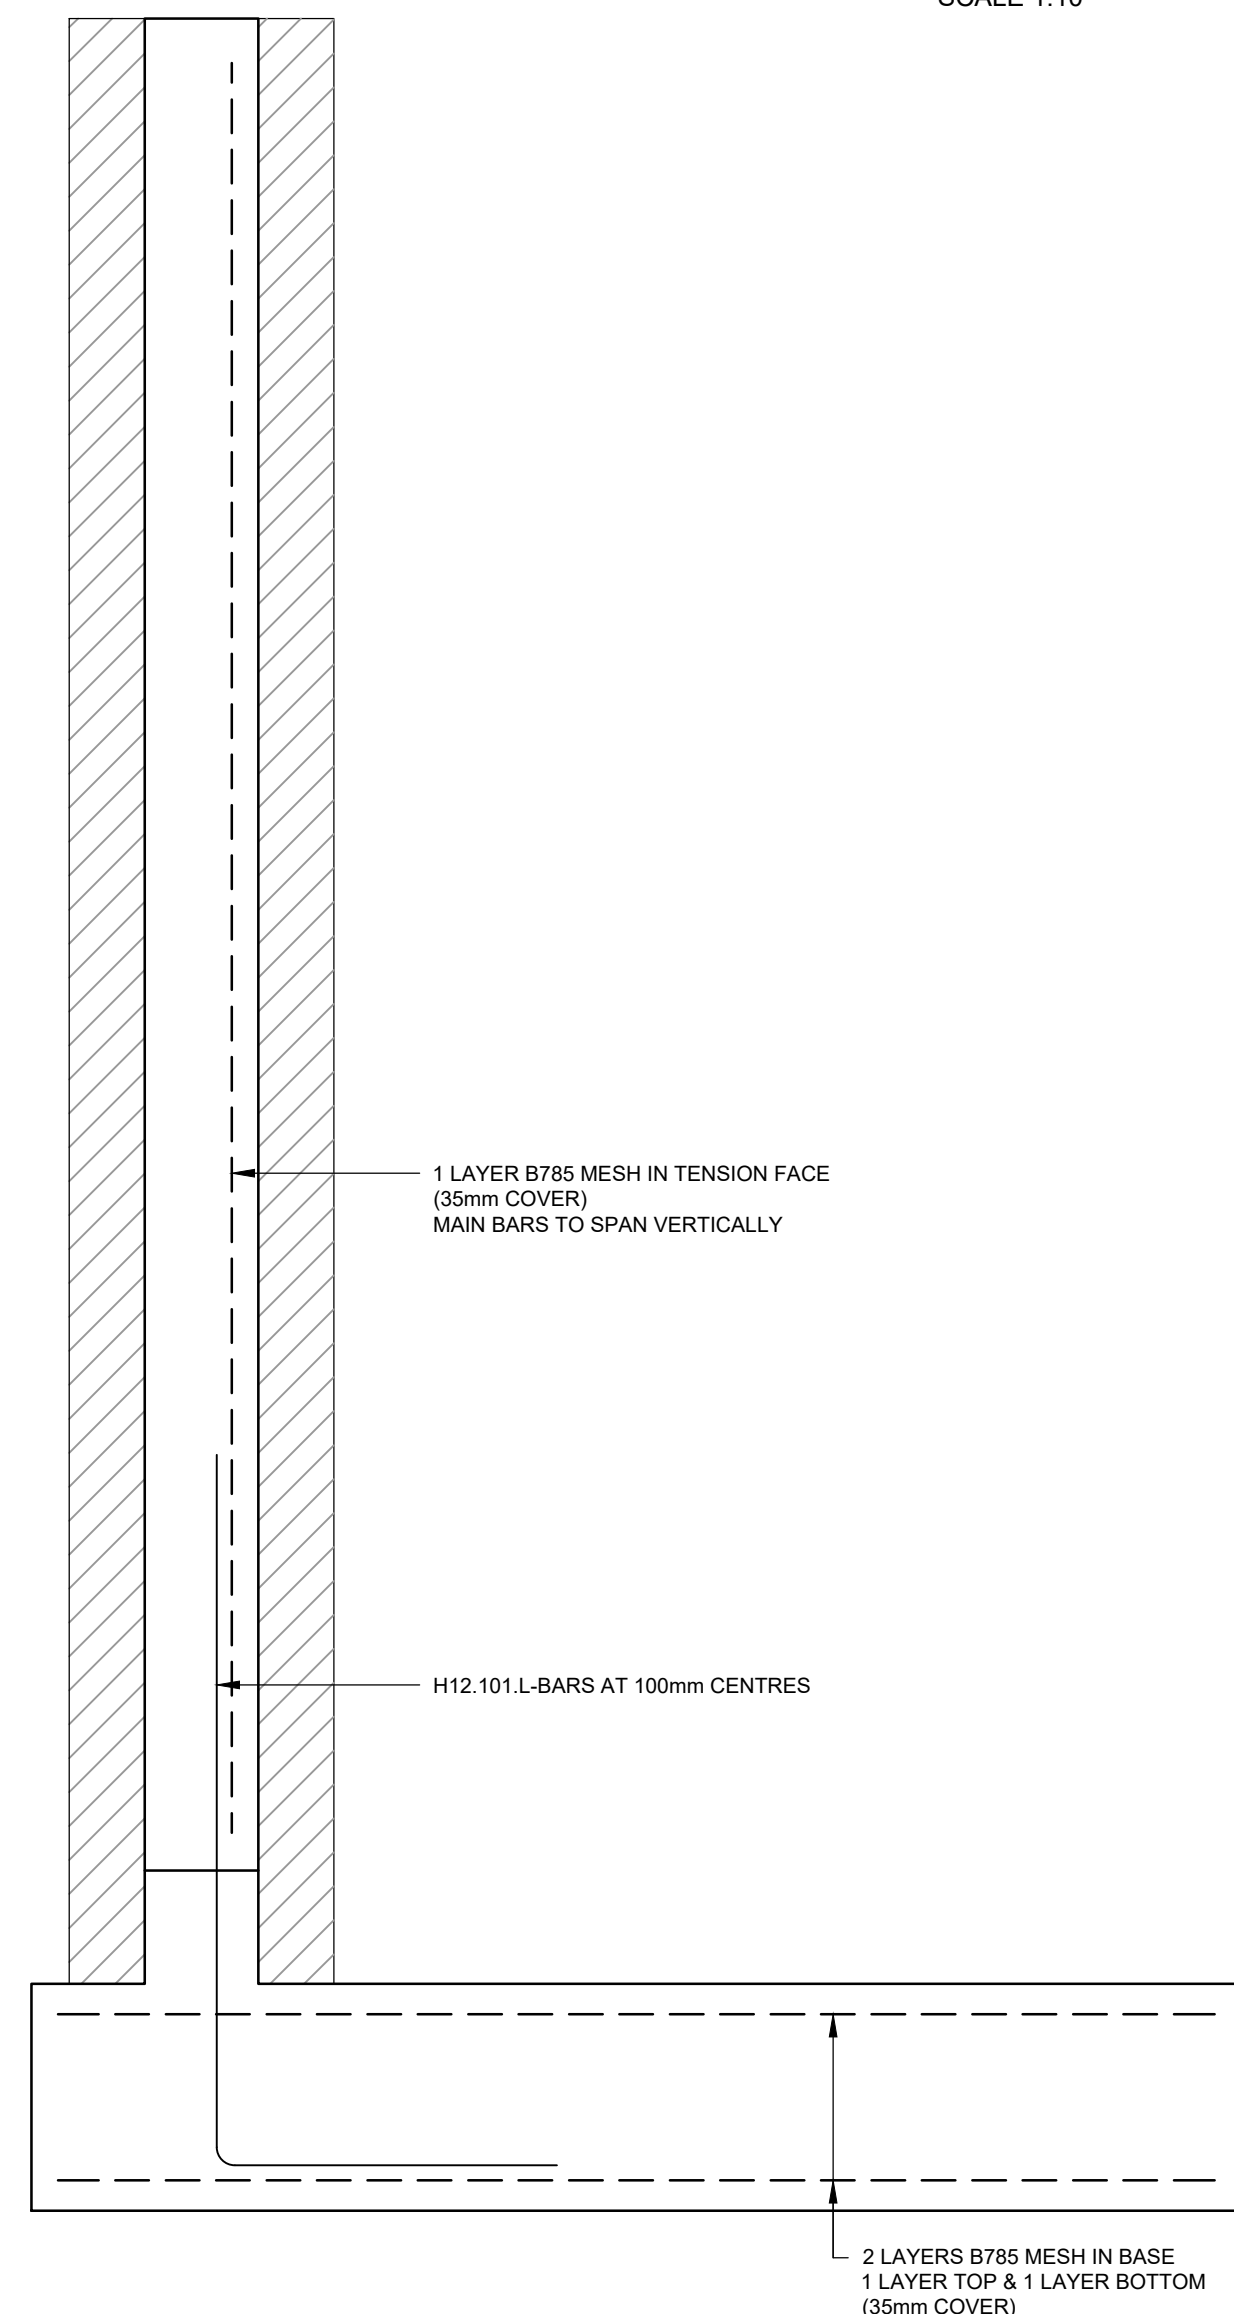

SECTION 1-1
REINFORCEMENT
SCALE 1:10

DRAWN P.SEATON	CHECKED J.HALL	APPROVED A.SMITH
DRAWING No. 10132-HBL-XX-XX-DR-S-2001		REV. P01

BAR DIAMETER (mm)	10	12	16	20	25
LAP LENGTH (mm)	400	500	650	800	1000