
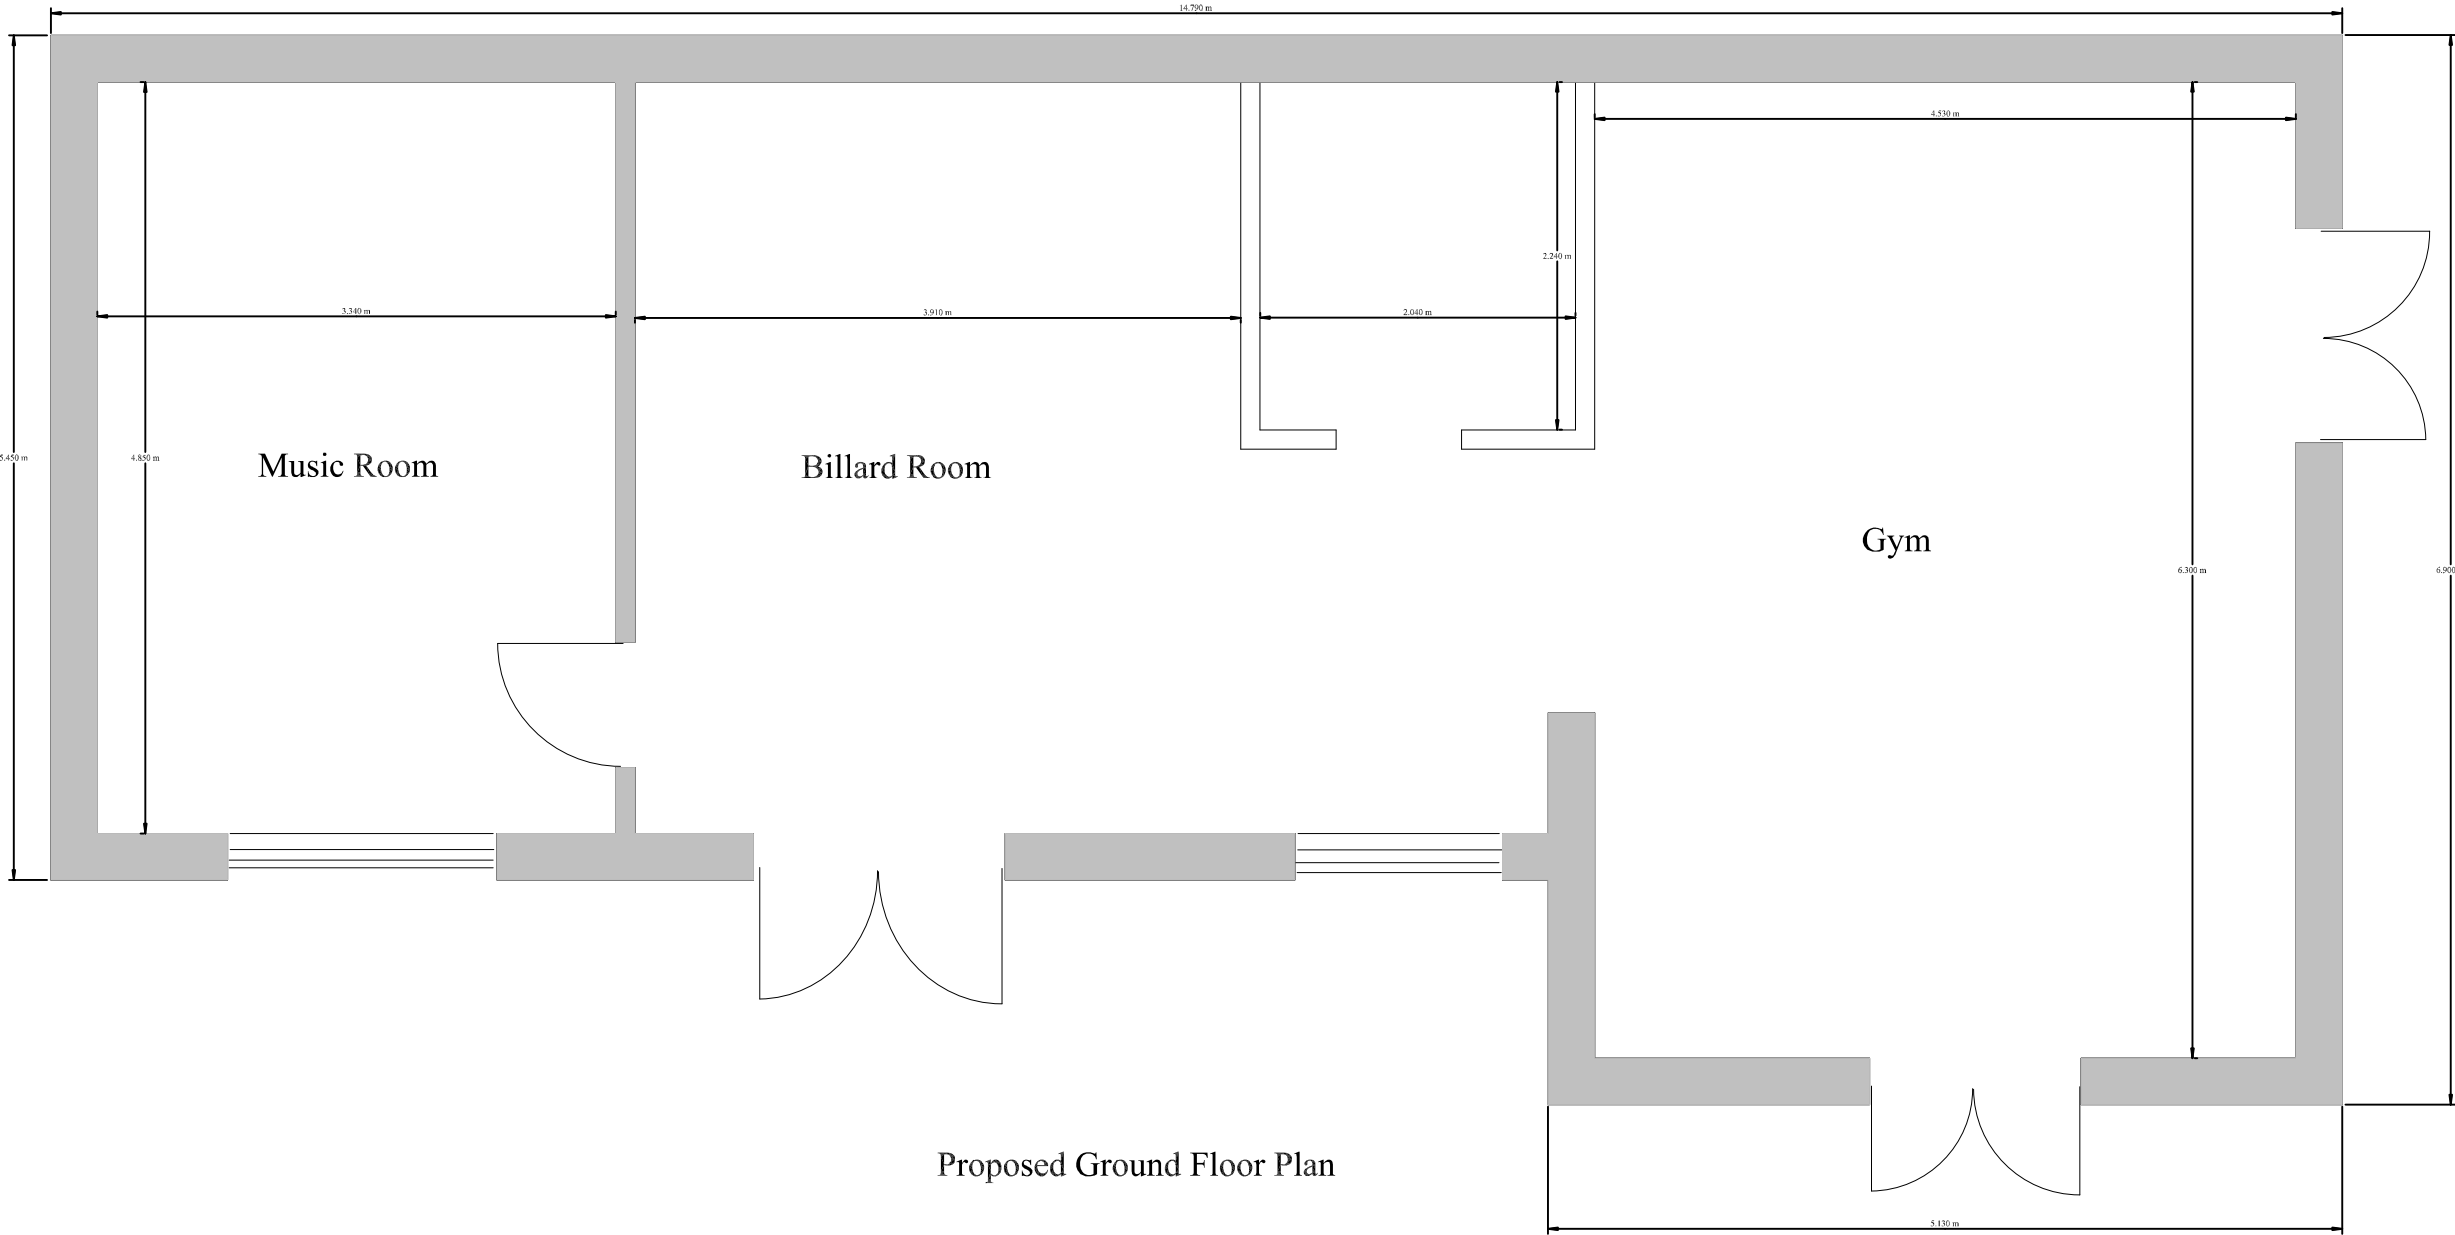
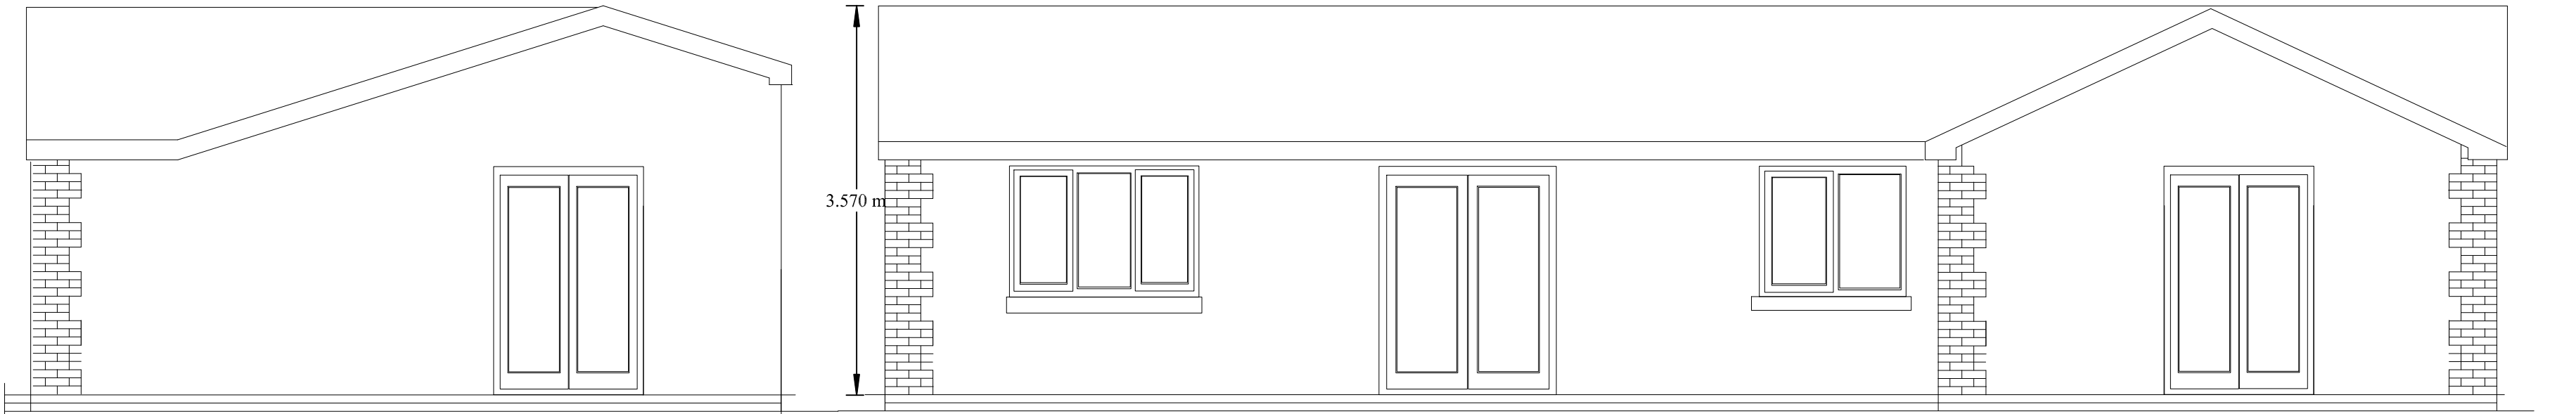
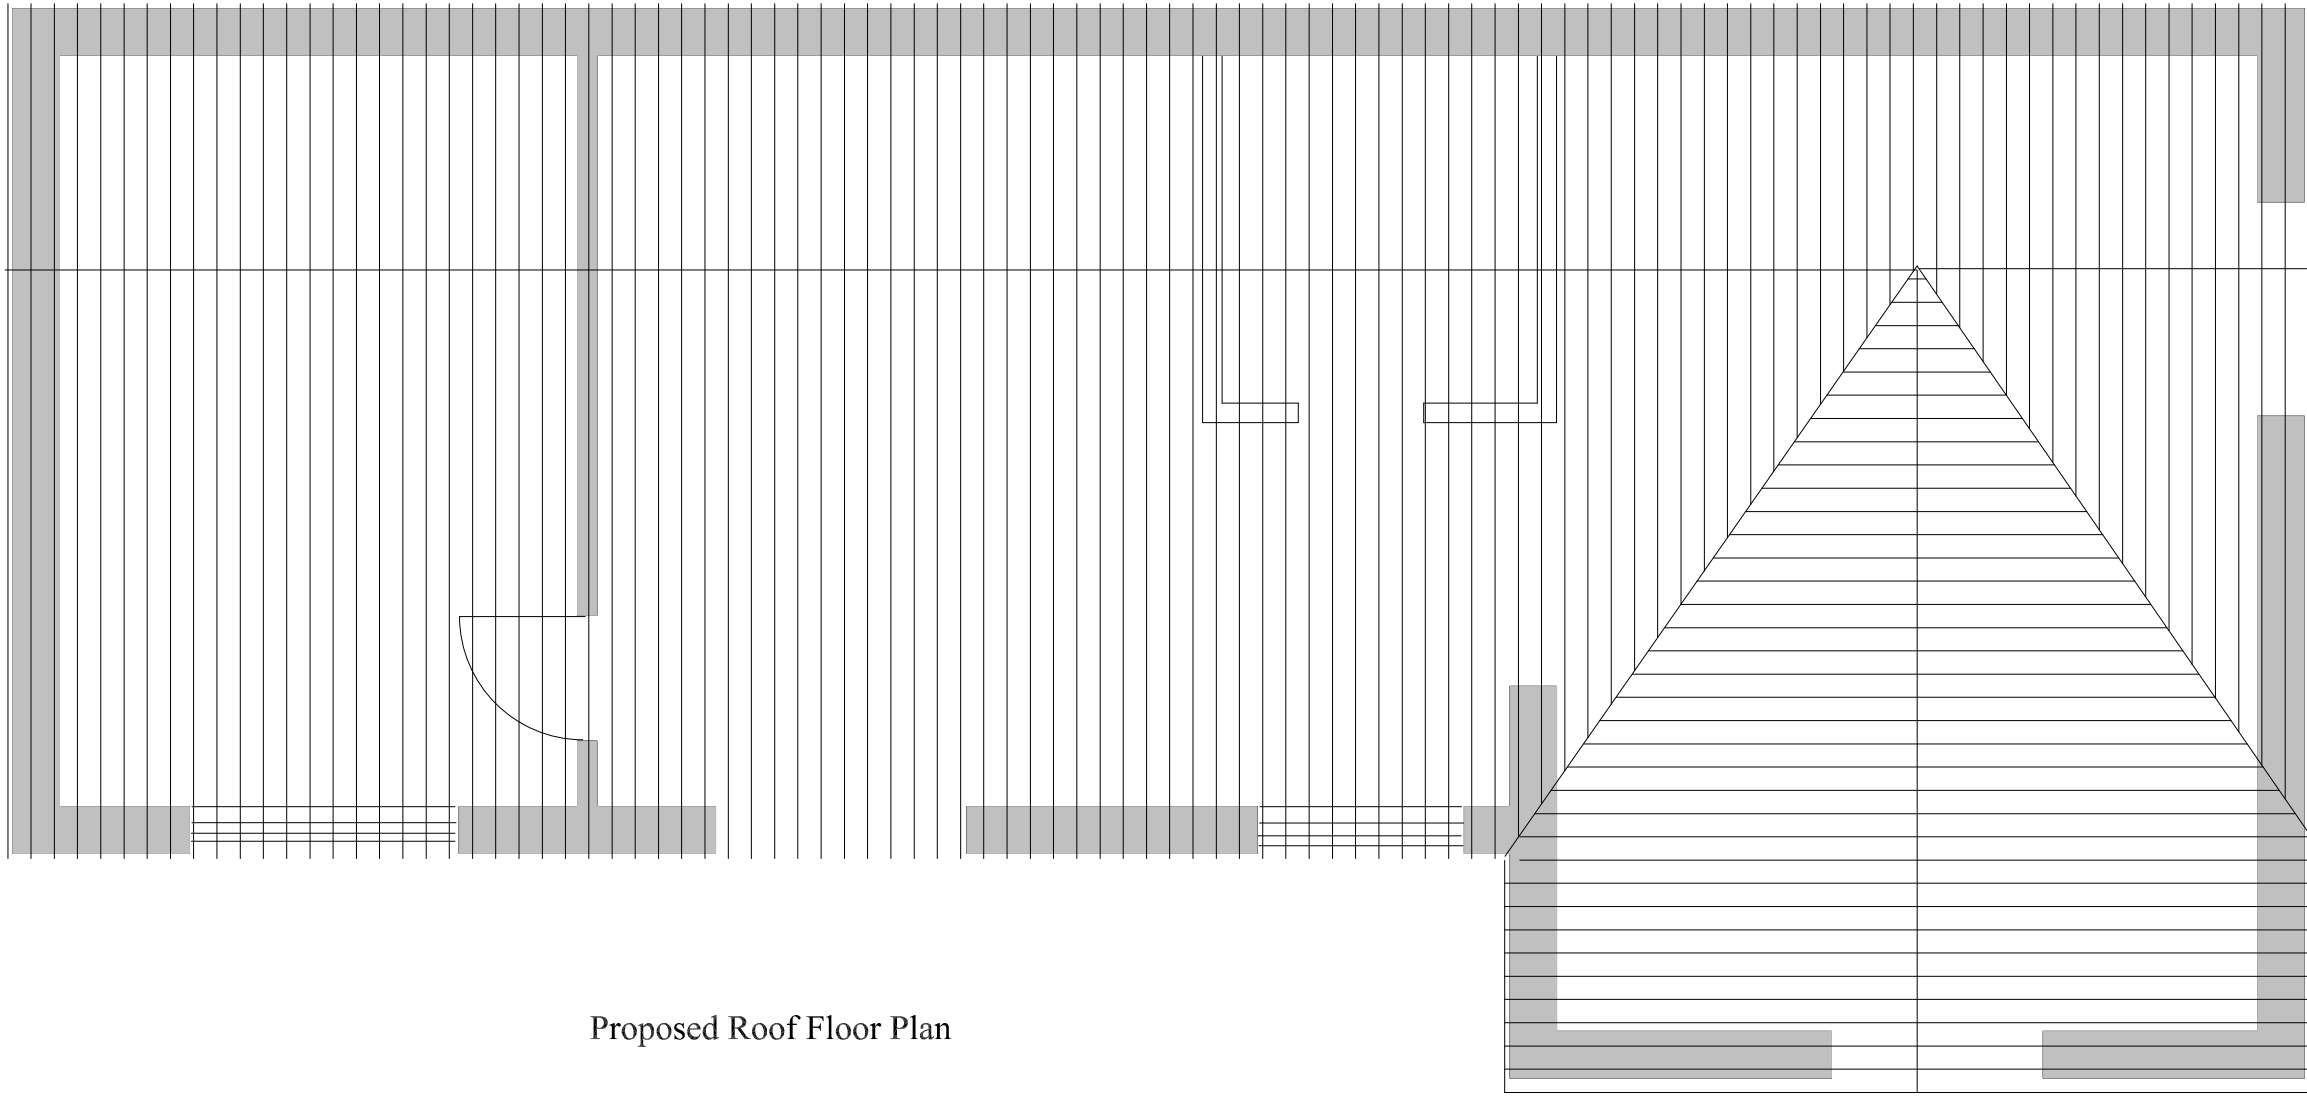
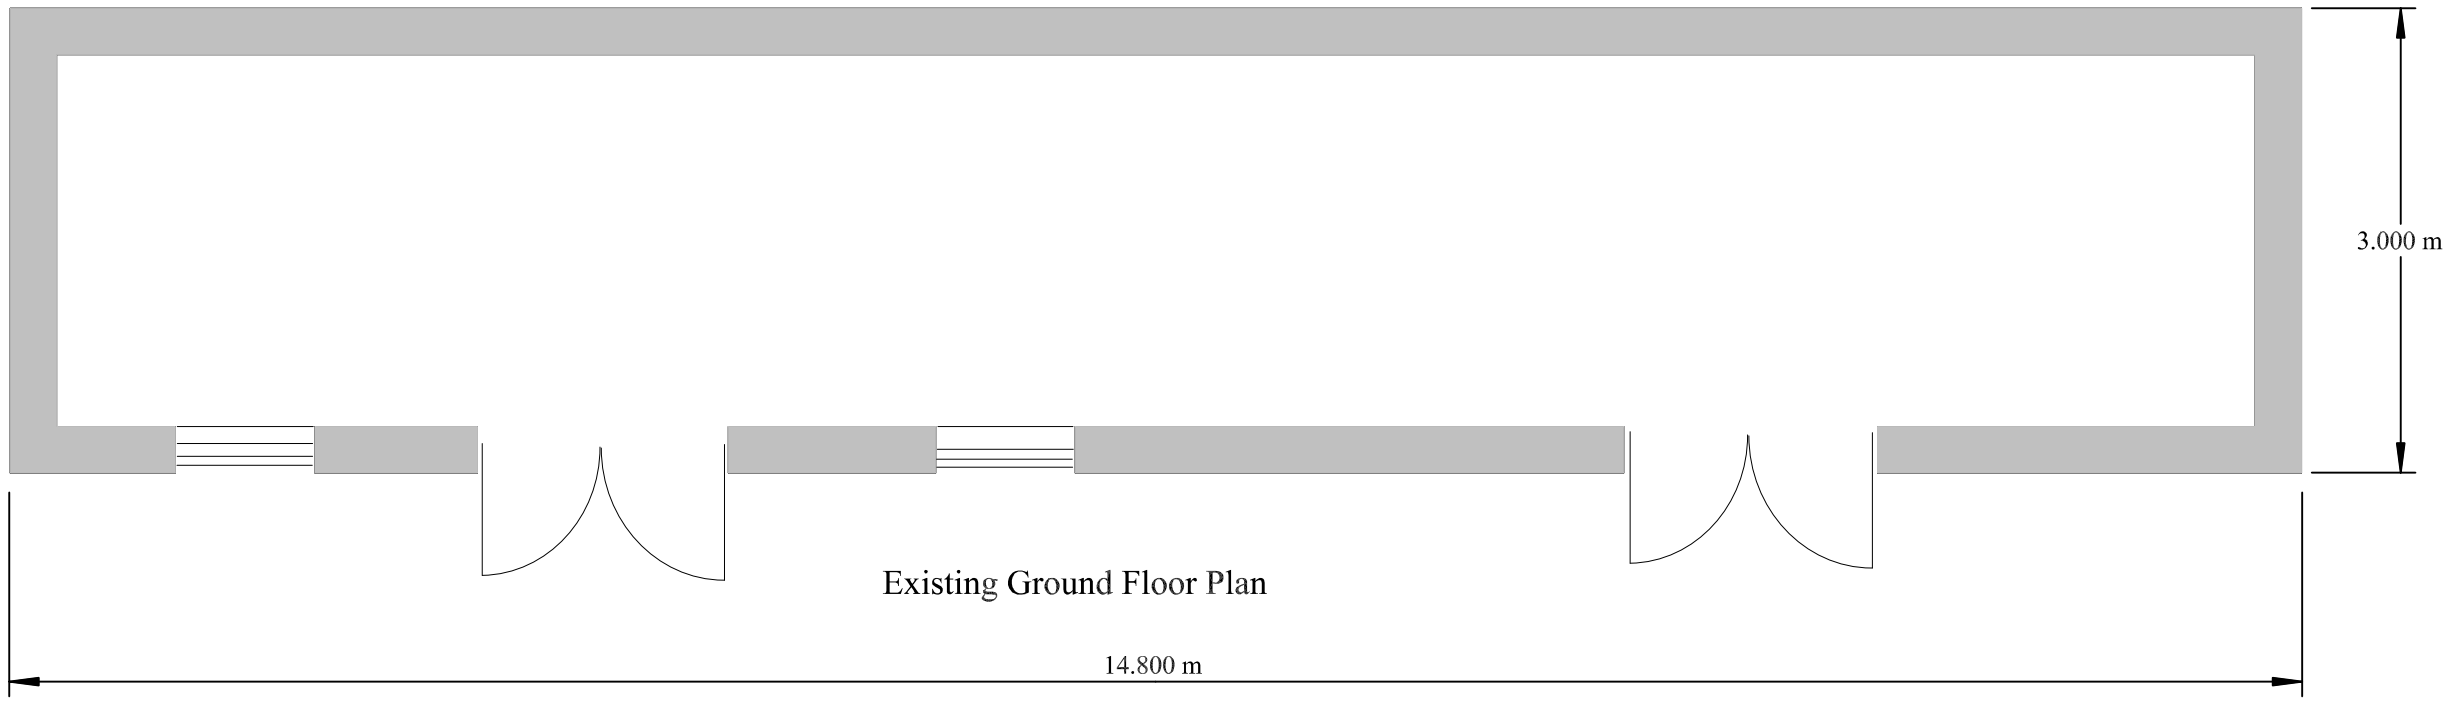


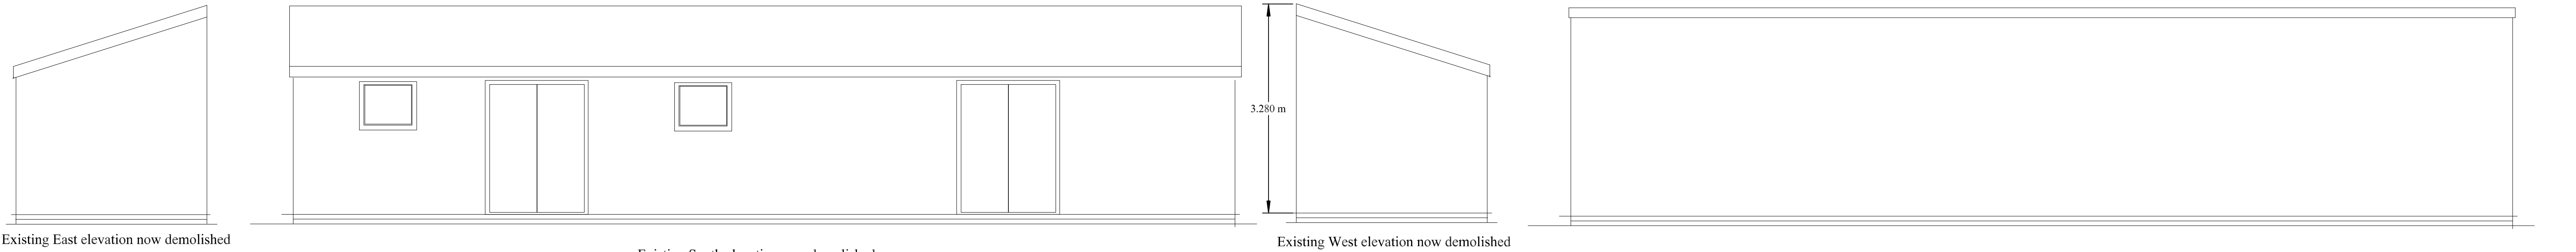

AH Heywood 45 Highton Street Milton Stoke-on-Trent ST2 7BA Mobile 07922258241 e-mail anthony0848@yahoo.co.uk	Client Darran Farley Roughcote Lane Caverswall ST11 9EG Mobile 07557515145		
	Title Proposed Annex Replacing Existing Farm building		
	SIZE A1	DWG NO 001/A	REV
	Scale 1:50		SHEET