Copyright of this drawing is vested in the Architect and it must not be copied or reproduced without consent. Figured dimensions only are to be taken from this drawing. All contractors must visit the site and be responsible for taking and checking all dimensions relative to their work. Hewitt&Carr Architects Ltd are to be advised of any variation between drawings and site conditions.
CLIENTS ARE ADVISED TO CLARIFY DIMENSIONS WITH THE ARCHITECT PRIOR TO SETTING OUT AND NOT TO SCALE FROM THE DRAWING

Rev.	Drawn	Comments	Date

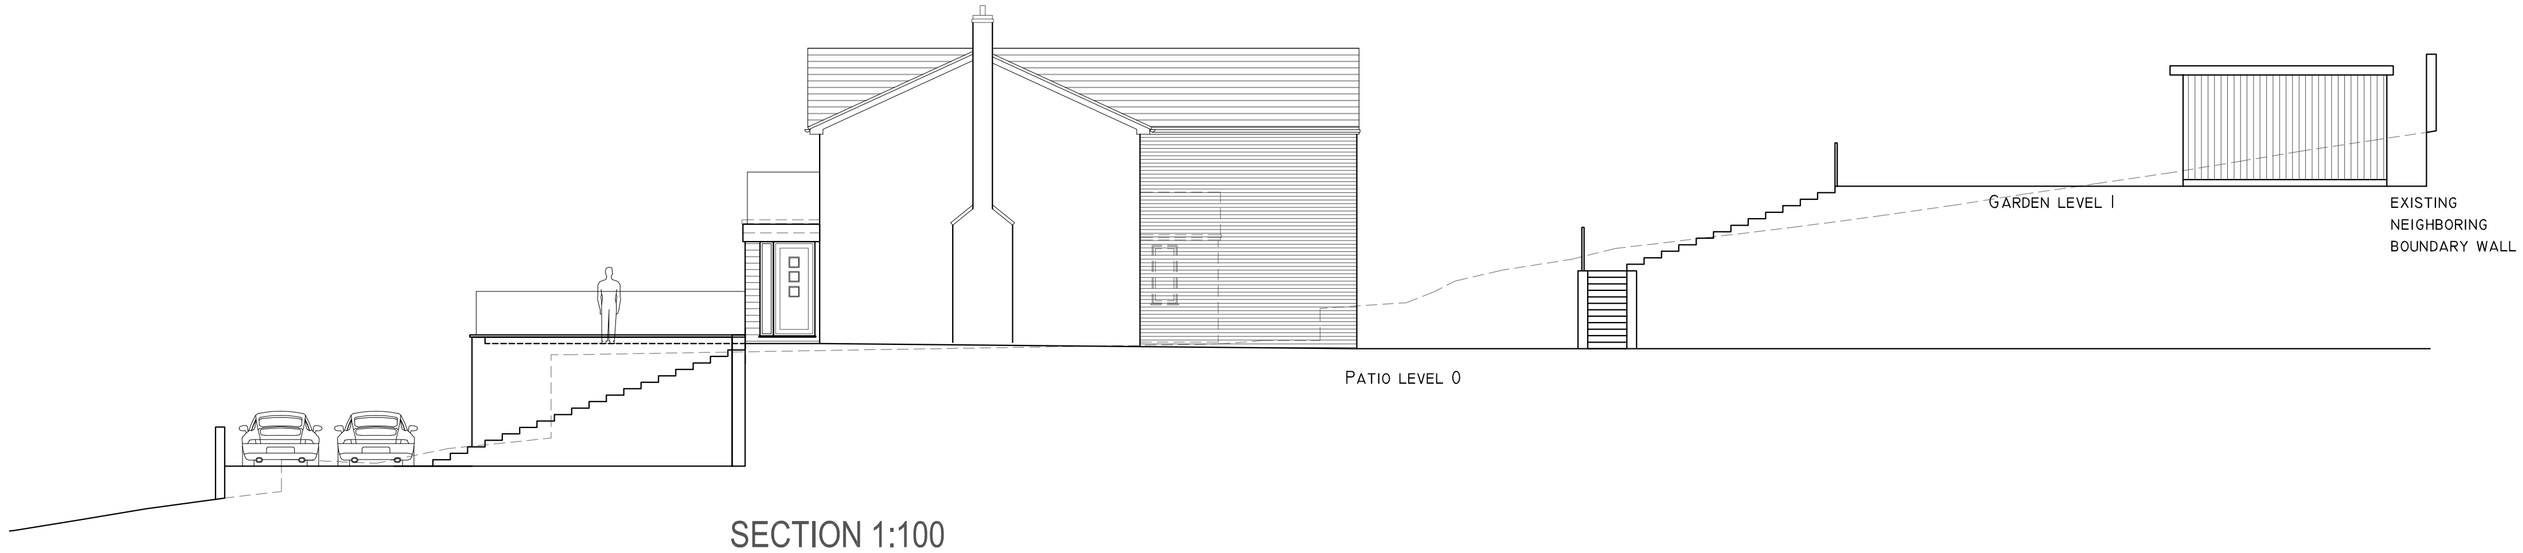

SECTION 1:100
APPROVED GROUND LEVEL UNDER SCHEME REF: APP/B3438/D/22/3305540

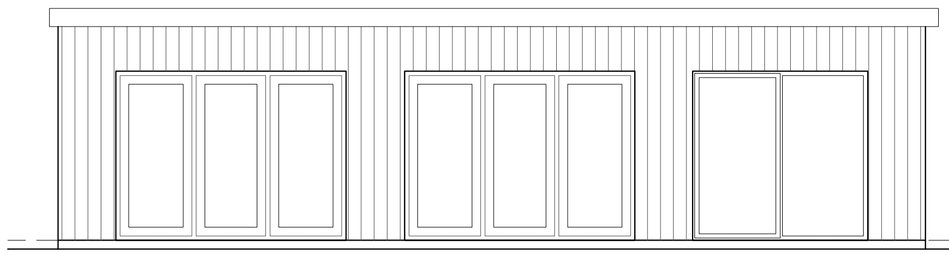

FRONT ELEVATION 1:50

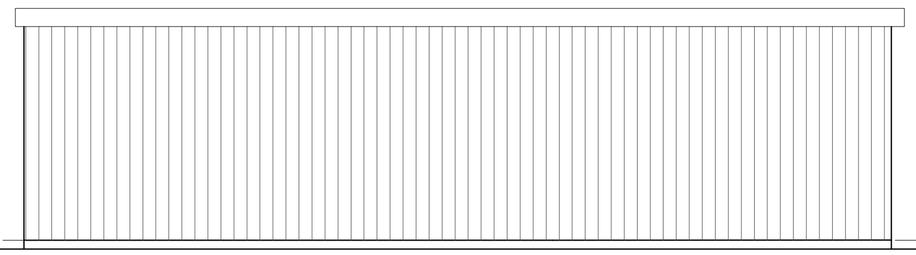

REAR ELEVATION 1:50

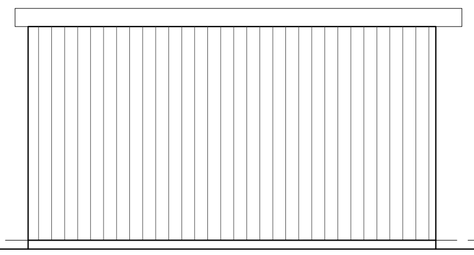

SIDE ELEVATION 1:50

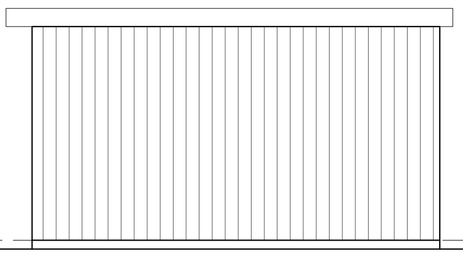

SIDE ELEVATION 1:50

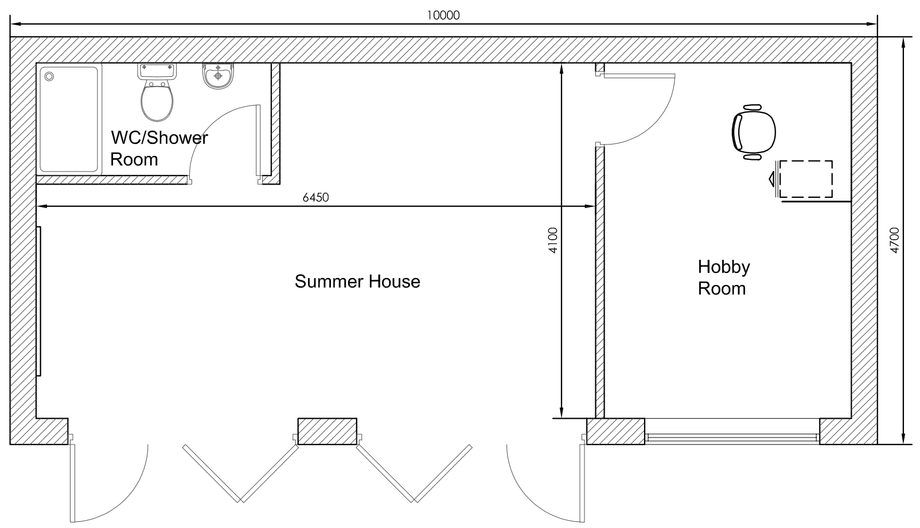

GROUND FLOOR PLAN 1:50

1:50
1m 0 1m 2m 3m 4m 5m

 

ROOF PLAN 1:50



WALLS TO BE FINISHED IN A
NEUTRAL CEDAR CLADDING



DOORS TO BE ANTHRACITE
GREY RAL 7016

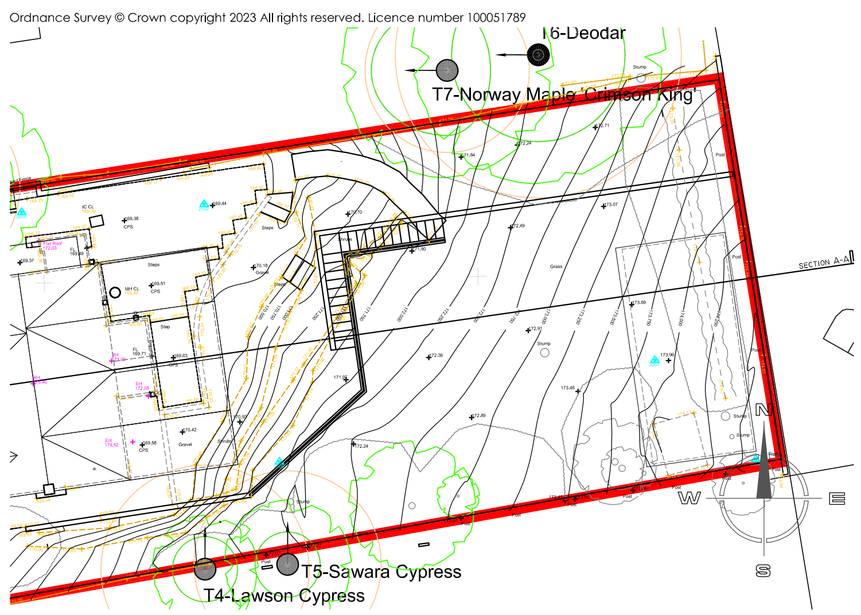

SITE LAYOUT PLAN 1:200

1:200
4m 0 4m 8m 12m 16m 20m

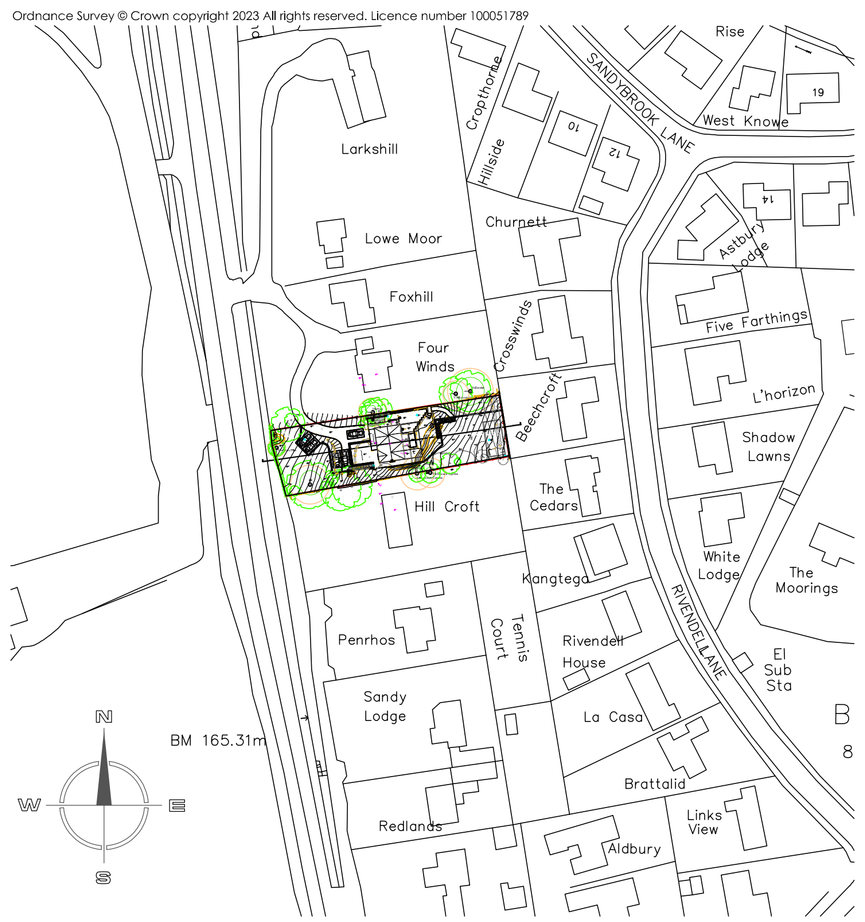

SITE LOCATION PLAN 1:1250

1:1250
25m 0 25m 50m 75m 100m 125m

Hewitt&Carr Architects
A: DaisyBank House | 17-19 Leek Road | Cheadle | ST10 1JE
T: 01538 756888
E: enquiries@hcarchitects.co.uk
W: www.hcarchitects.co.uk

Client
MR MCNERNEY

Project
PROPOSED EXTENSION AND
ALTERATIONS AT BRAMPTON,
CHEDDLETON ROAD, LEEK, ST13 5QZ

Title
PLANS AND ELEVATIONS
OF OUTBUILDING

SCHEME

Status
SCHEME

Date MARCH 2023
Scale @A1 AS NOTED

Drawn HMM
Checked

Project No 01075 Drawing No. AL(0)07

Rev C

File: final-for-REF