


5 METRES X 10 X 10 METRES AT 1:1250 SCALE

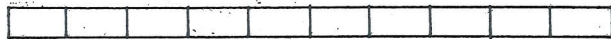


ROBERT L FORD

private architectural practitioner and rural development consultant

PARKSIDE PARK ROAD LEEK STAFFORDSHIRE ST13 8JT

roblford@phonecoop.coop 01538 389290 / 07969 68 68 86

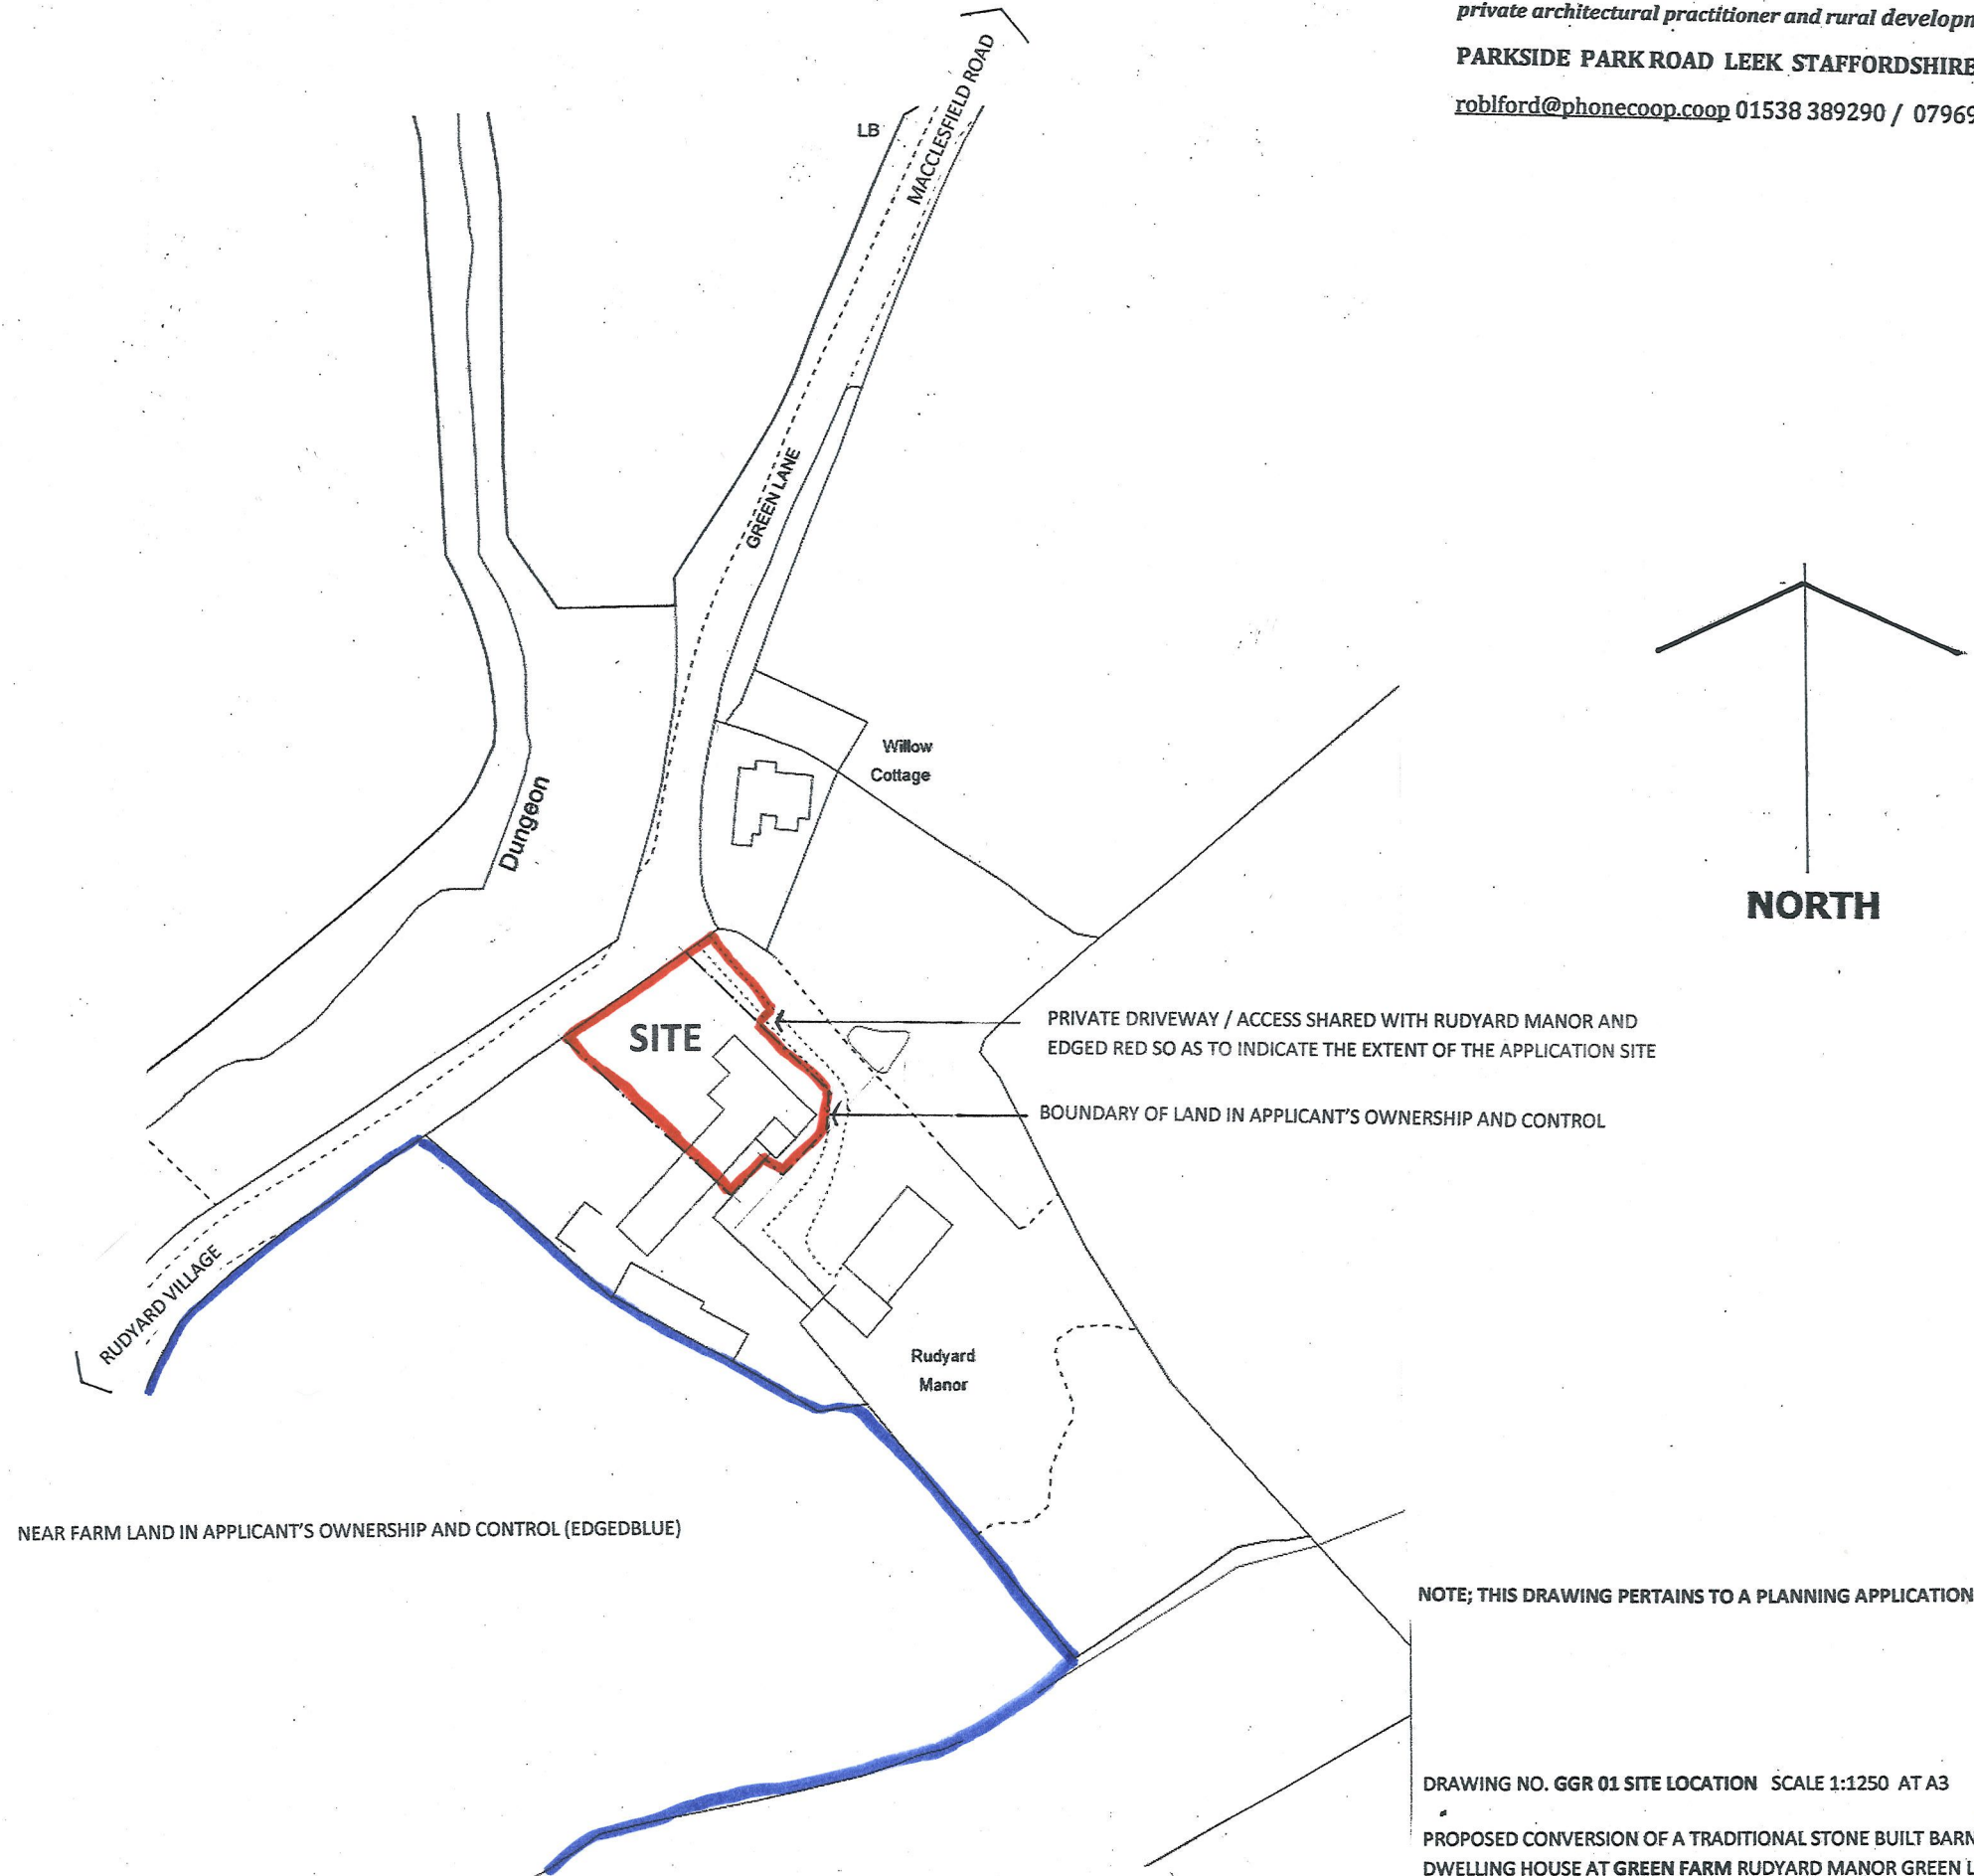

NOTE; THIS DRAWING PERTAINS TO A PLANNING APPLICATION

DRAWING NO. GGR 01 SITE LOCATION SCALE 1:1250 AT A3

PROPOSED CONVERSION OF A TRADITIONAL STONE BUILT BARN INTO A
DWELLING HOUSE AT GREEN FARM RUDYARD MANOR GREEN LANE
RUDYARD STAFFORDSHIRE ST13 8PN

10 2022