



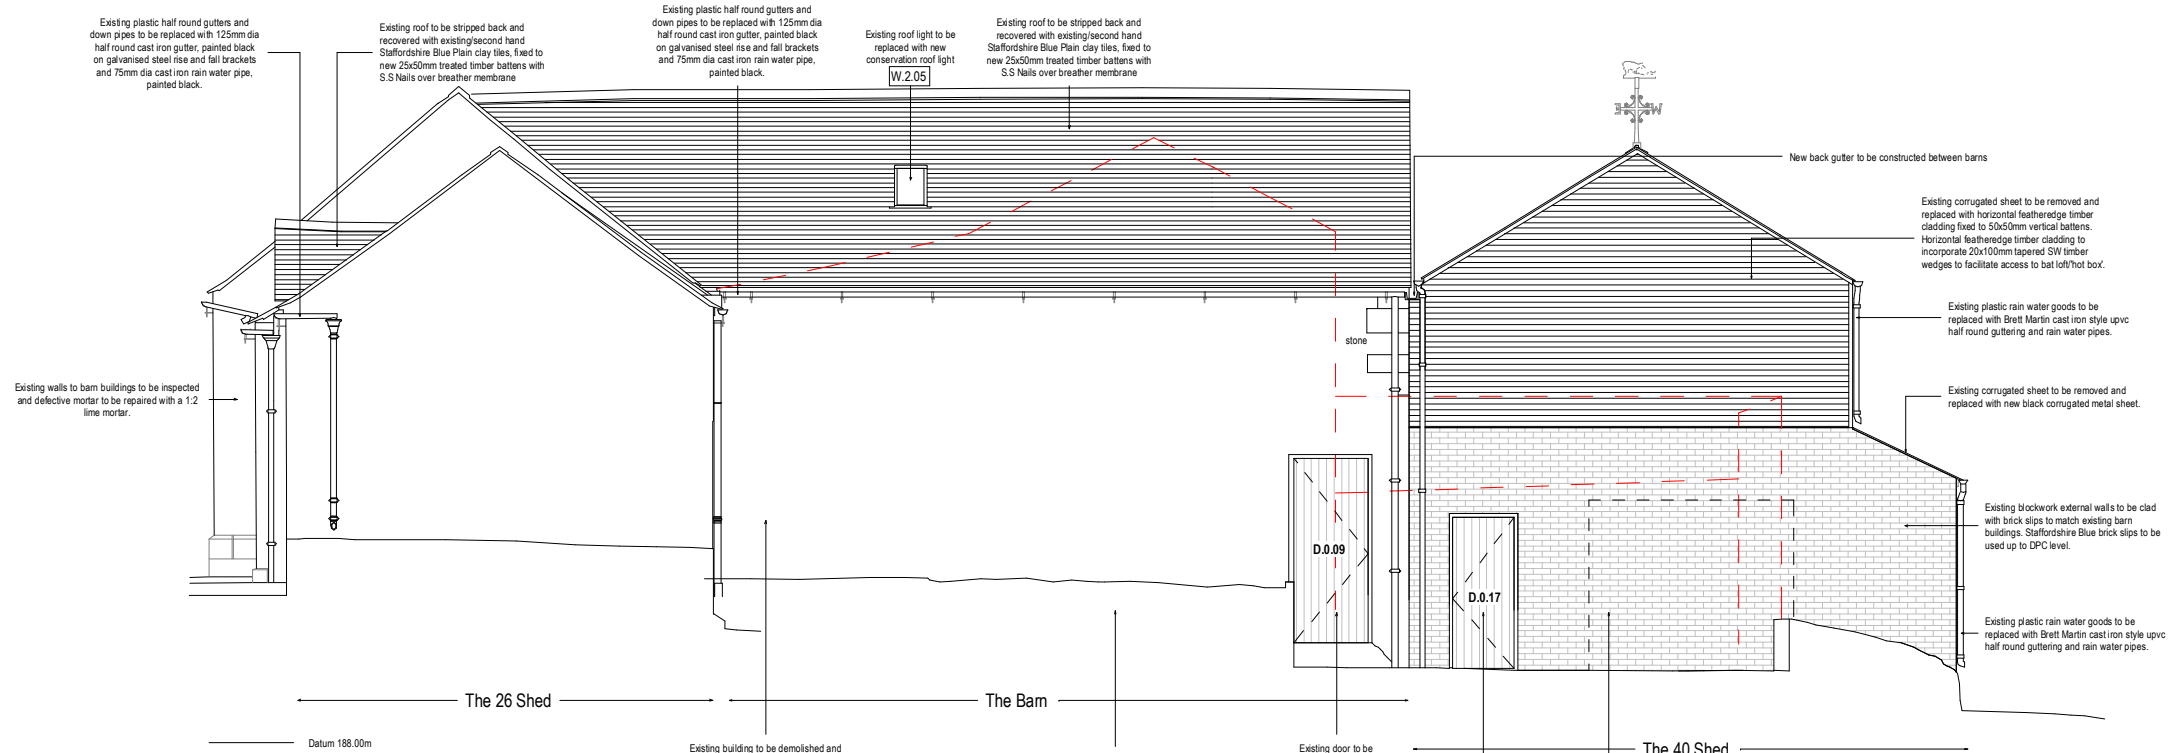

26 Shed, The Barn and 40 Shed North West Elevation as proposed
1:100

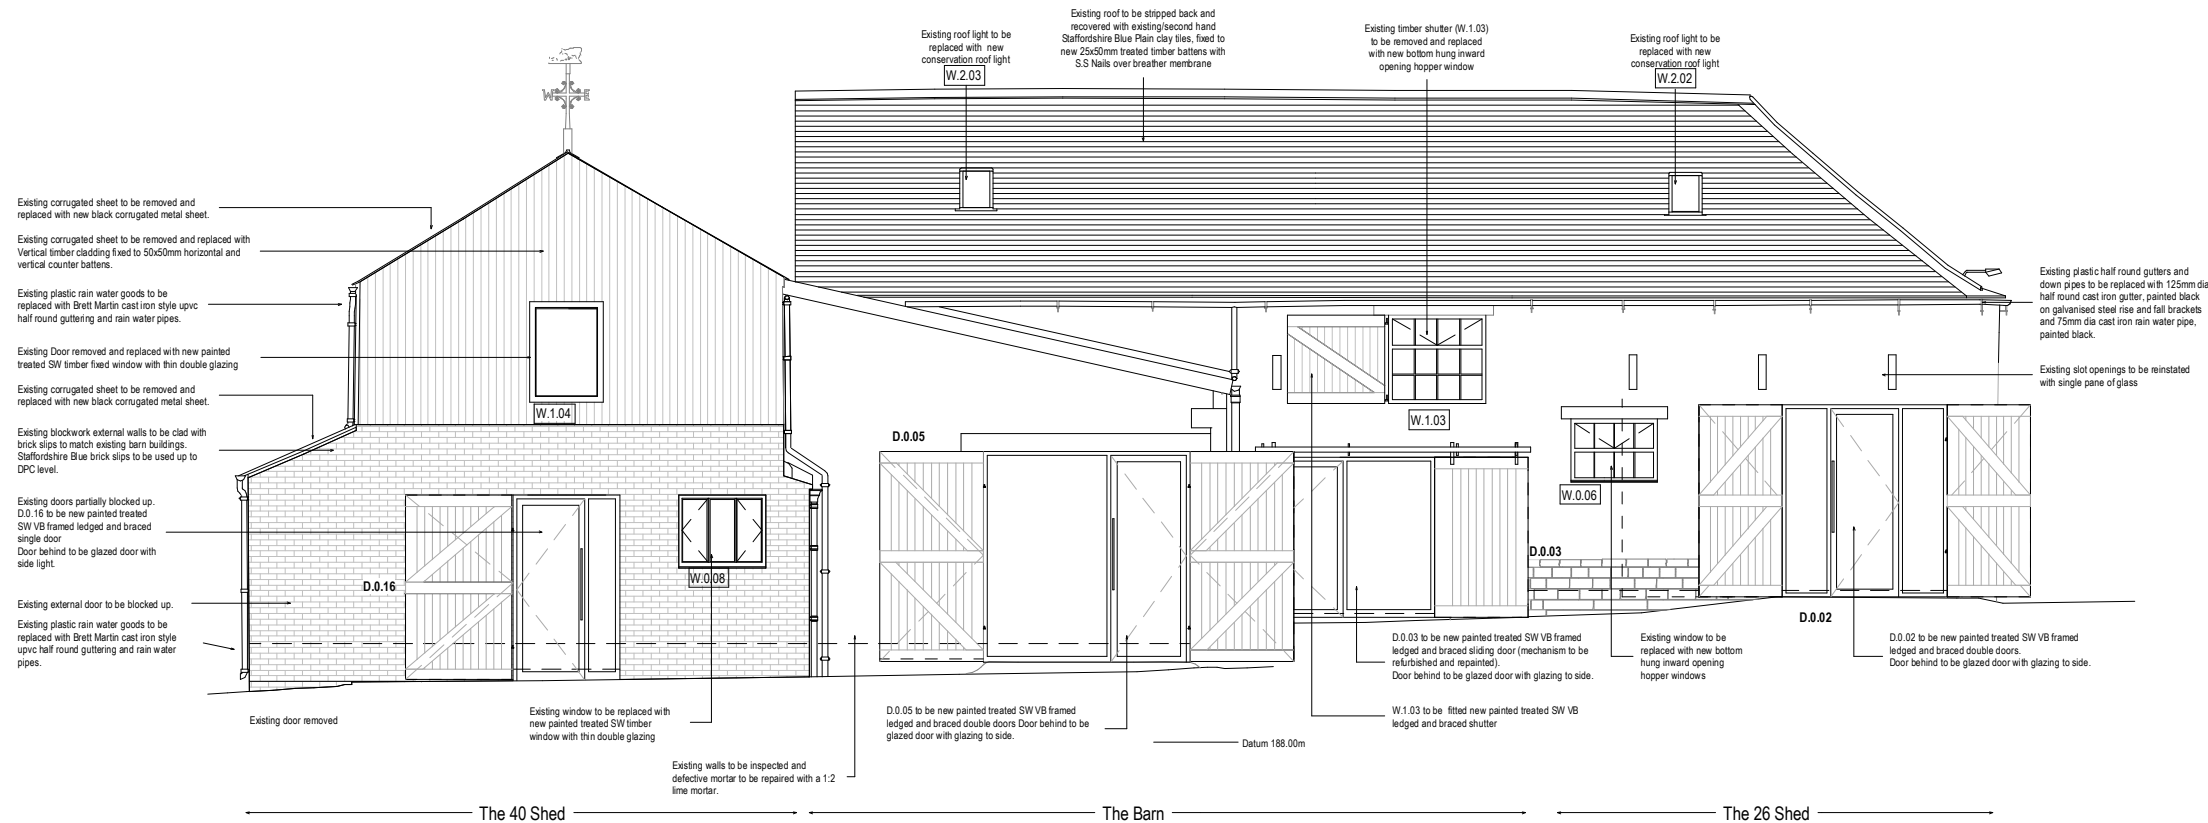

26 Shed, The Barn and 40 Shed South East Elevation as proposed (shutters shown open)
1:100

